




SECTION A

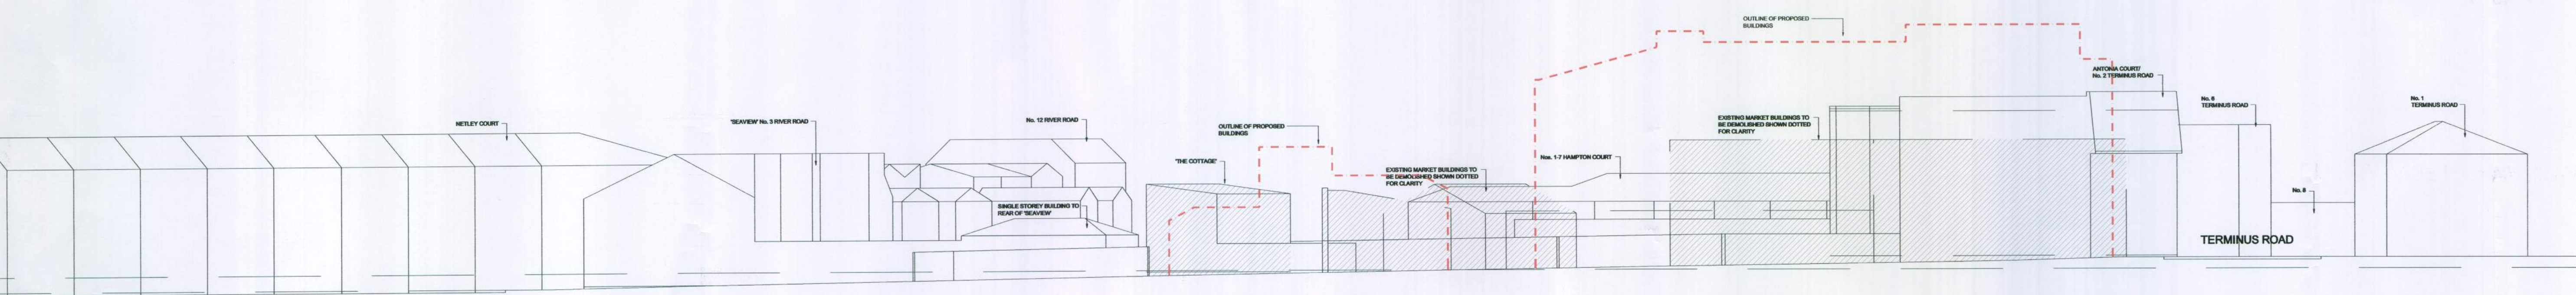

SECTION B

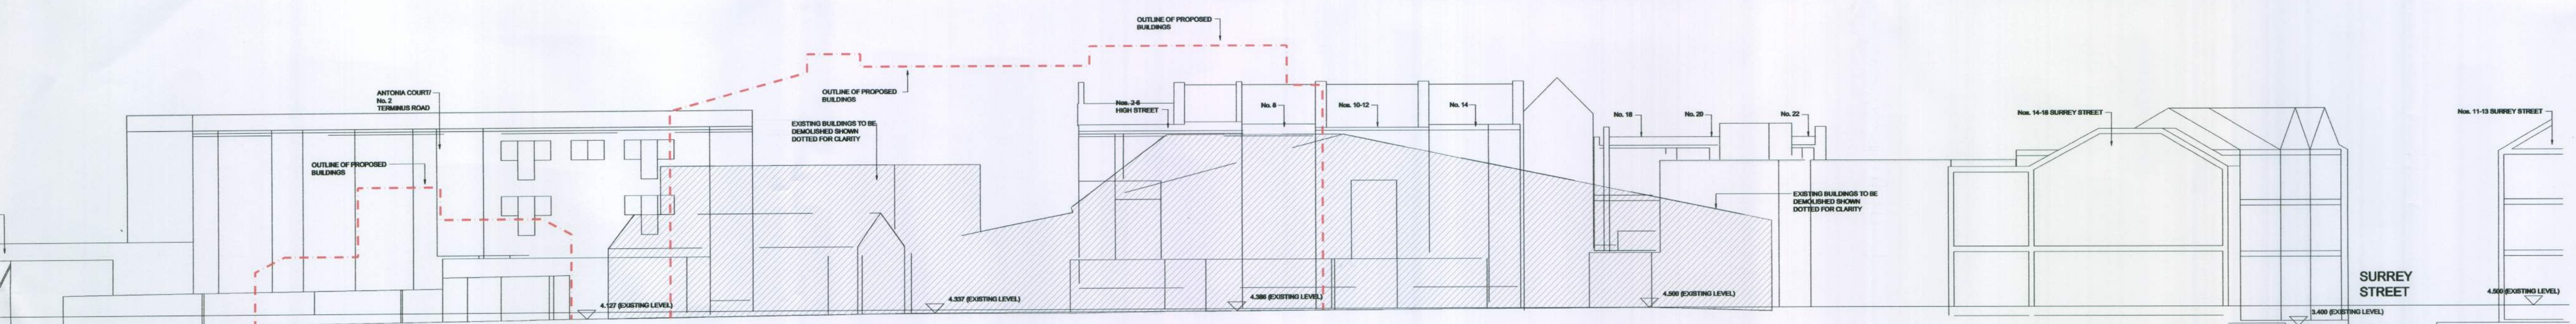

SECTION C

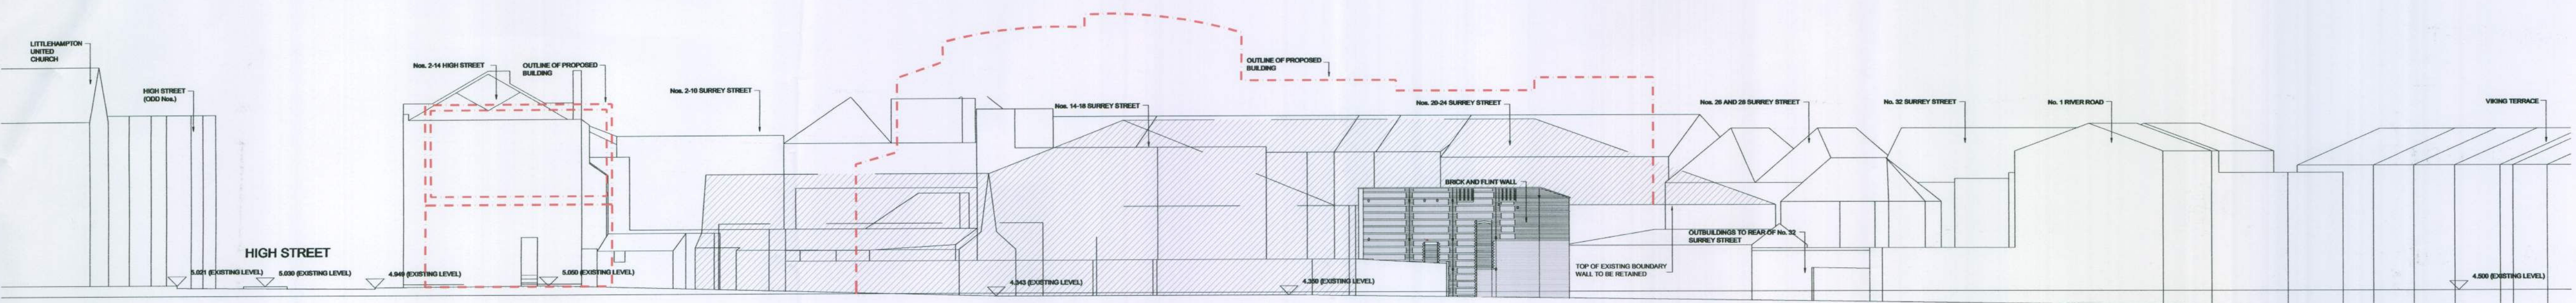

SECTION D



REV	DATE	NOTE
Project		
LITTLEHAMPTON MARKET		



8 Cobden Court
Wimborne Chase
Bournemouth, Dorset, BH2 9JF
Tel: 0208-313-1023
Fax: 0208-313-1009
Email: info@ahparchitectsandsurveyors.co.uk

Client
HYDE-MARTLET

Title
SKETCH CROSS SECTION

Scale
1:200@A1

Date
15.07.08

Drawn
RJ

Drwg. No.
A217-119

Rev

All dimensions to be checked on site. Any discrepancy between the drawing and other information is to be referred to the Partnership. This drawing is a