


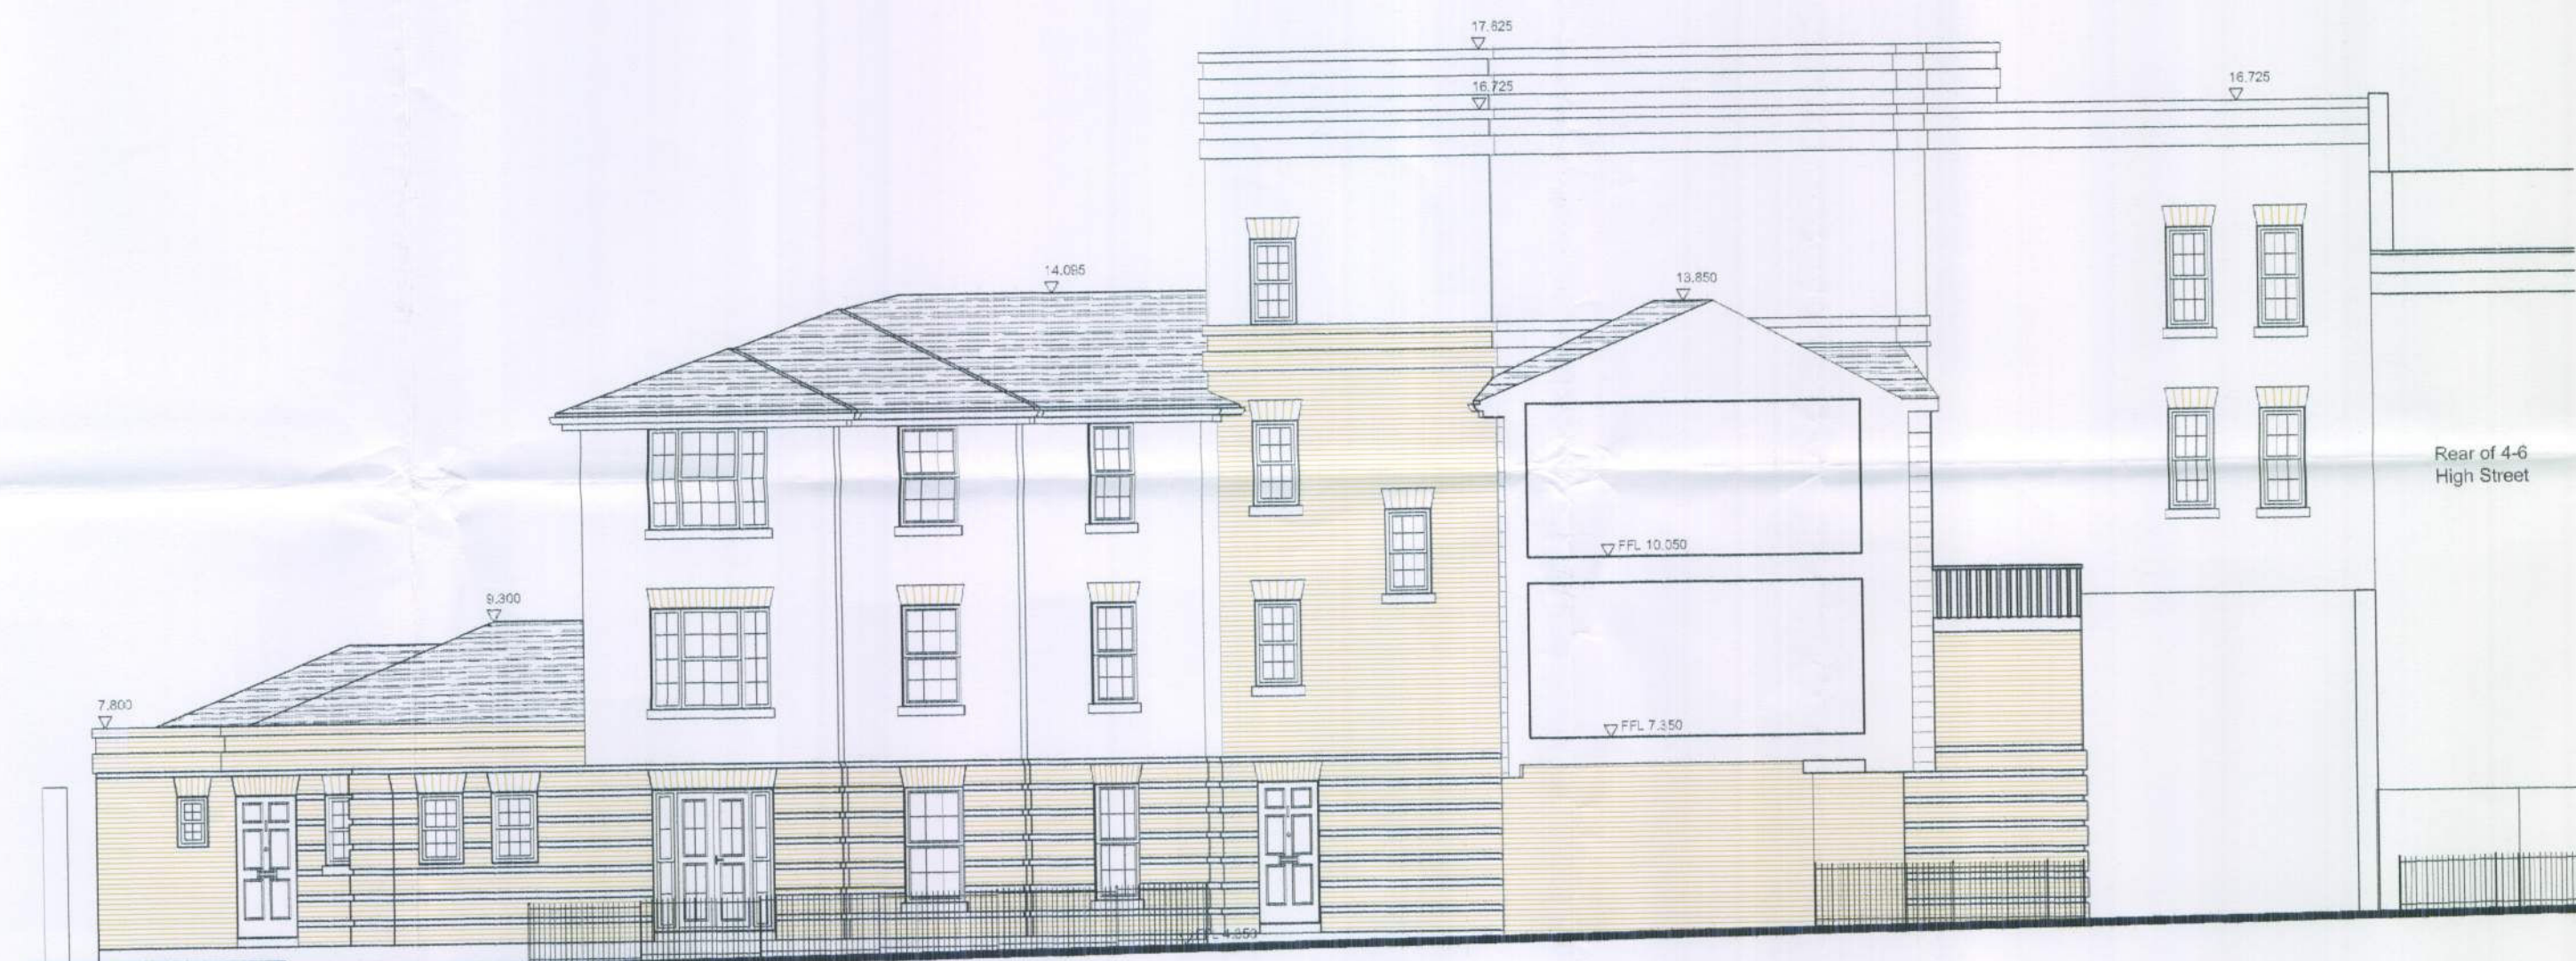

SECTION D



SECTION E



SECTION F (view from High St and Terminus Road)



- Facing brickwork
- Facing brickwork 'rustication'
- Shiplap timber boarding
- Render
- Render with rustication
- Slate roof
- Painted timber framed window with precast concrete sill
- Window with obscure glass
- Lead clad dormer window with obscure glass
- Powder coated ms railings
- Powder coated ms balustrades

F6	17.11.06	Minor amendments.
F5	31.10.06	General amendments.

REV	DATE	NOTE
Project		
LITTLEHAMPTON MARKET REDEVELOPMENT		



6 Cobden Court
Wilmington
Bromley Kent. BR2 9JF
Email: info@ahparchitectsandsurveyors.co.uk

Client	ARUN DISTRICT COUNCIL
MARTLET HOMES	N6 24 517 04
Title	SUBSTITUTION
ELEVATIONS D, E, F	RECEIVED 15.12.06

Scale	Date
1:100 @A1	03.05.06
Drawn	Drwg. No. Rev.
SAA/DT	A217-4006 F6

All dimensions to be checked on site. Any discrepancy between the drawing and other information is to be referred to the Partnership. This drawing is copyright.