


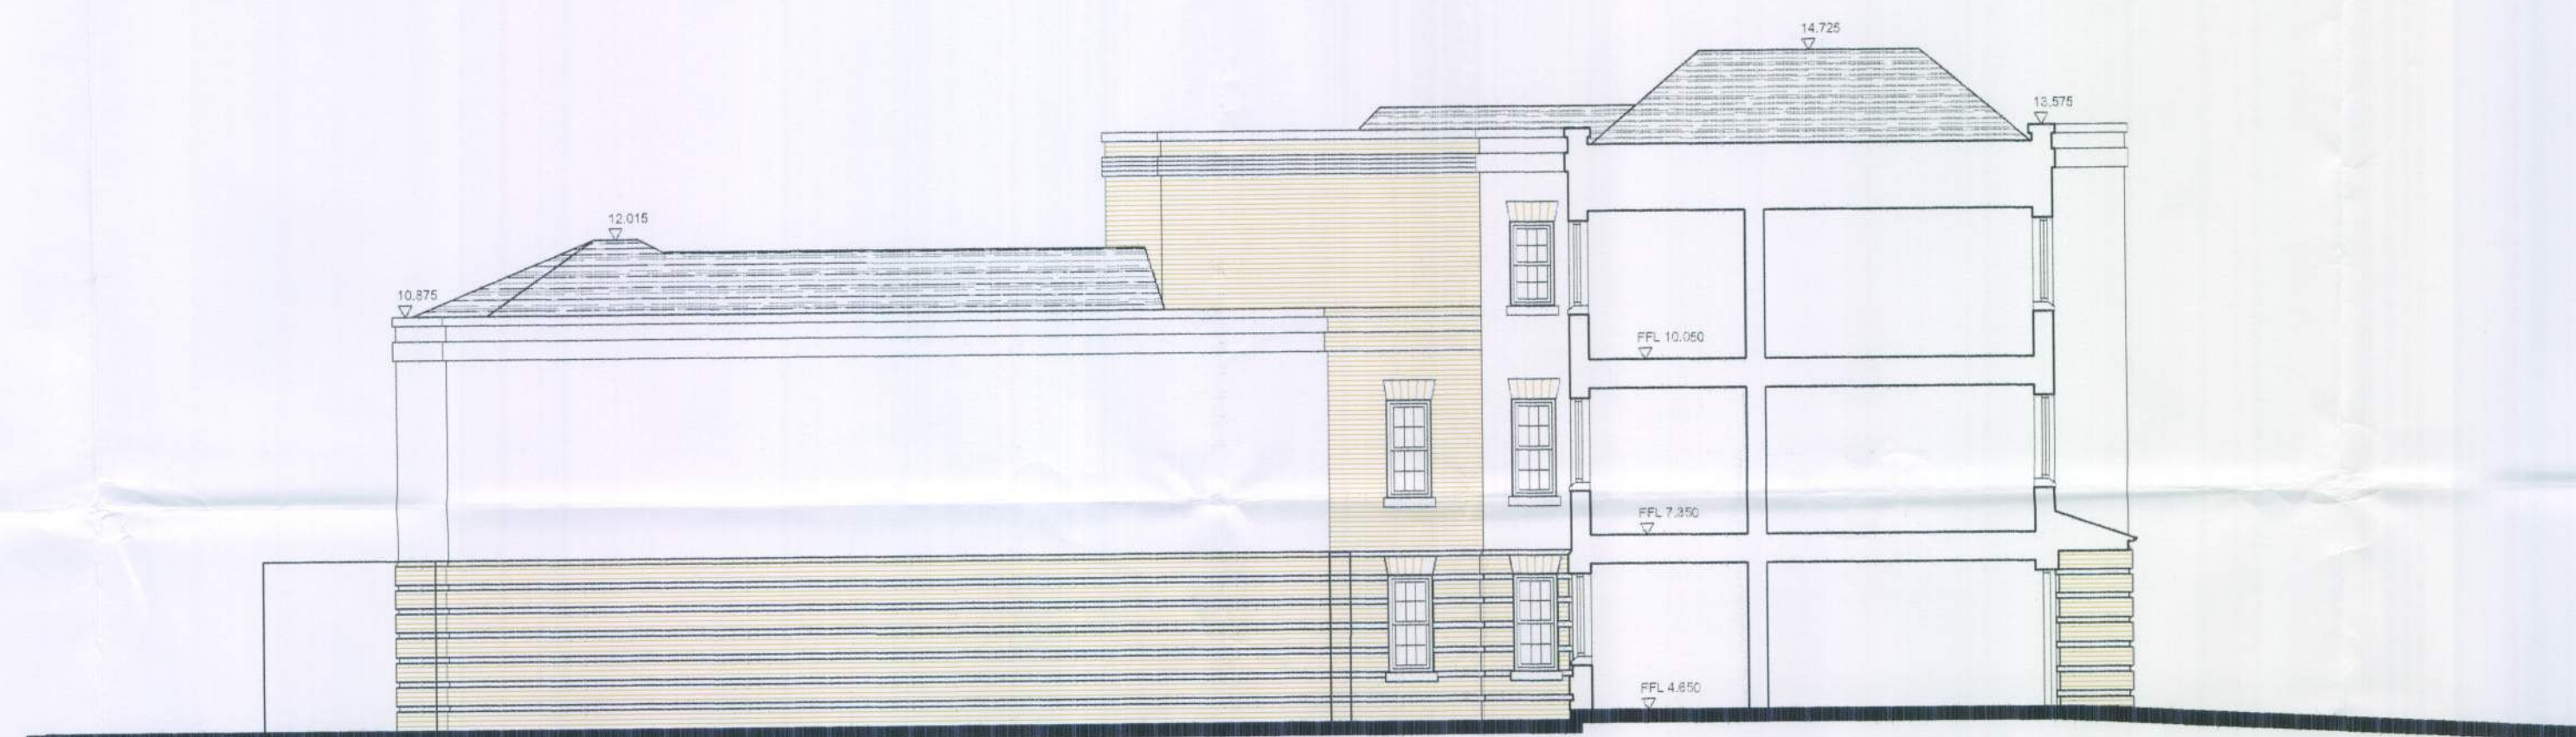

SECTION L



SECTION M



SECTION N



- Facing brickwork
- Facing brickwork 'rustication'
- Shiplap timber boarding
- Render
- Render with rustication
- Slate roof
- Painted timber framed window with precast concrete cill
- Window with obscure glass
- Lead clad dormer window with obscure glass
- Powder coated ms railings
- Powder coated ms balustrades

F6	17.11.06	Minor amendments.
F5	31.10.06	General amendments.

REV DATE NOTE

Project

LITTLEHAMPTON MARKET
REDEVELOPMENT



6 Colston Court
Wimpoole Close
Bromley Kent BR2 9JF
Email info@ahparchitectsandsurveyors.co.uk


Tel. 0208-313-1023
Fax. 0208-313-1008

Client

MARTLET HOMES

Title

ELEVATIONS L, M, N

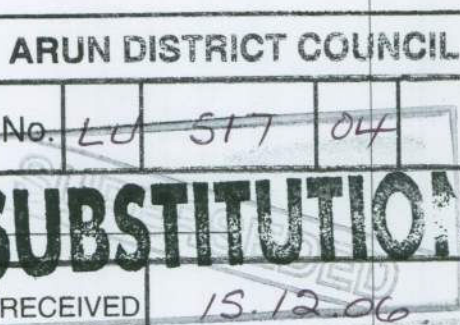

Scale 1:100 @A1 Date 03.05.06

Drawn SAA/DT Drwg. No. A217-4008 Rev. F6

All dimensions to be checked on site. Any discrepancy between the drawings and other information is to be referred to the Partnership. This drawing is copyright.