



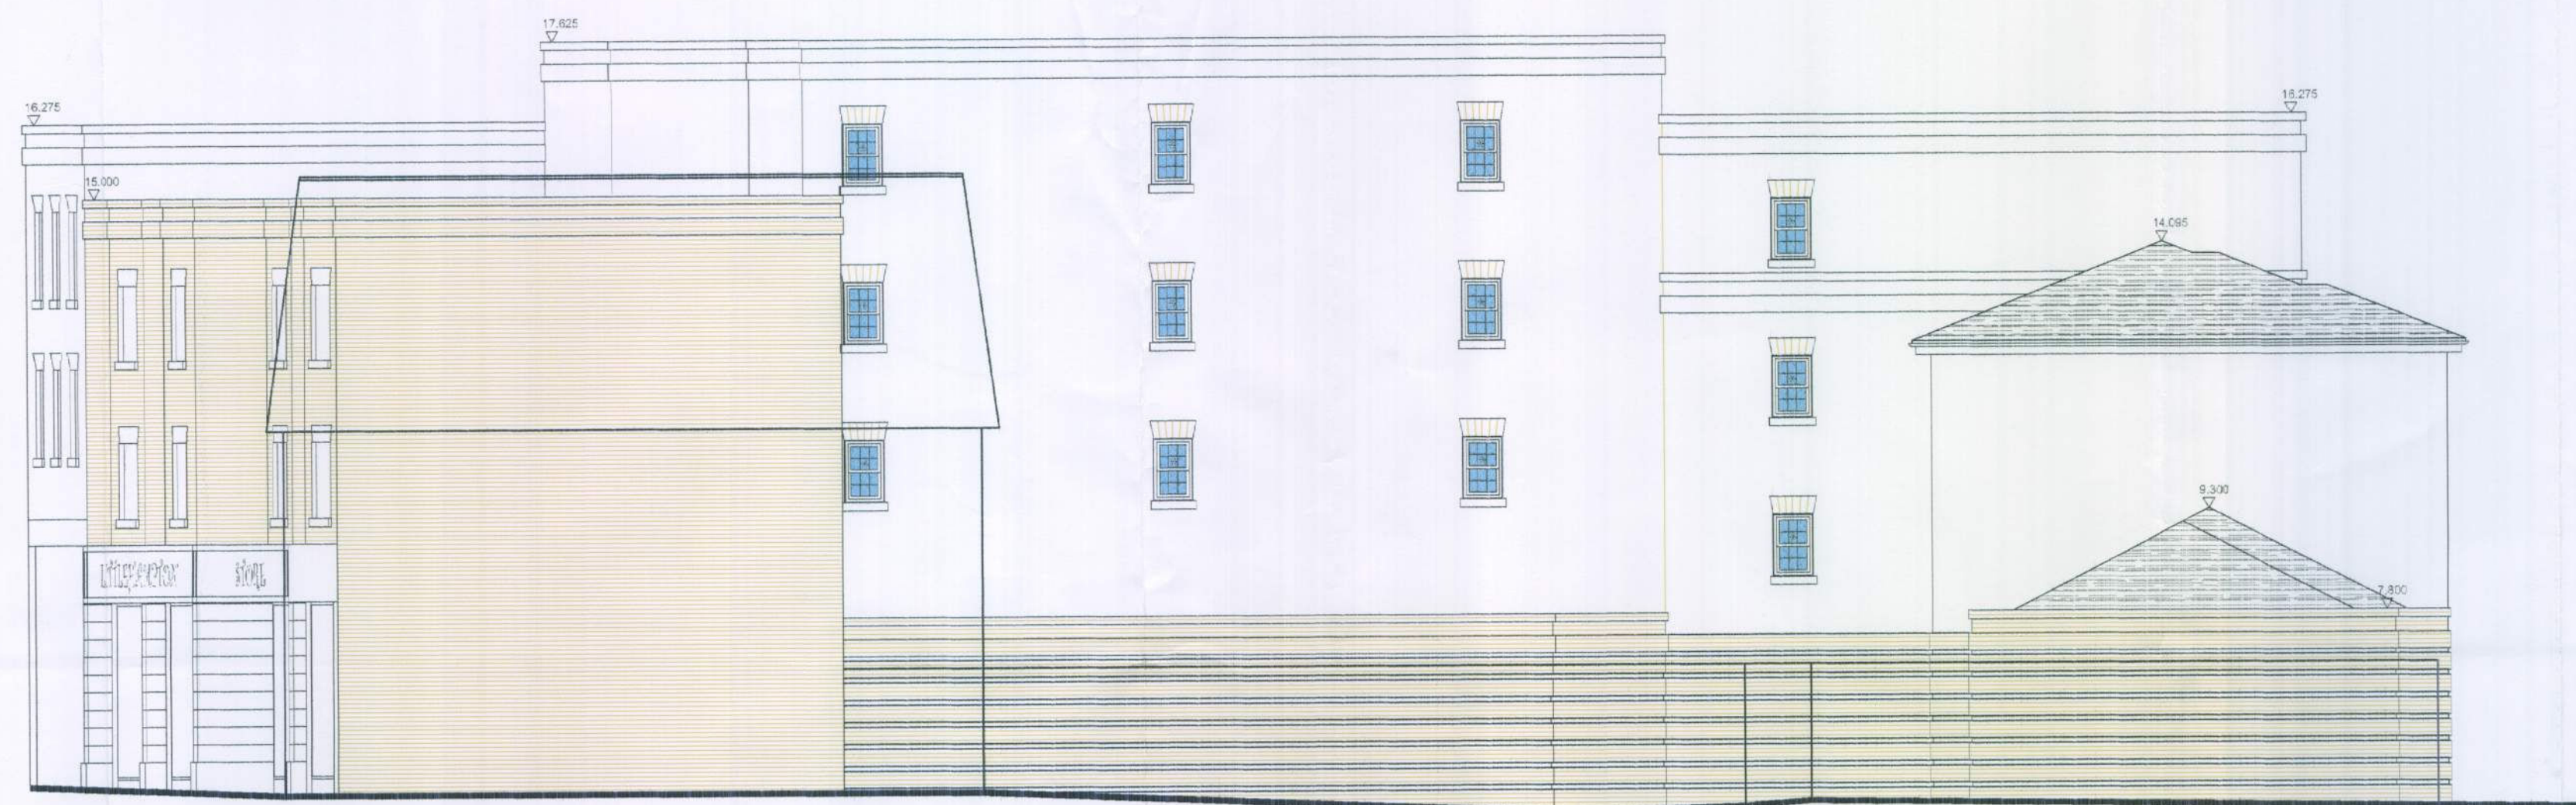

SECTION P

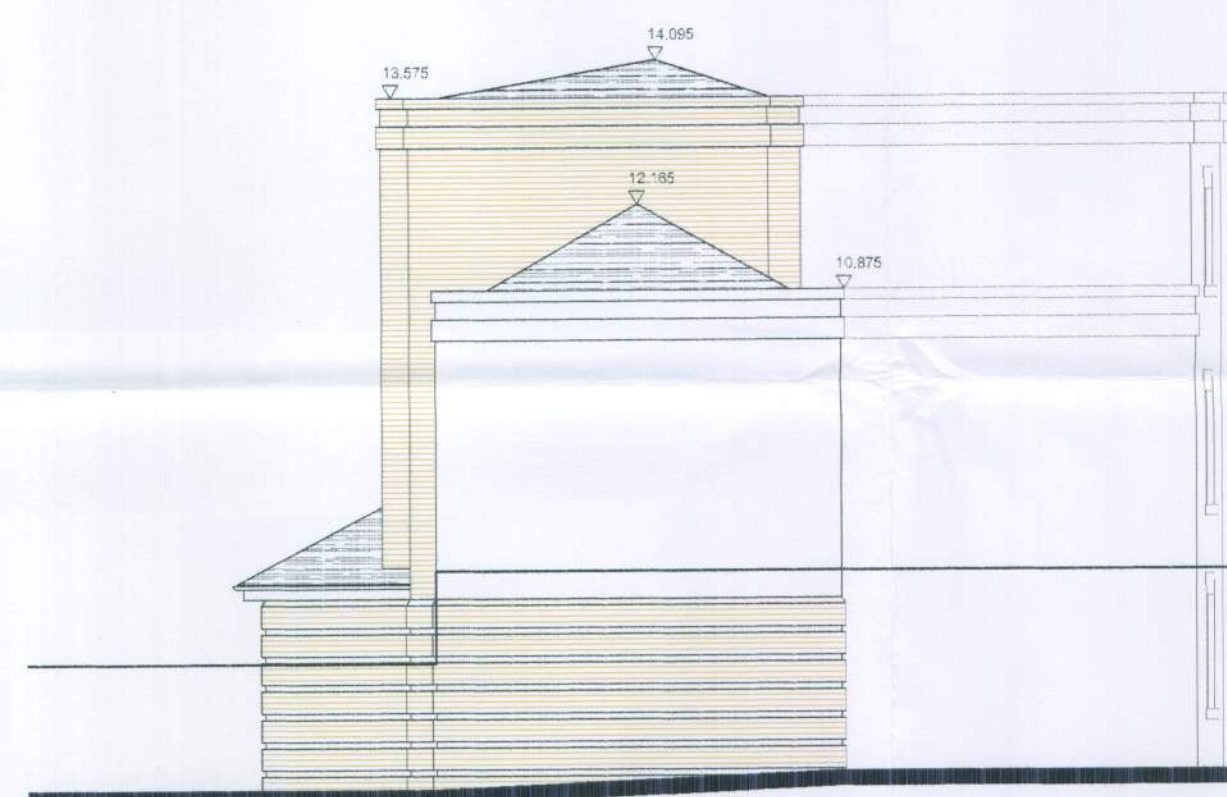

SECTION Q



SECTION R



SECTION S



- Facing brickwork
- Facing brickwork 'rustication'
- Shiplap timber boarding
- Render
- Render with rustication
- Slate roof
- Painted timber framed window with precast concrete cill
- Window with obscure glass
- Lead clad dormer window with obscure glass
- Powder coated ms railings
- Powder coated ms balustrades

F2 17.11.06 Minor amendments.
F1 31.10.06 First issue.

REV DATE NOTE

Project

**LITTLEHAMPTON MARKET
REDEVELOPMENT**



6 Cobden Court
Wimpole Close
Bromley Kent, BR2 9JF
Email info@abparchitectsandsurveyors.co.uk
Tel: 0208-313-1023
Fax: 0208-313-1008

Client

MARTLET HOMES

Title

ELEVATIONS P, Q, R, S

Scale 1:100 @A1 Date 02.11.06

Drawn DT Drwg. No. A217-4009 Rev. F2

All dimensions to be checked on site. Any discrepancy between the drawing and other information is to be referred to the Partnership. This drawing is copyright.

