





ELEVATION AD

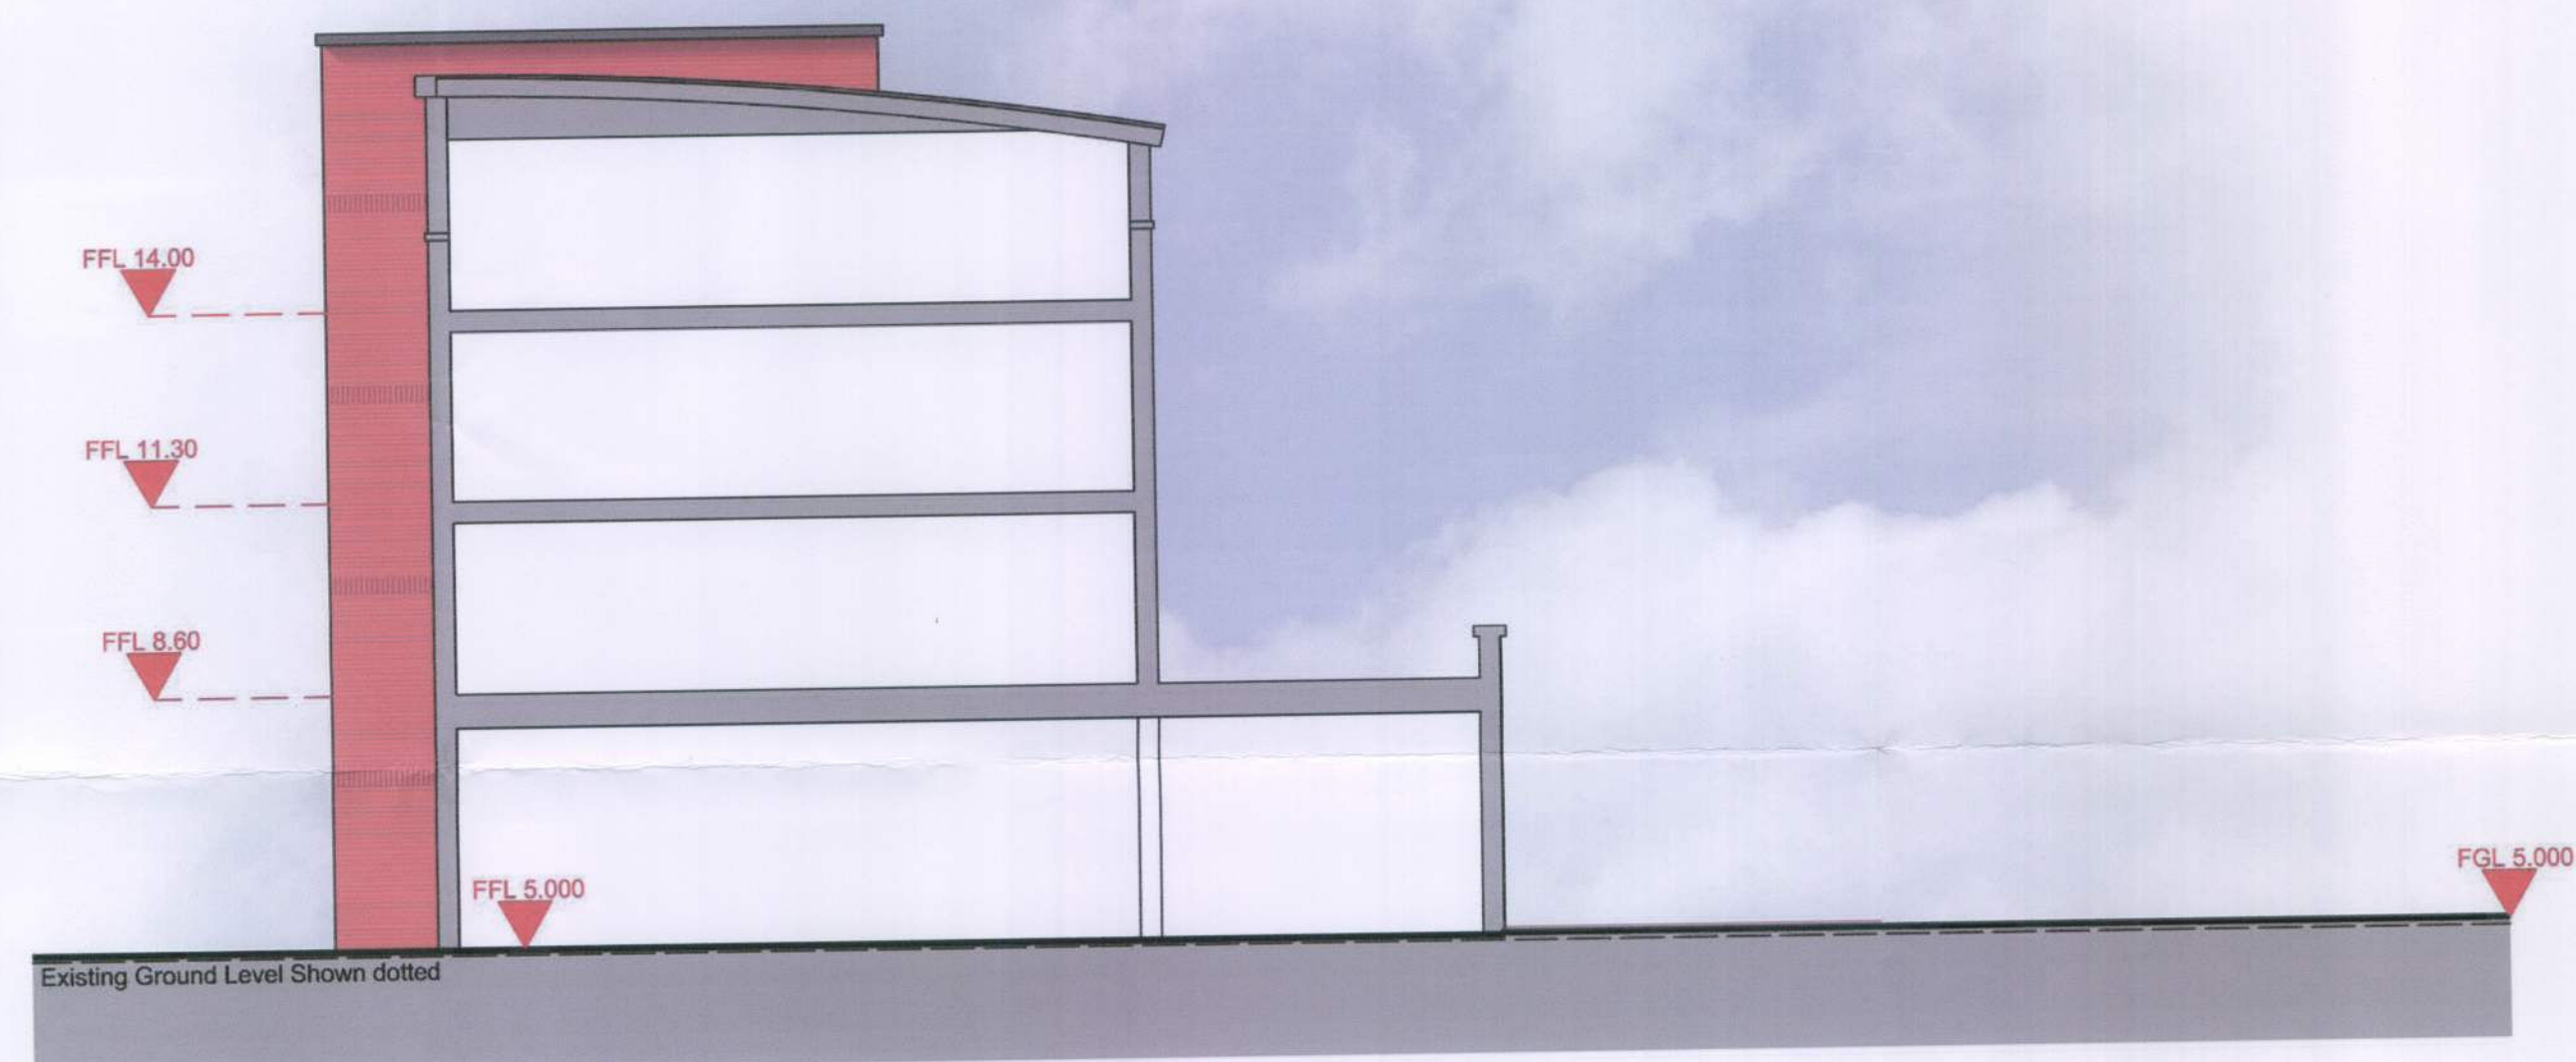

ELEVATION AE

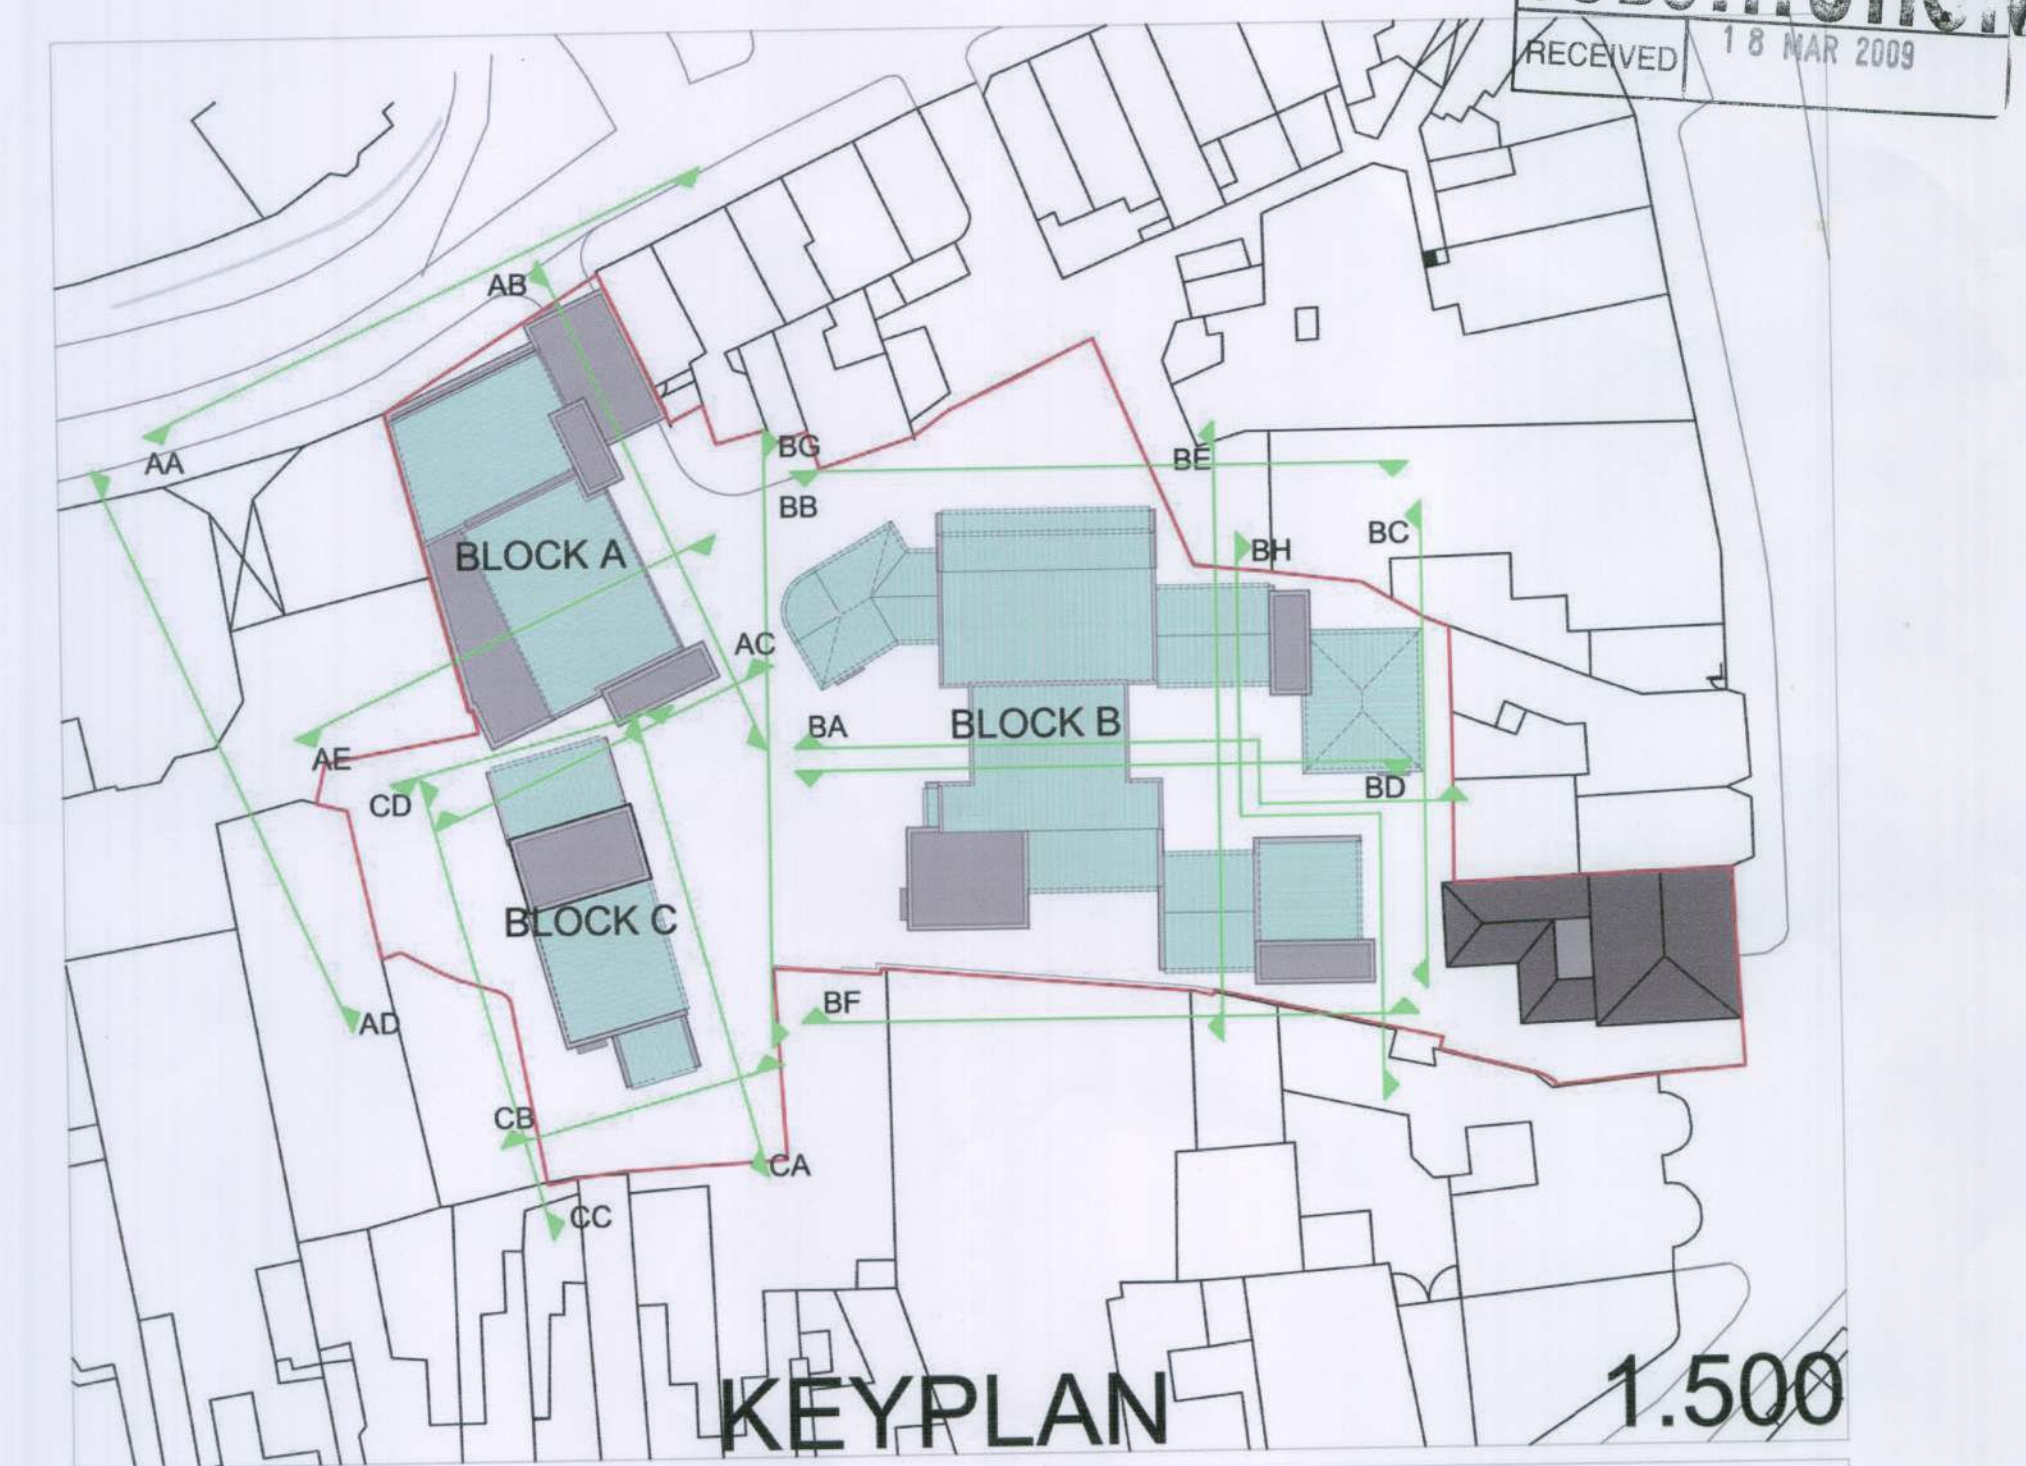

Schedule of Materials	
Windows and Doors to be grey powder coated Aluminium	
Render - kilvaughter chemical company Ltd 'K Rend' Buttermilk	
Brickwork - Baggeridge Bricks Ltd Mataro Red bricks	
Metal standing seam roofing system Kaltop standing seam roofing system, colour RAL6027	
Glazing systems - Kawneer Ltd Polyester powder coat, colour MALL0367-7016	
Cappings to be grey powder coated aluminium to match Doors, Windows and Cladding	

C	05.03.09	CHANGES TO STAIRWELL
B	12.01.09	3RD FLOOR LEVEL VALUE CORRECTED
A	03.07.08	FLOOR LEVELS, ELEVATION PLAN AND SCHEDULE OF MATERIALS ADDED
REV	DATE	NOTE
Project		
LITTLEHAMPTON MARKET		



6 Cobden Court
Wimpole Close
Bromley Kent BR2 9JF
Tel: 0208-313-1023
Fax: 0208-313-1029
Email: info@ahparchitectsandsurveyors.co.uk

Client

HYDE-MARTLET

Title

PROPOSED ELEVATIONS
BLOCK A

Scale	Date	
1:100@A1	15.07.08	
Drawn	Drwg. No.	Rev.
RJ	A217-112	C

All dimensions to be checked on site. Any discrepancy between the drawing and other information is to be referred to the Partnership. This drawing is copyright.