


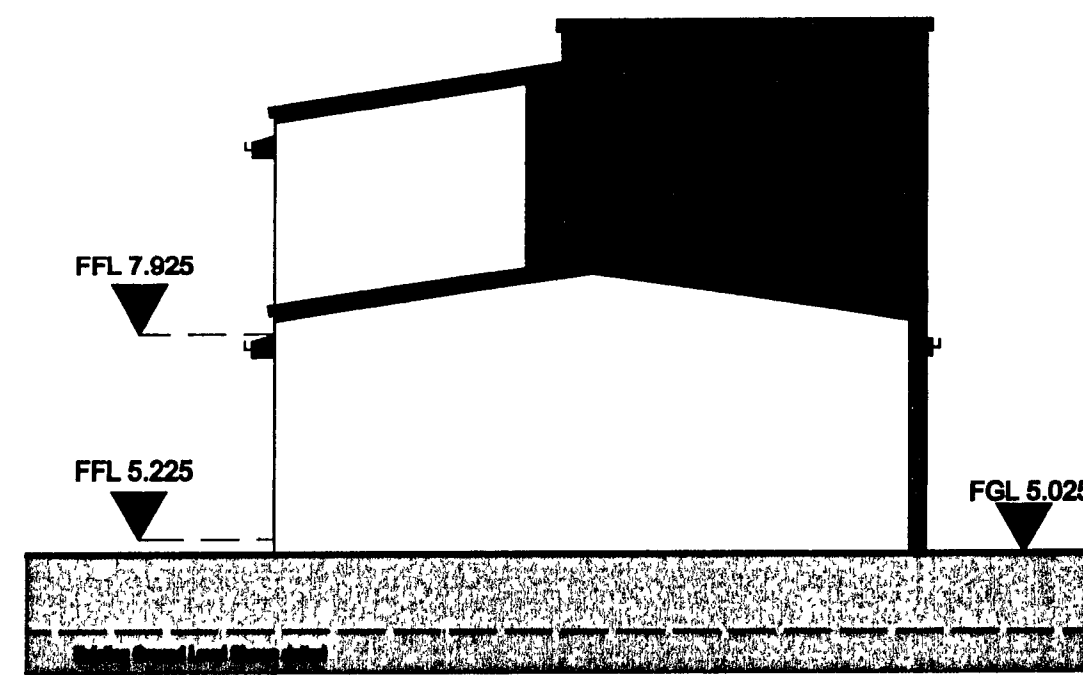


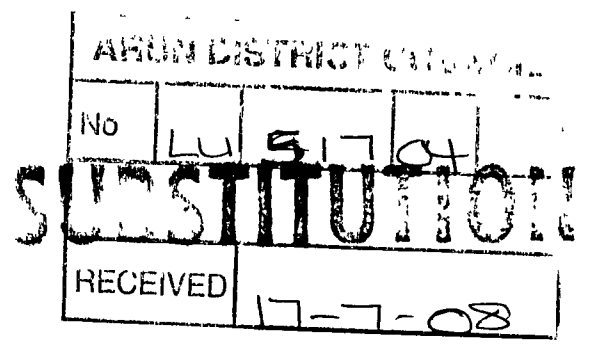


ELEVATION CA

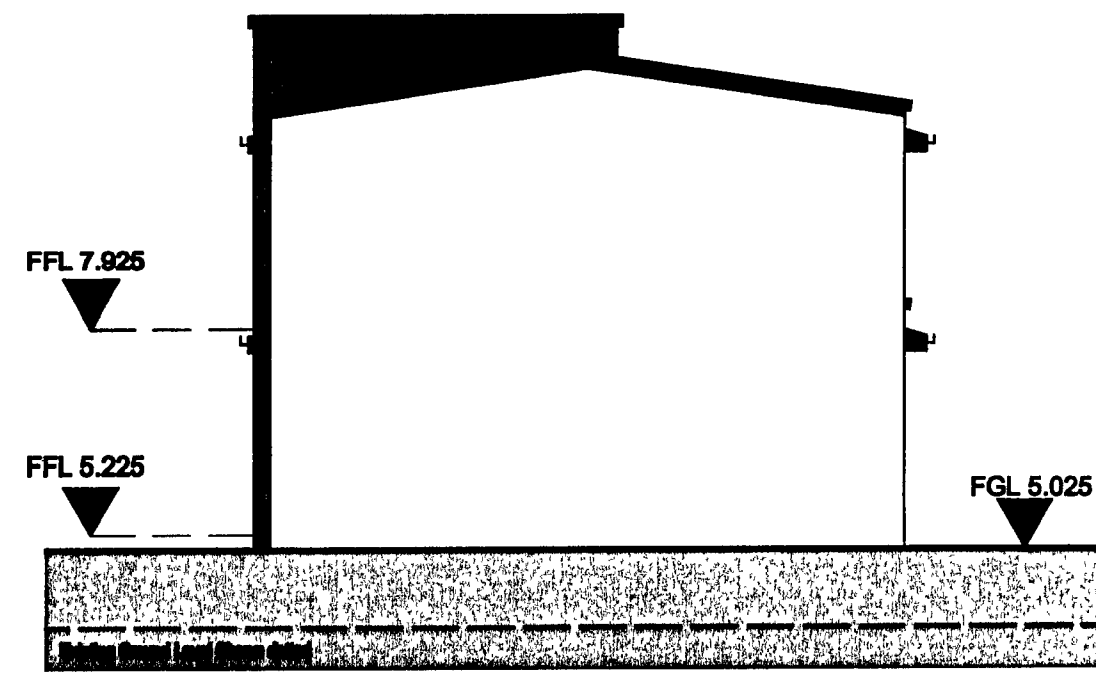

ELEVATION CB

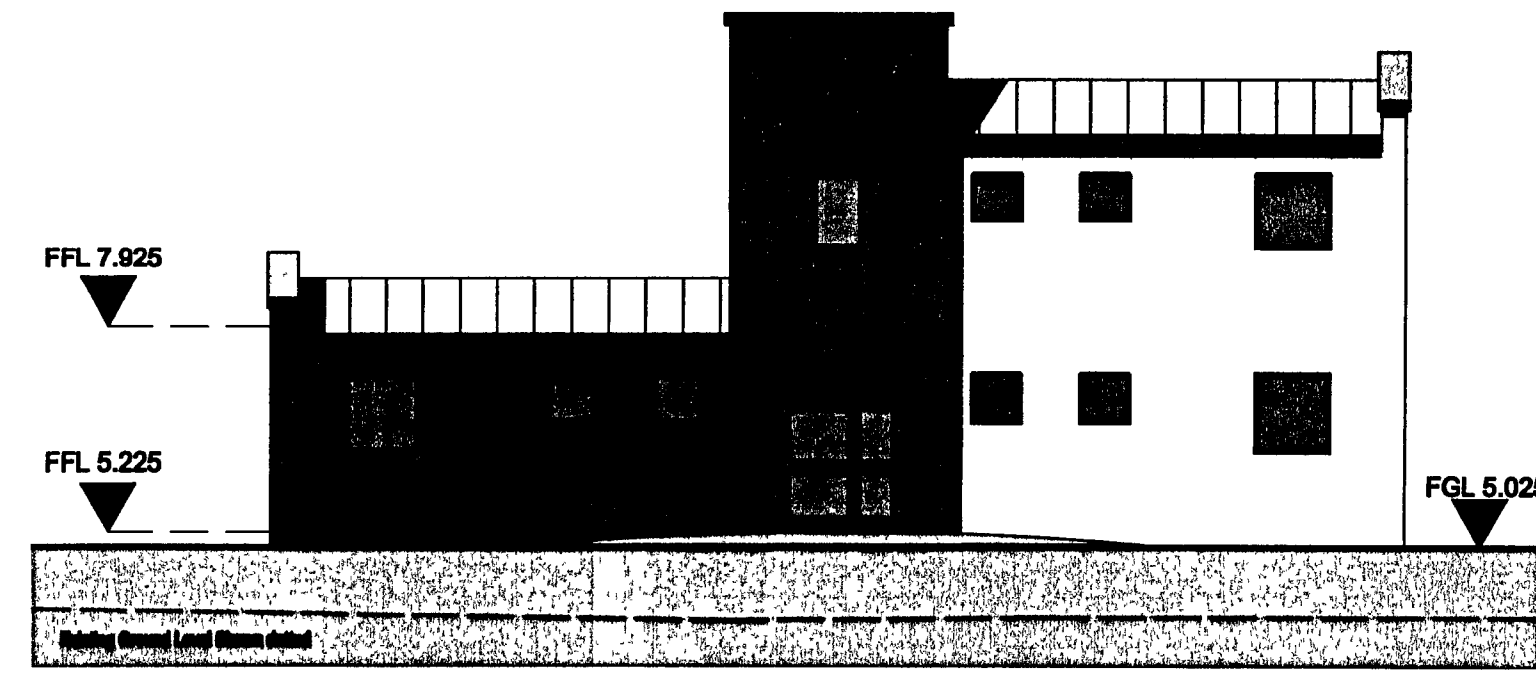


ELEVATION CC

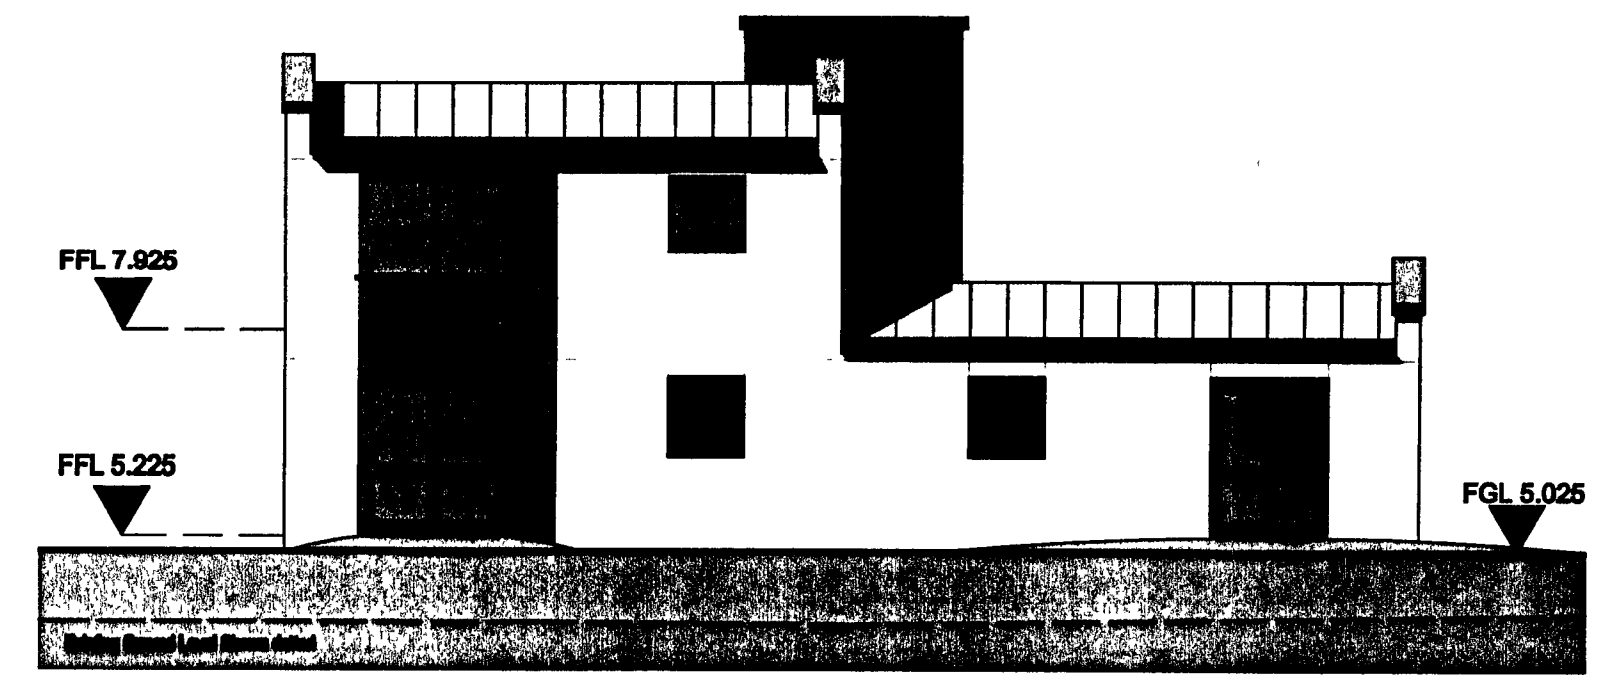

ELEVATION CD

- Schedule of Materials**
- Windows and Doors to be grey powder coated Aluminium
 - Render - Ikinoughier chemical company Ltd 'K-Rend' Buttermilk
 - Brickwork - Baggebridge Bricks Ltd Matiero Red bricks
 - Metal standing seam roofing system Kelzzy standing seam roofing system, colour RAL8027
 - Glazing systems - Kameser Ltd Polyester powder coat, colour RAL0367-7016
- Cappings to be grey powder coated aluminium to match Doors, Windows and Cladding

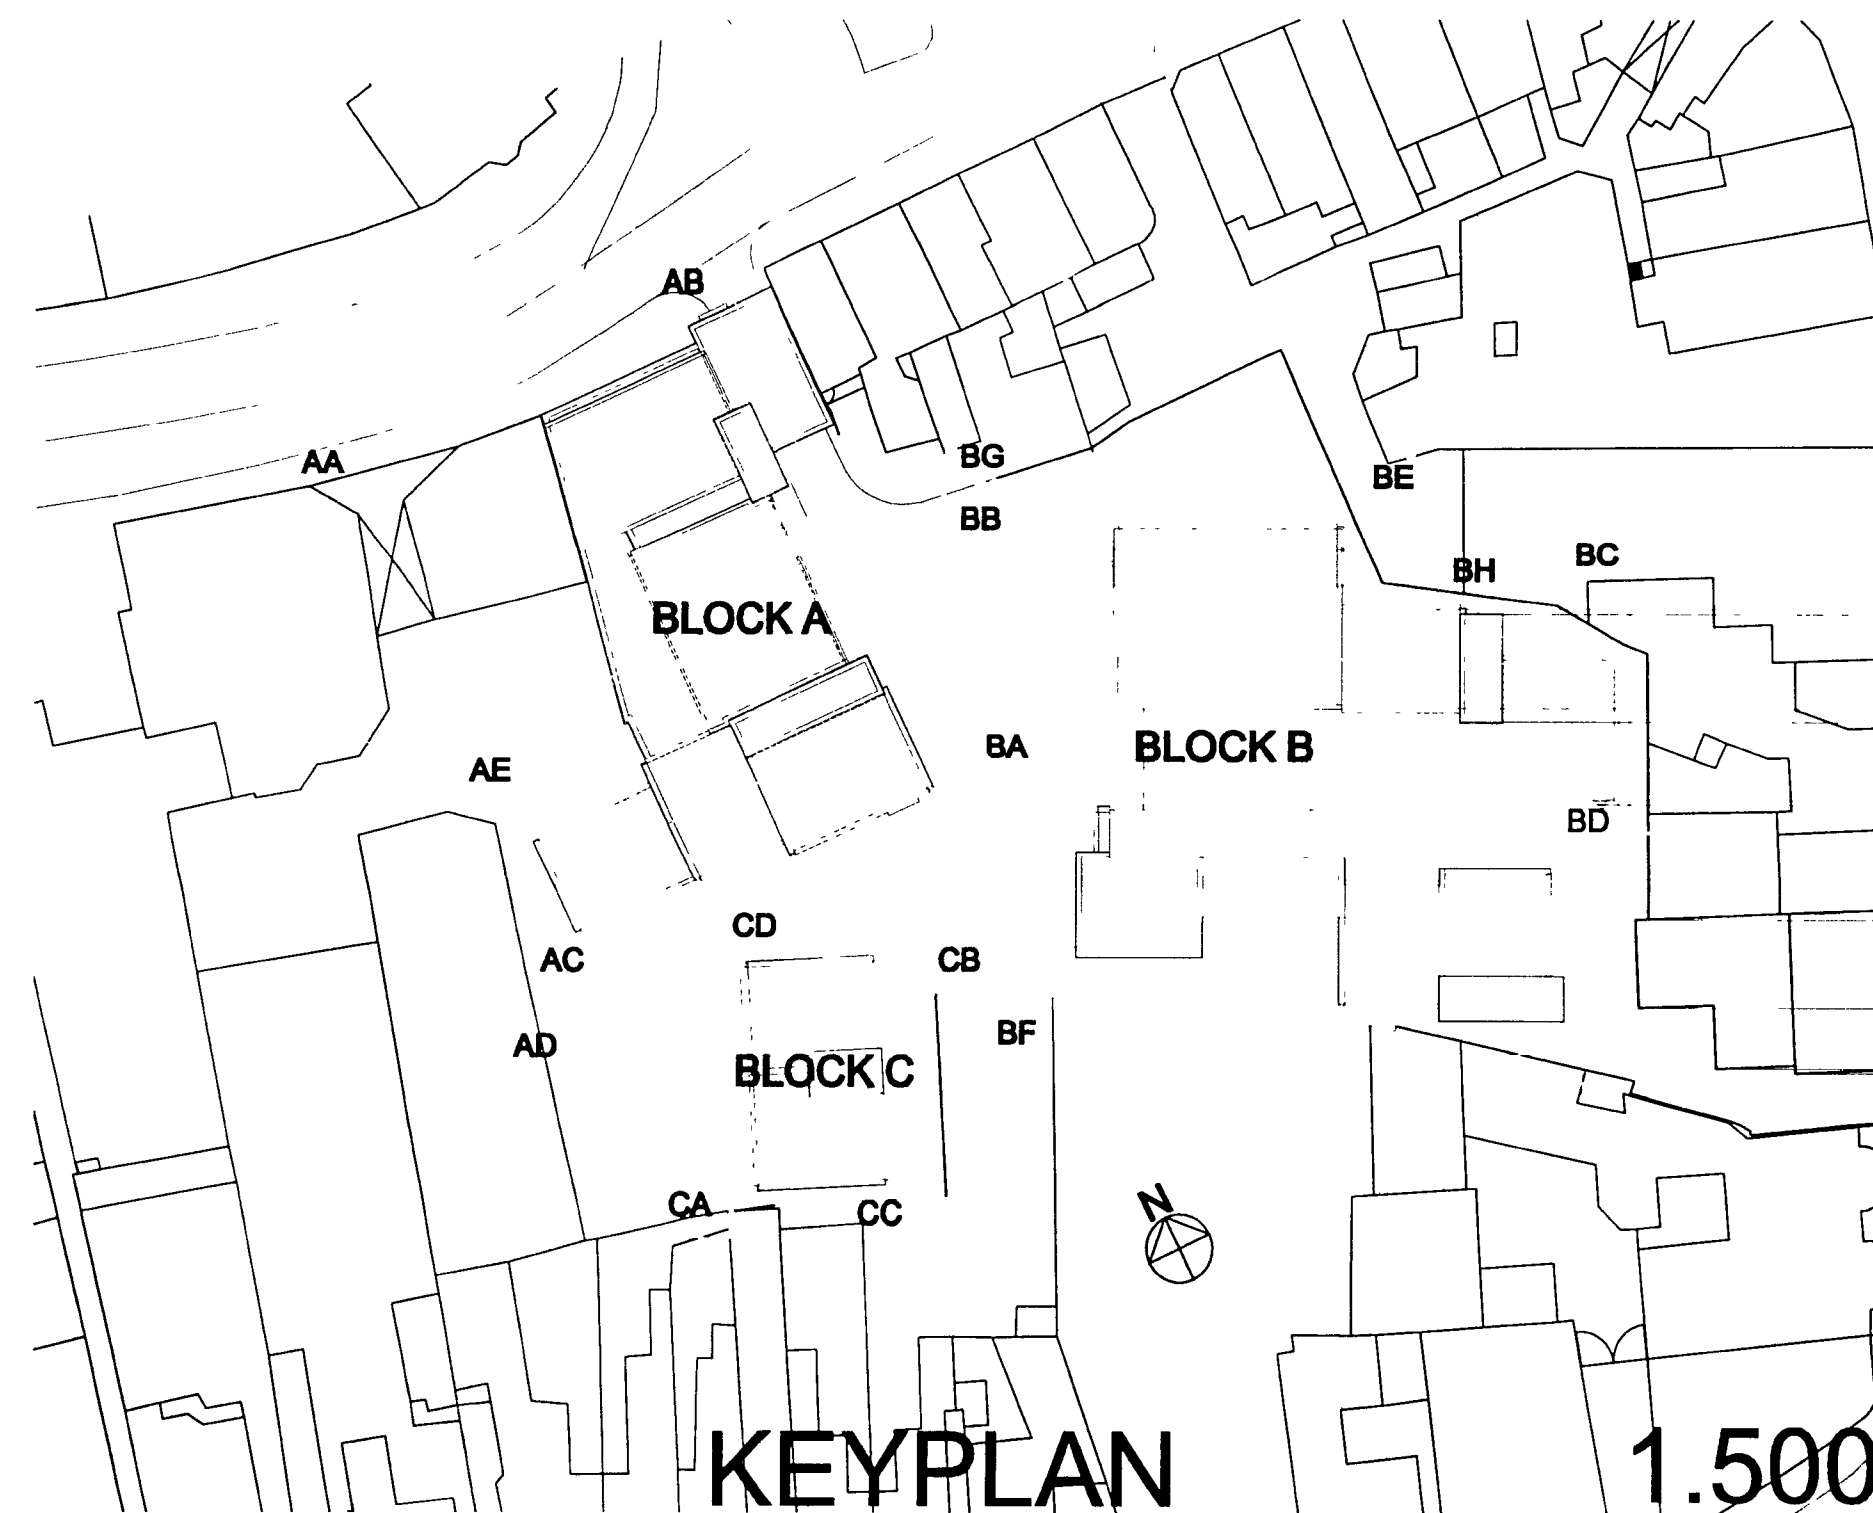

KEYPLAN

1.500

REV	DATE	NOTE
A	03.07.08	FLOOR LEVELS, ELEVATION PLAN AND SCHEDULE OF MATERIALS ADDED

Project
LITTLEHAMPTON MARKET



6 Cobden Court
Wimpole Close
Bromley Kent, BR2 9JF
Tel: 0208-313-1023
Fax: 0208-313-1026
Email: info@ahparchitectsandsurveyors.co.uk

Client

HYDE-MARTLET

Title

**PROPOSED ELEVATIONS
BLOCK C**

Scale
1:100@A1

Date
15.07.08

Drawn
RJ

Drwg No
A217-117

Rev
A

All dimensions to be checked on site. Any discrepancy between the drawing and other information is to be referred to the Partnership. This drawing is copyright.