



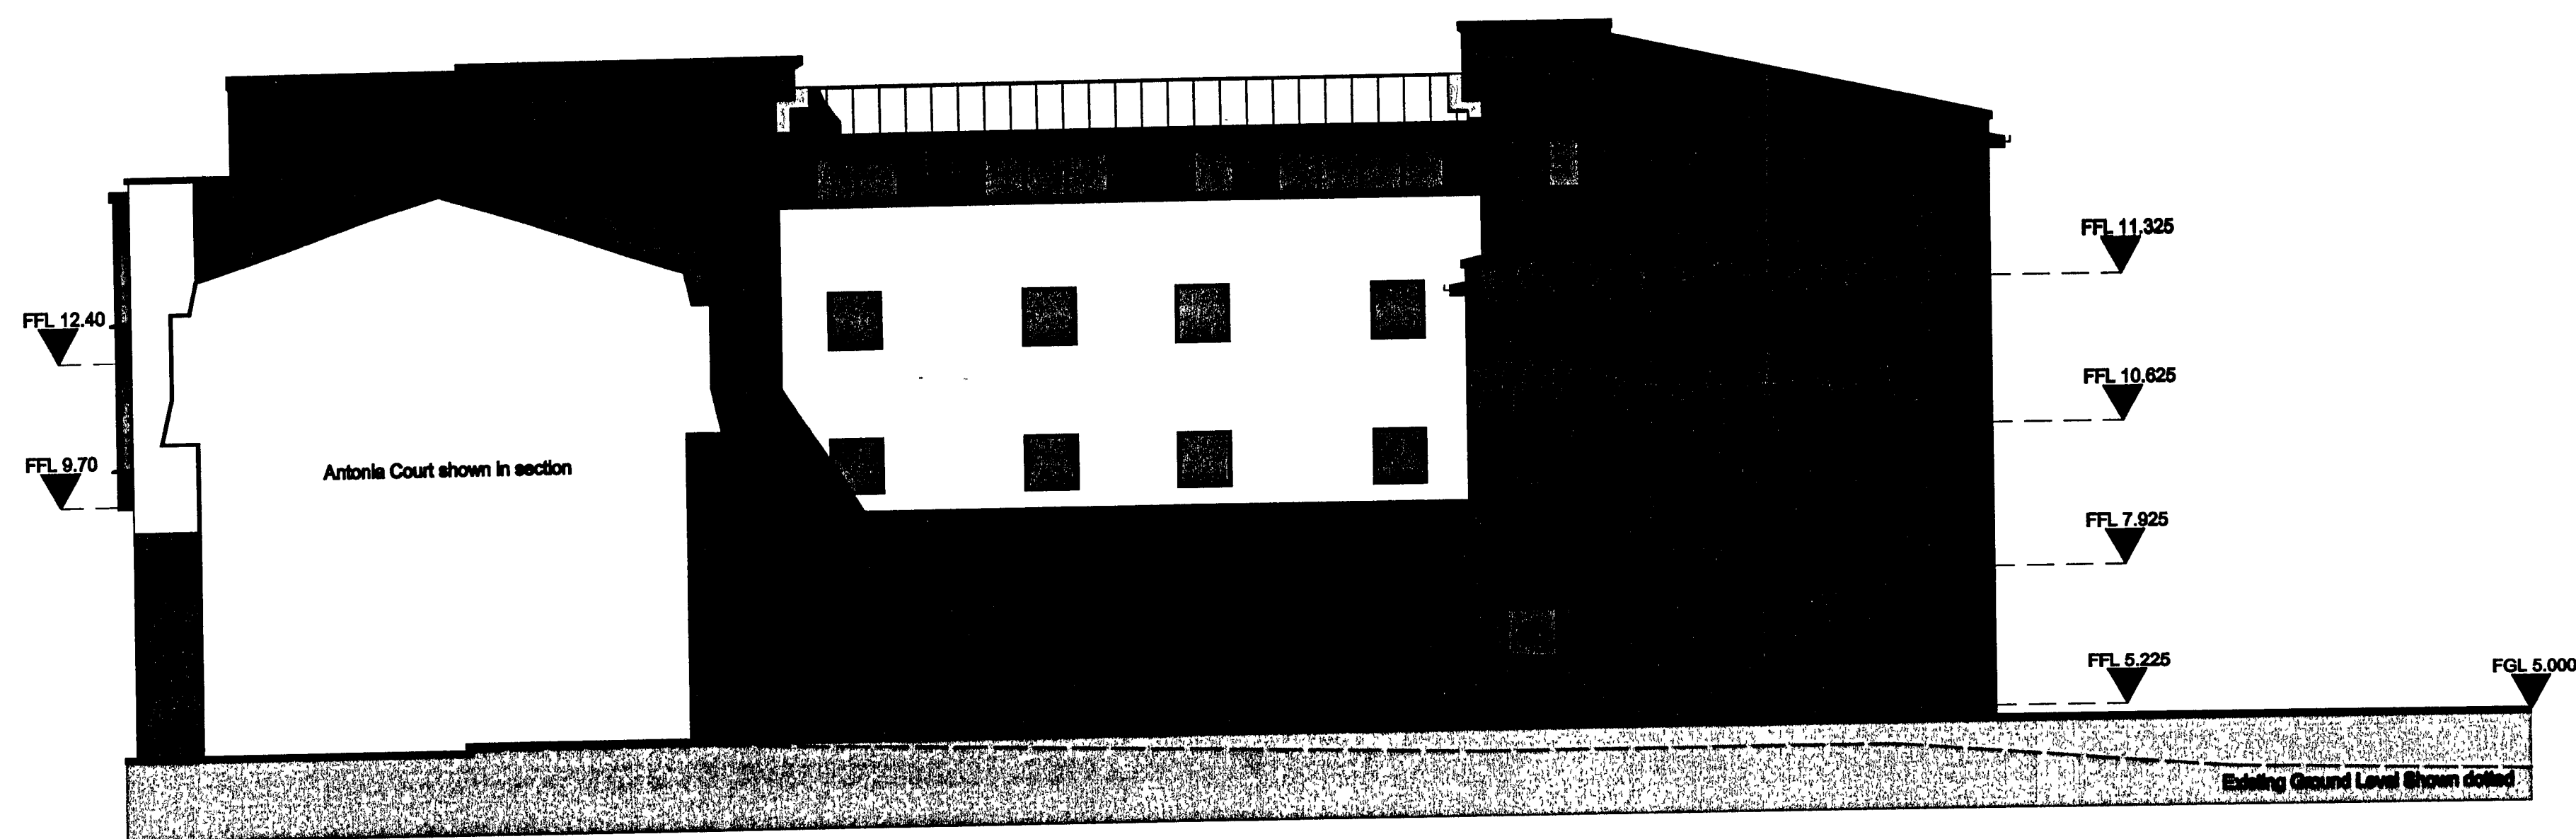


ELEVATION AD

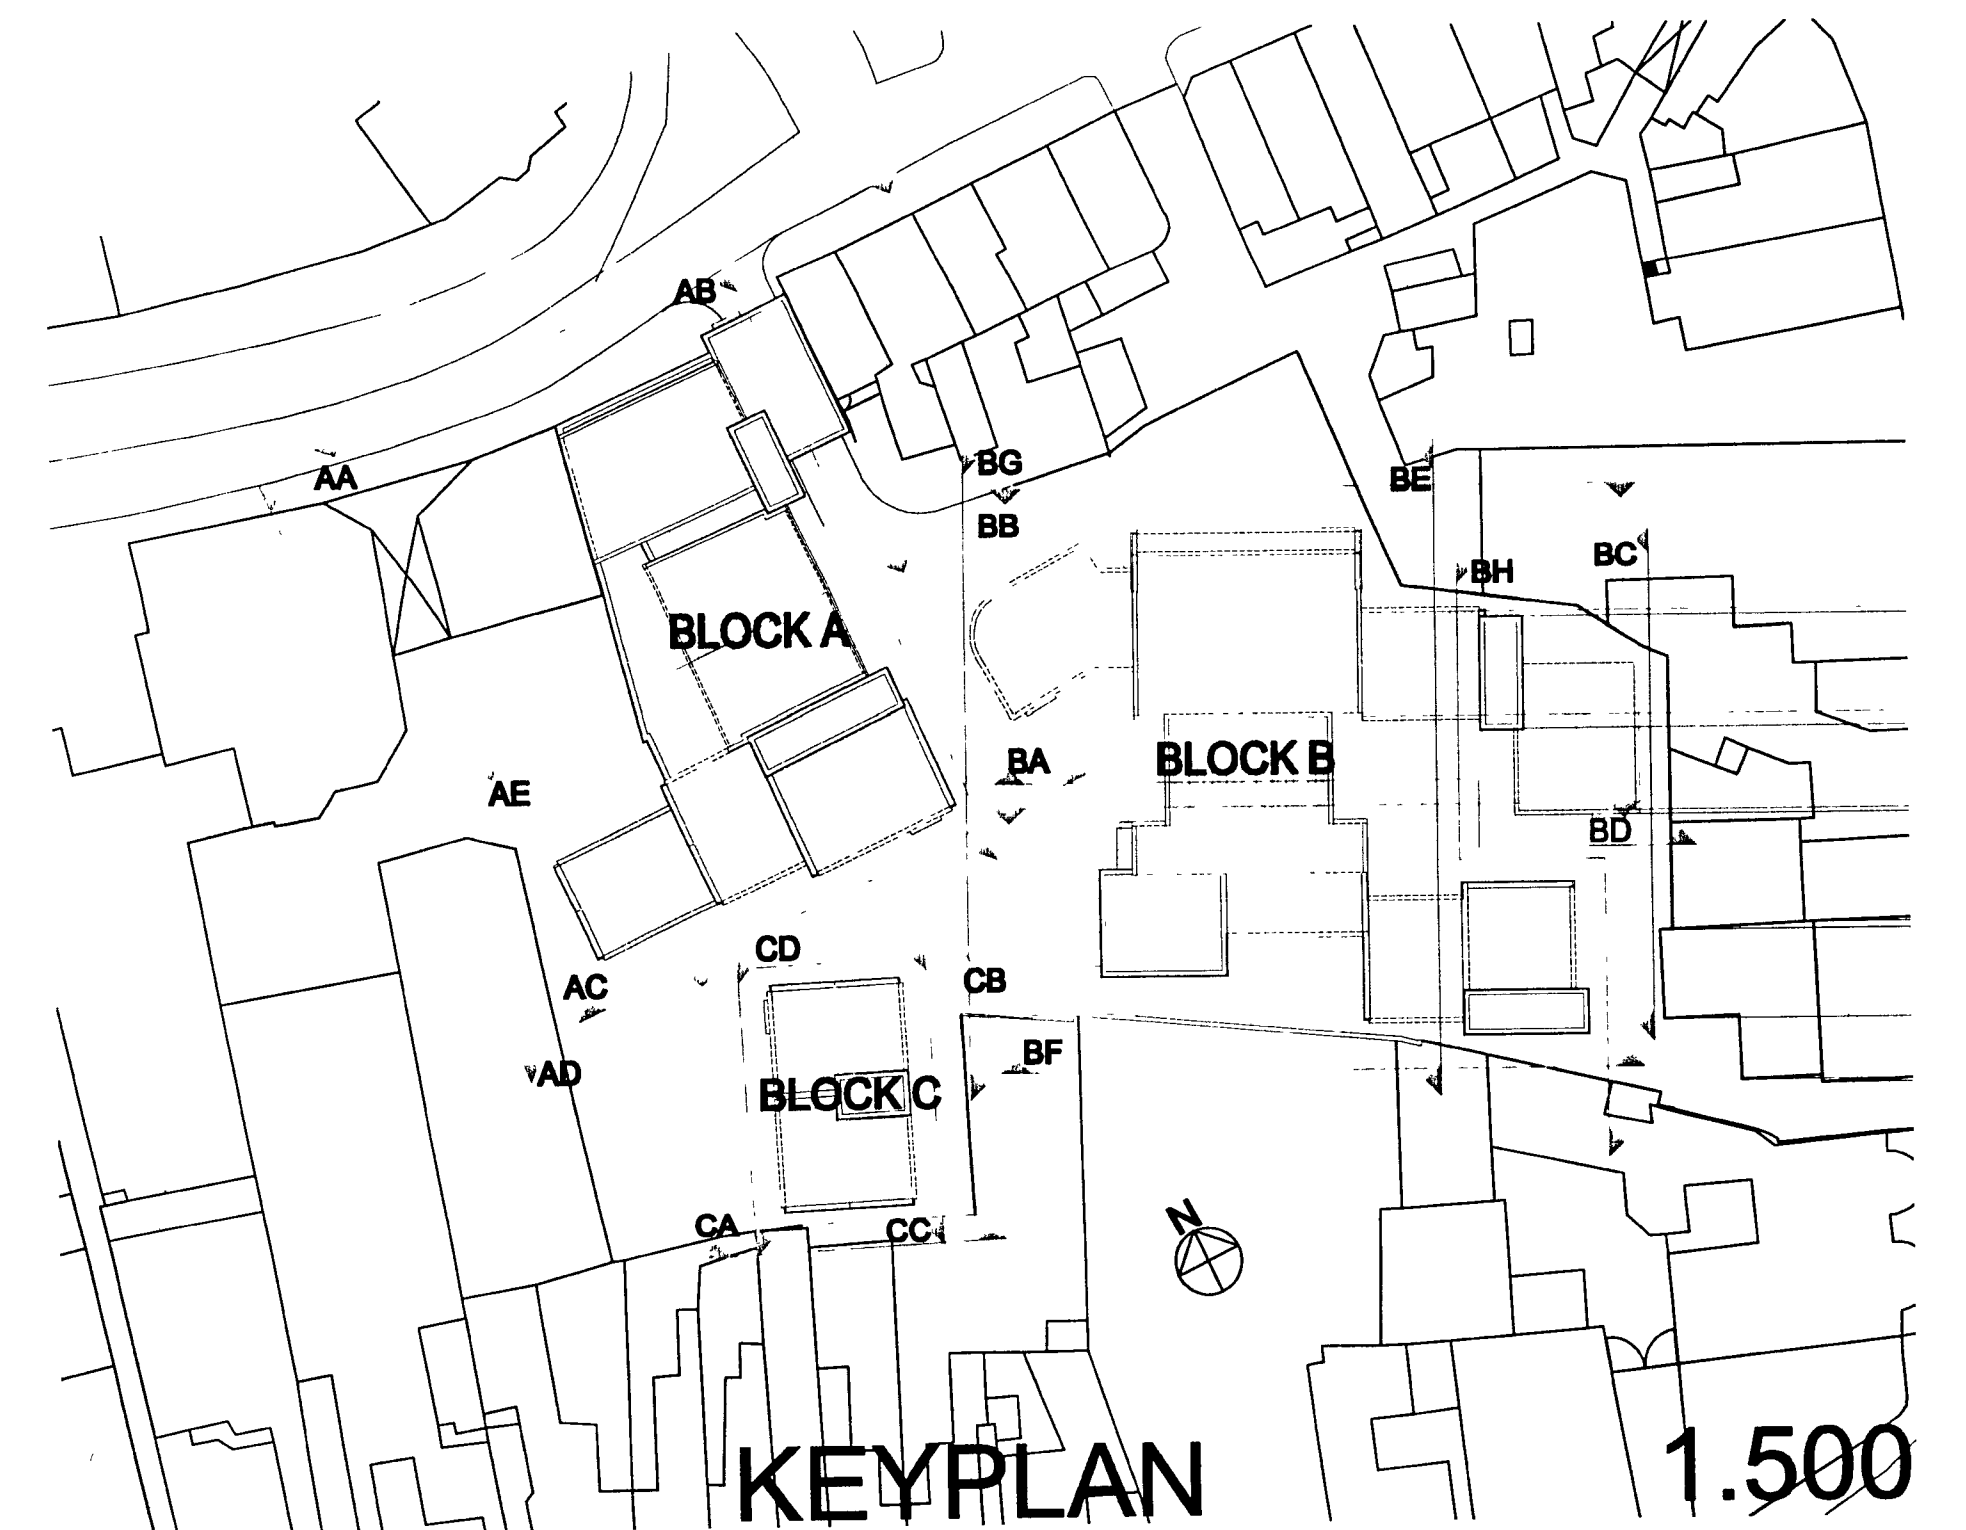

Schedule of Materials

Windows and Doors to be grey powder coated Aluminium
Render - Mearns & Co. Ltd
Brickwork - Eggar & Co. Ltd
Metal standing seam roofing system
Glazing systems - Knauf Ltd

Ceppings to be grey powder coated aluminium to match Doors, Windows and Cladding

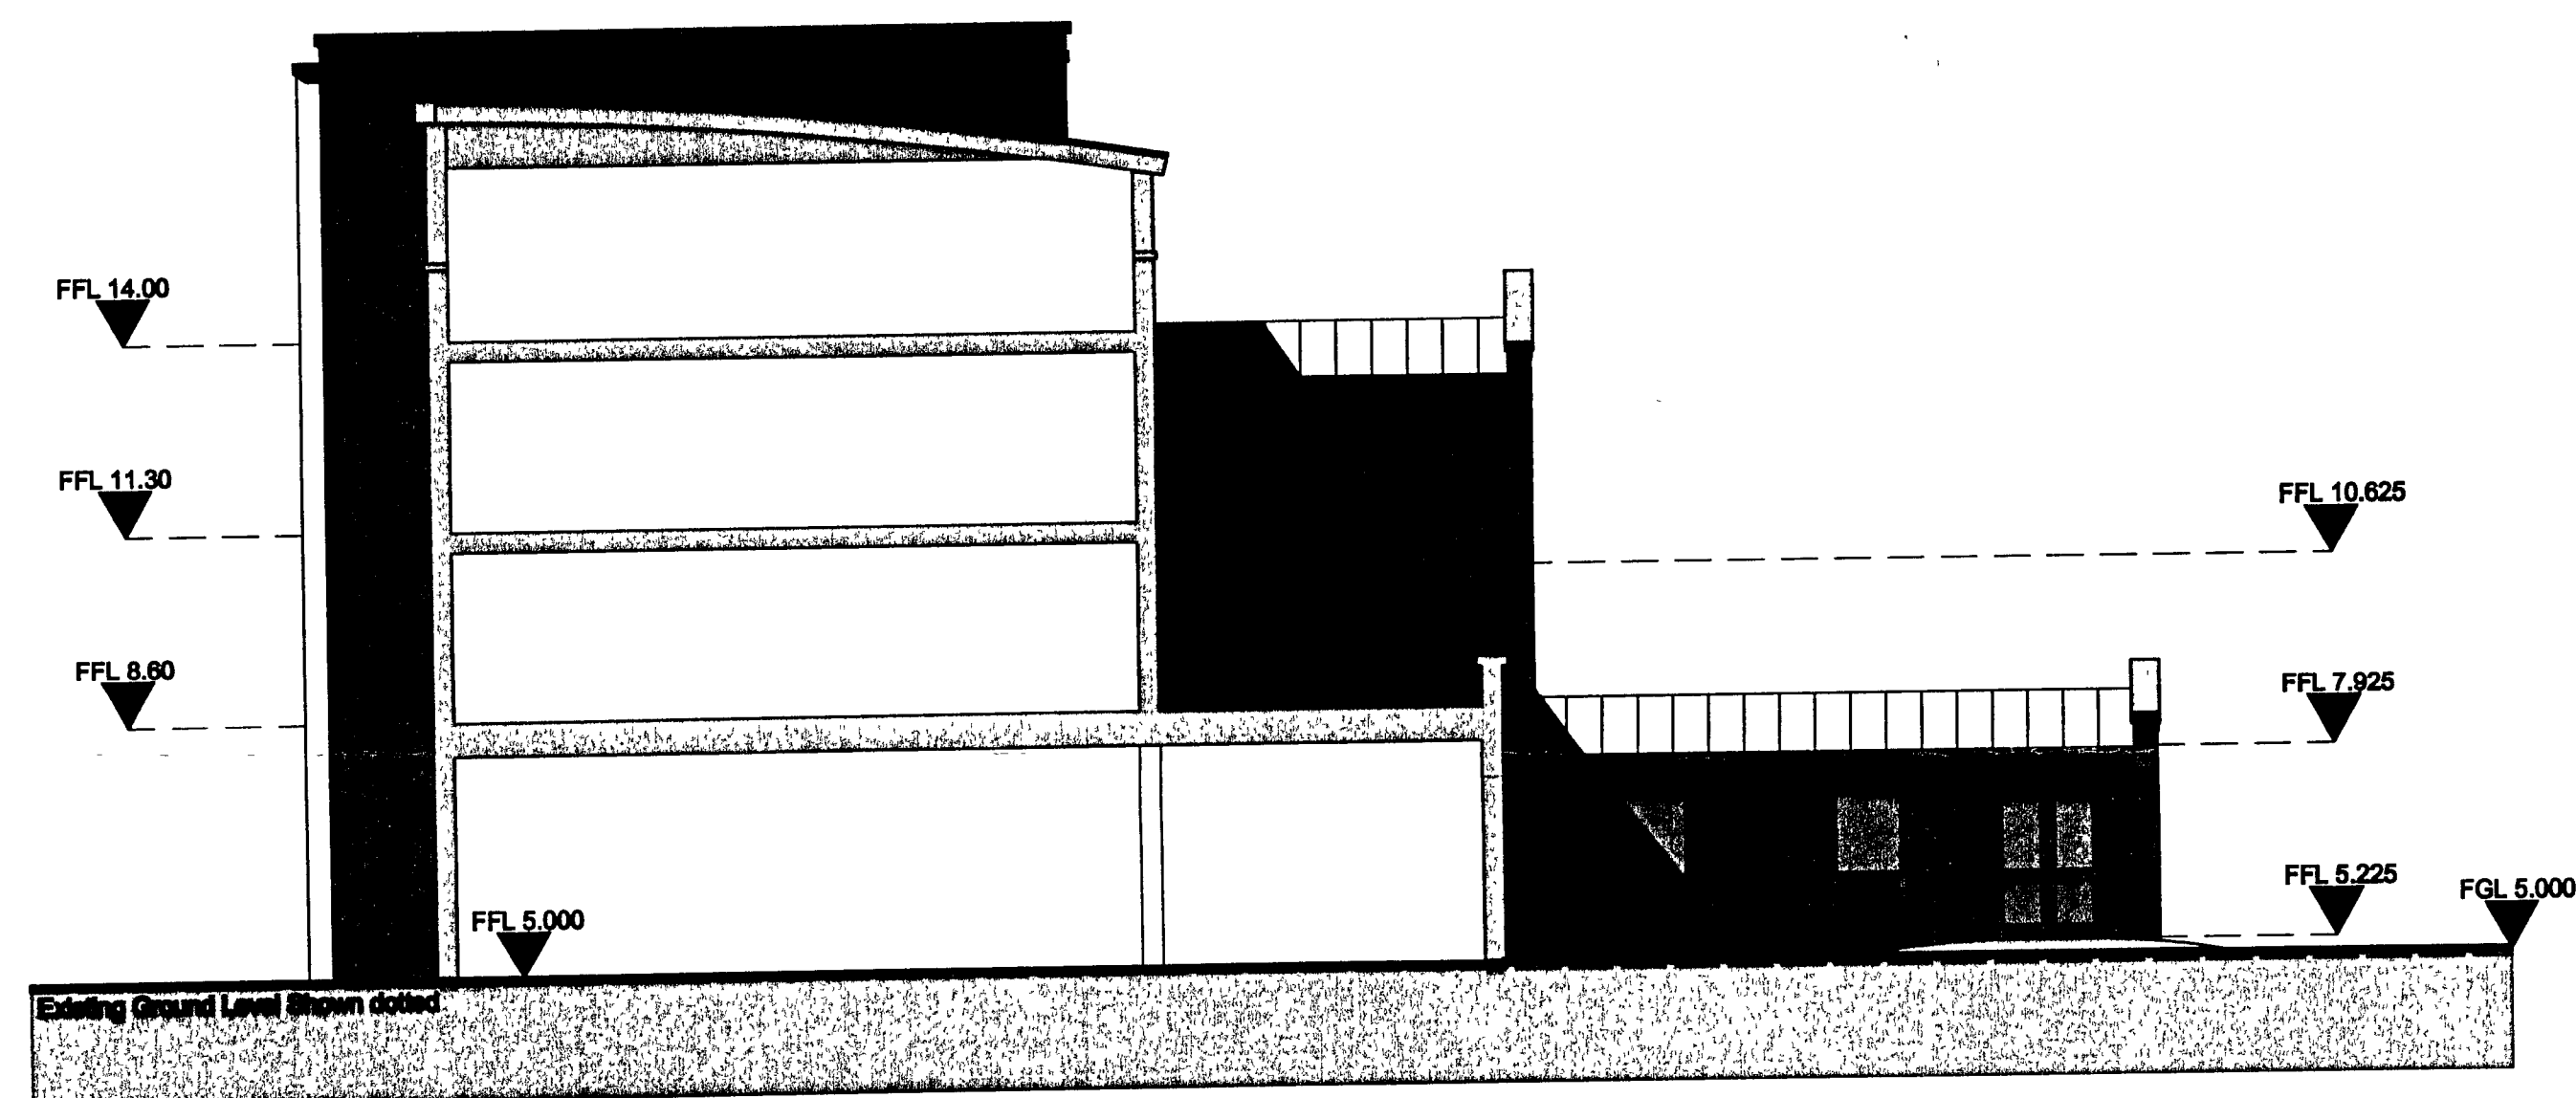

ELEVATION AE

FLOOR LEVELS, ELEVATION
PLAN AND SCHEDULE OF
MATERIALS ADDED

REV DATE NOTE

Project
LITTLEHAMPTON MARKET



6 Cobden Court
Wimborne Chase
Dorset, Dorset, DT9 6JF
Tel: 0208-313-1023
Fax: 0208-313-1028
Email: info@abparchitectsandsurveyors.co.uk

Client

HYDE-MARTLET

Title

PROPOSED ELEVATIONS
BLOCK A

Scale 1:100@A1 Date 15.07.08

Drawn RJ Drwg. No A217-112 Rev. A

All dimensions to be checked on site. Any discrepancy between the drawing and other information is to be referred to the Partnership. This drawing is copyright.