



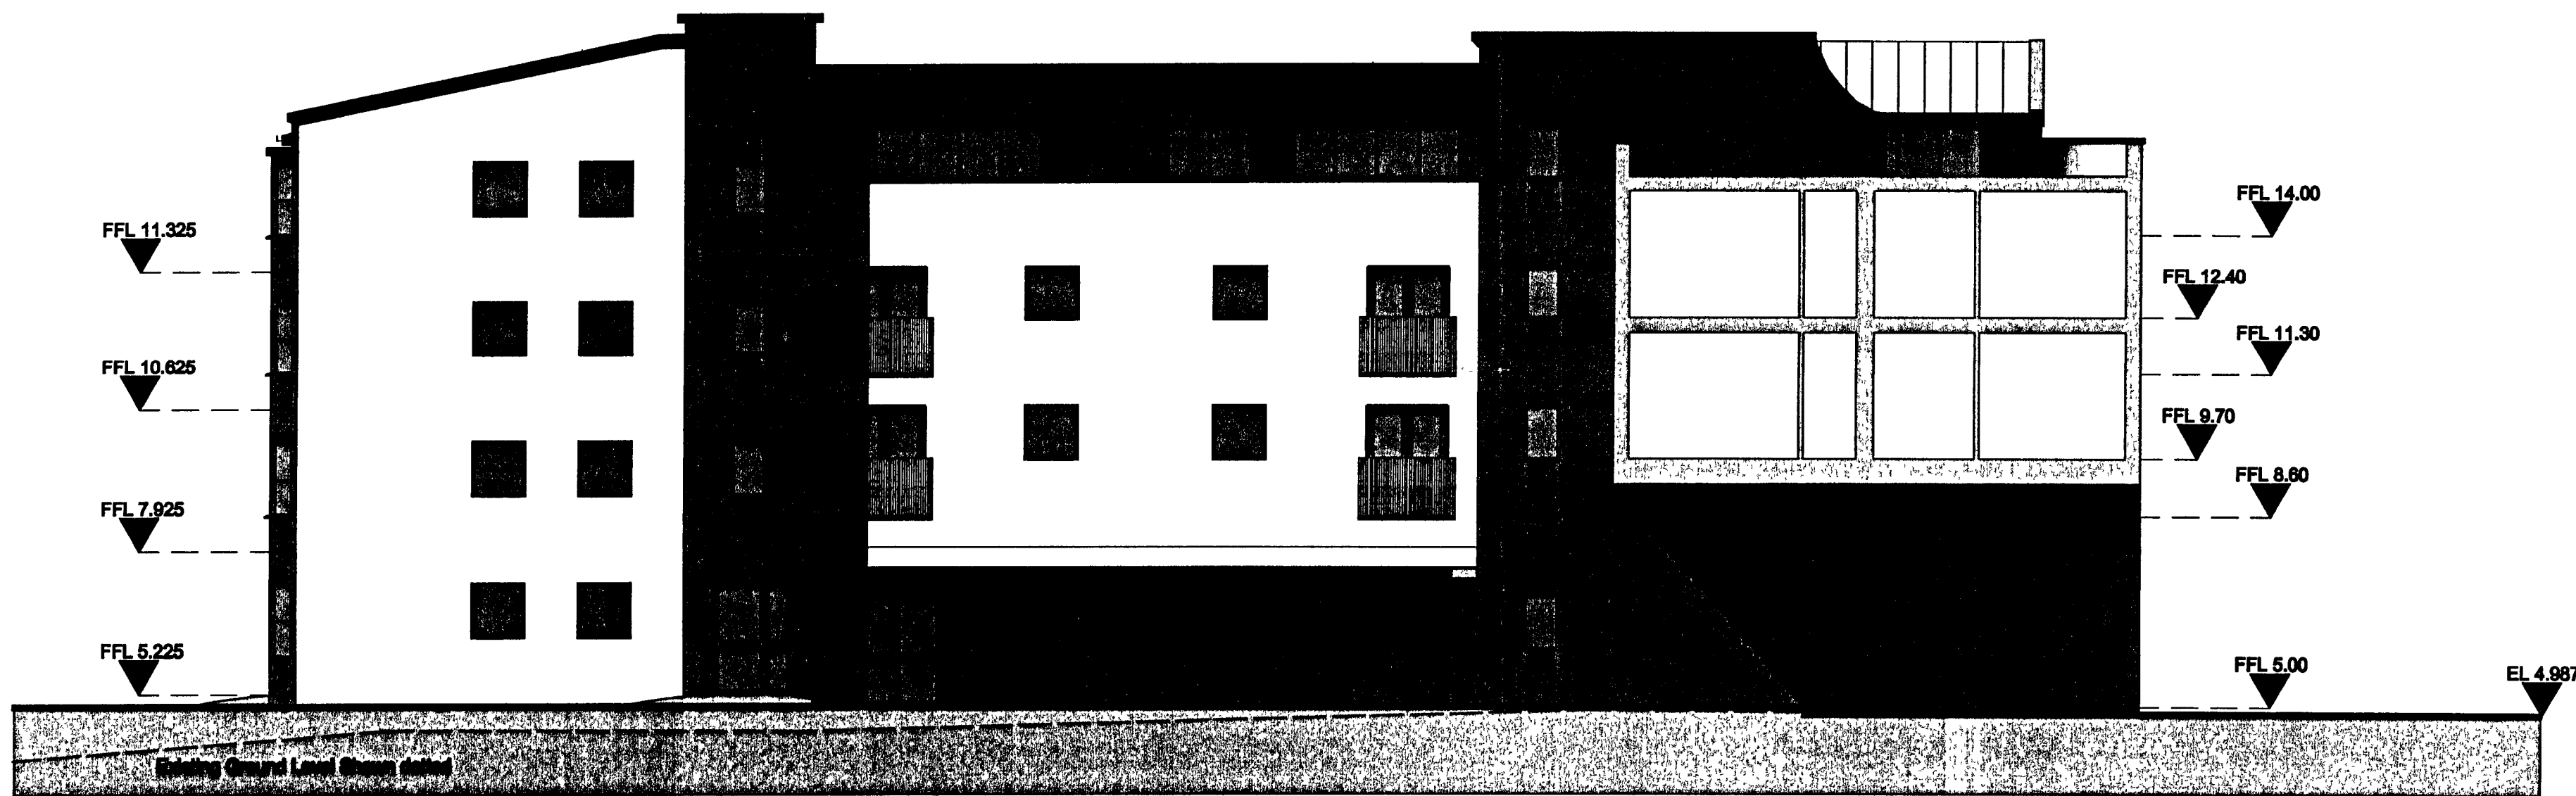

ELEVATION AB

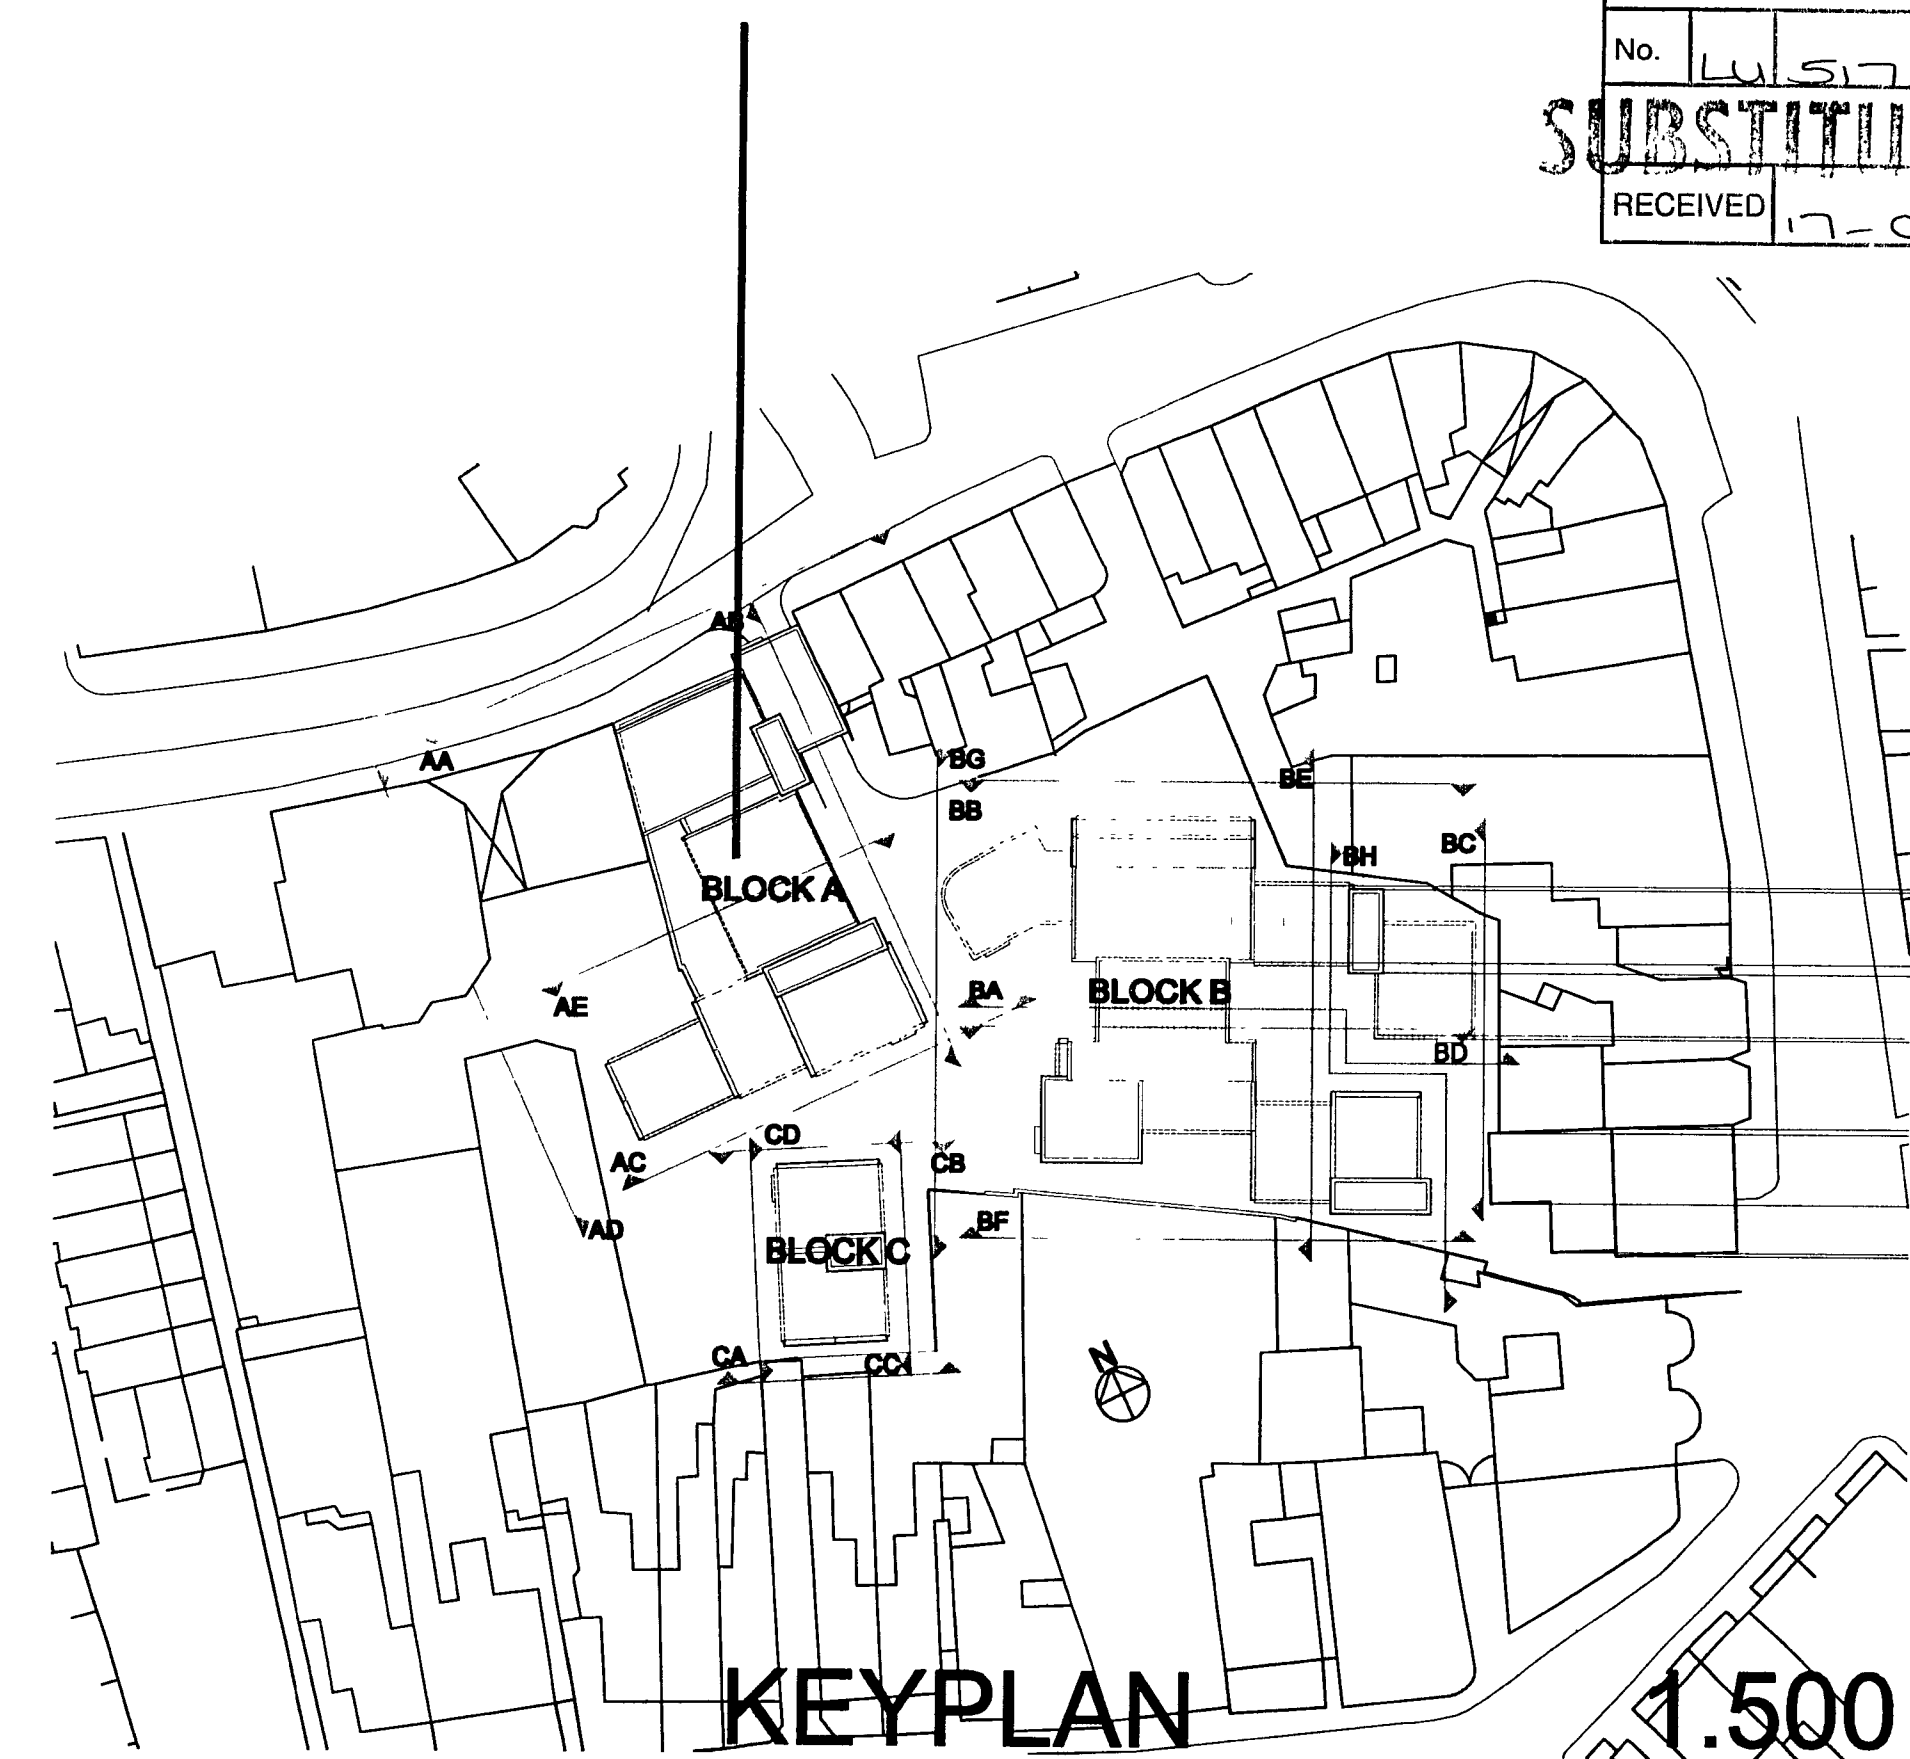

Schedule of Materials

Windows and Doors to be grey powder coated Aluminium
Render - Idowig Chemical Company Ltd K Rend/ Buttermilk
Brickwork - Baggerside Bricks Ltd Maturo Red Bricks
Metal standing seam roofing system Kalsip standing seam roofing system, colour RAL6027
Glazing systems - Keweenaw Ltd Polyester powder coat, colour M4L0367-7016
Cappings to be grey powder coated aluminium to match Doors, Windows and Cladding

A 03.07.08 FLOOR LEVELS, ELEVATION
PLAN AND SCHEDULE OF
MATERIALS ADDED

REV DATE NOTE

Project
LITTLEHAMPTON MARKET



6 Colchen Court
Wimpole Close
Bromley Kent. BR2 5JF
Tel. 0208-313-1023
Fax. 0208-313-1008
Email info@ahparchitectsandsurveyors.co.uk

Client

HYDE-MARTLET


Title

PROPOSED ELEVATIONS
BLOCK A

Scale 1:100@A1 Date 15.07.08

Drawn RJ Drwg No A217-111 Rev A

All dimensions to be checked on site Any discrepancy between the drawing and other information is to be referred to the Partnership. This drawing is copyright.

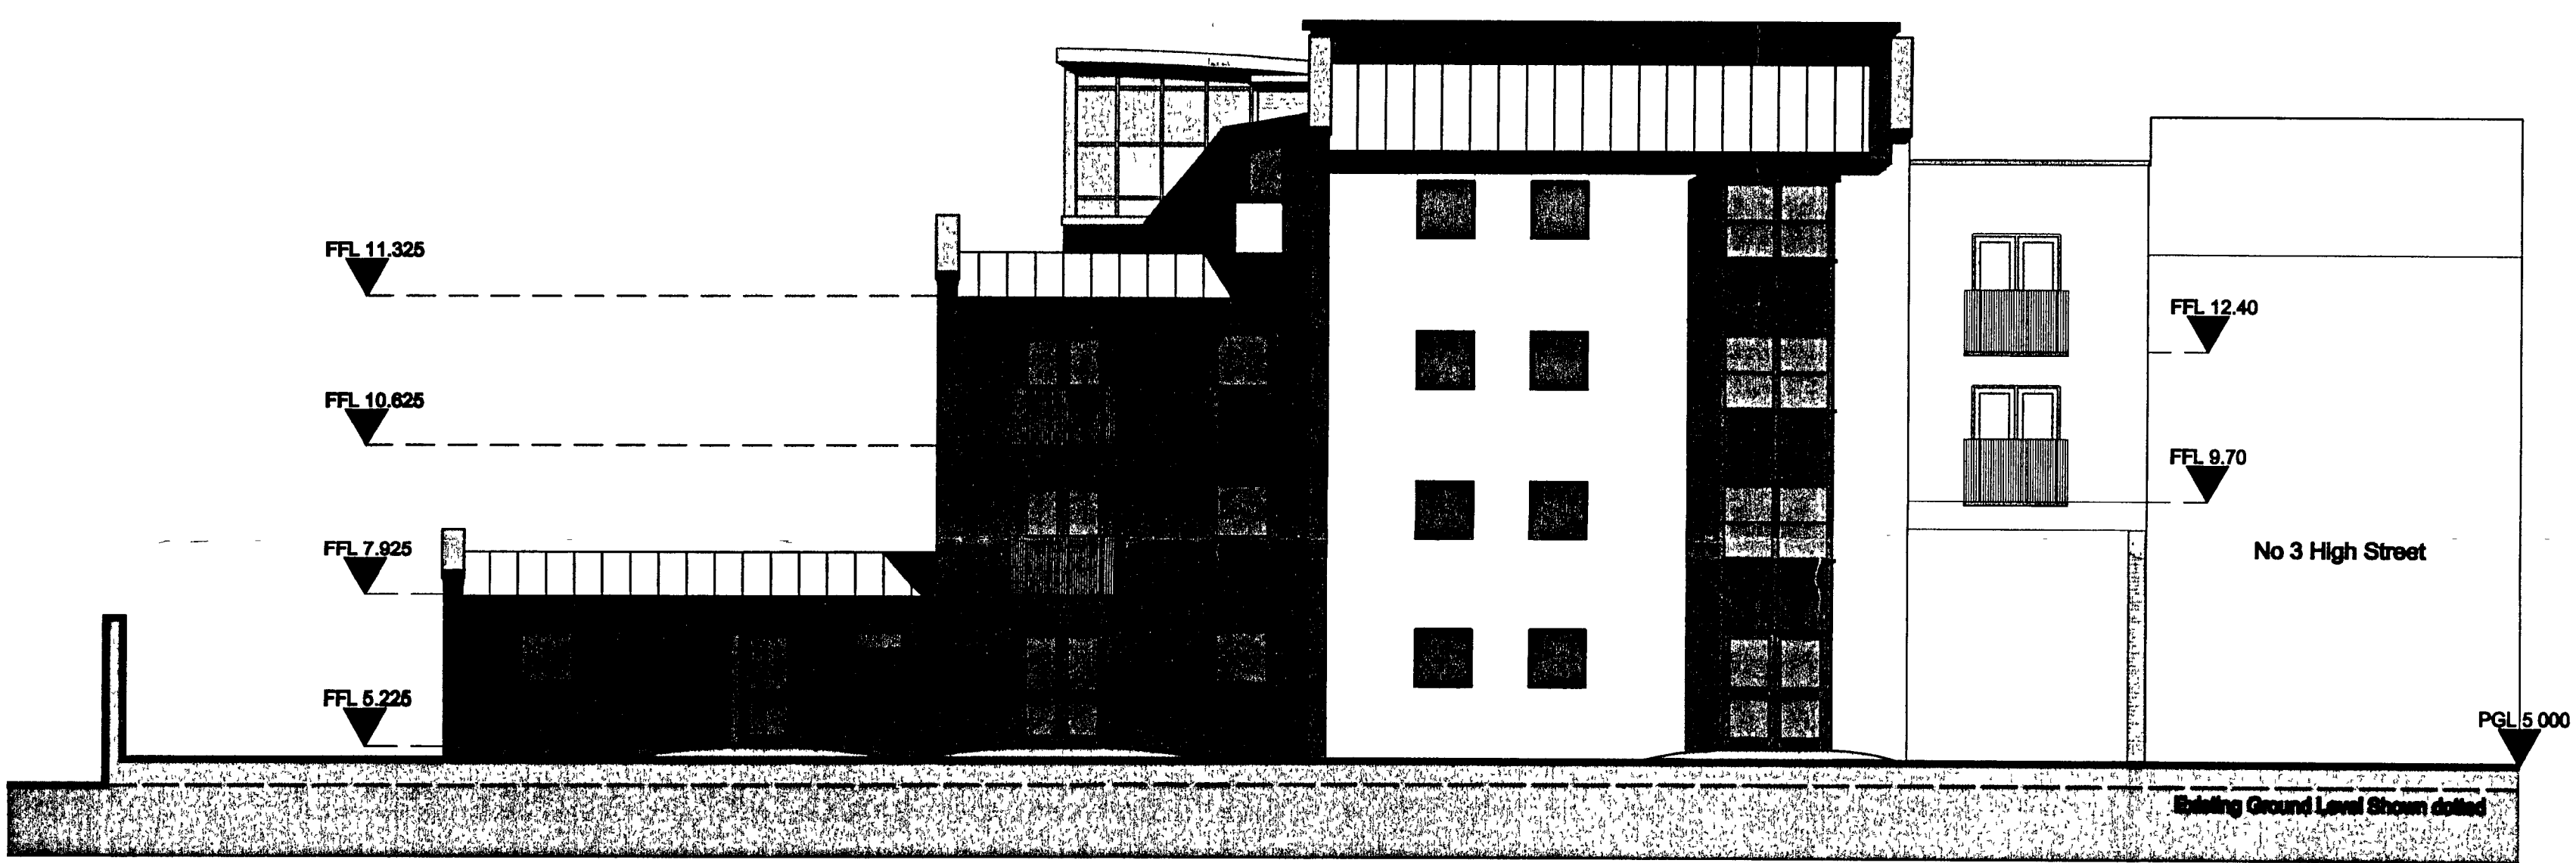

ELEVATION AC