




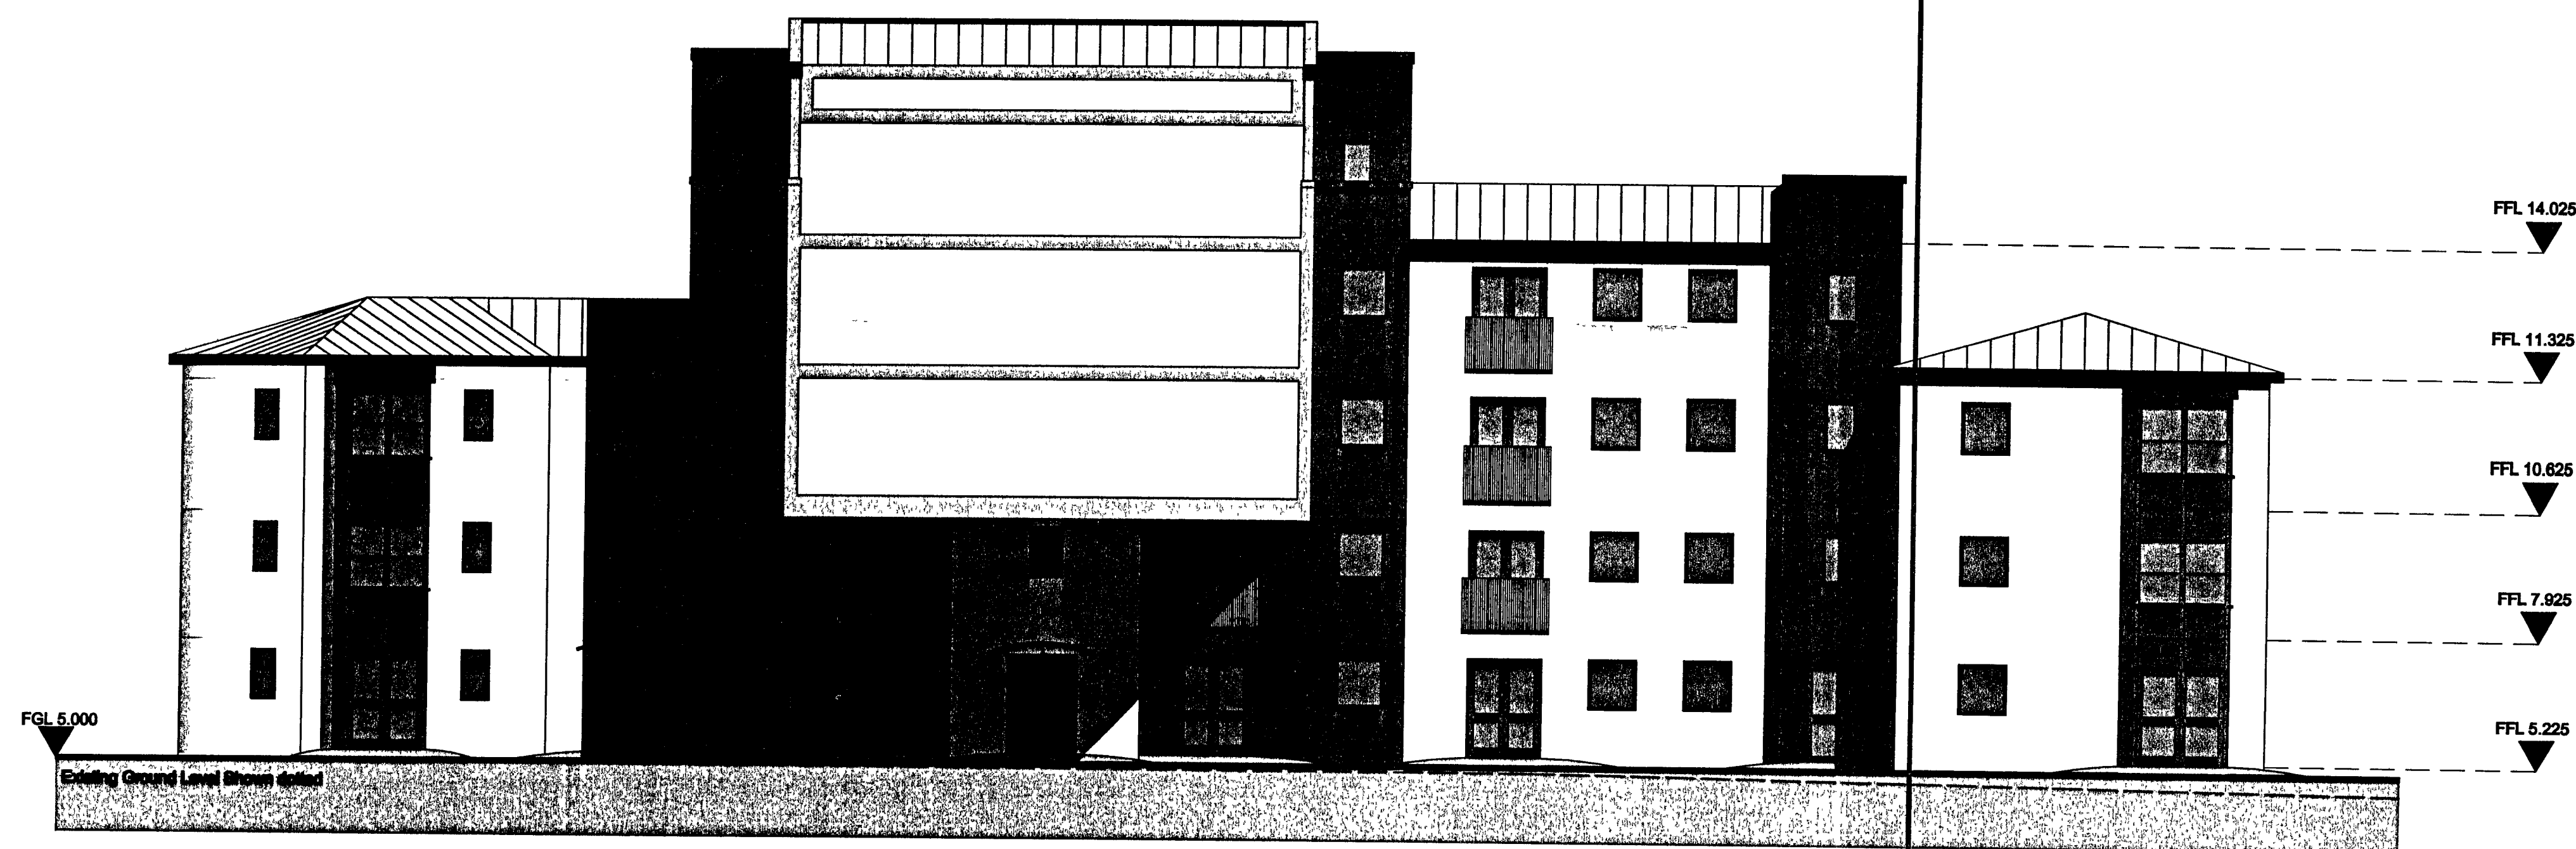

ELEVATION BA

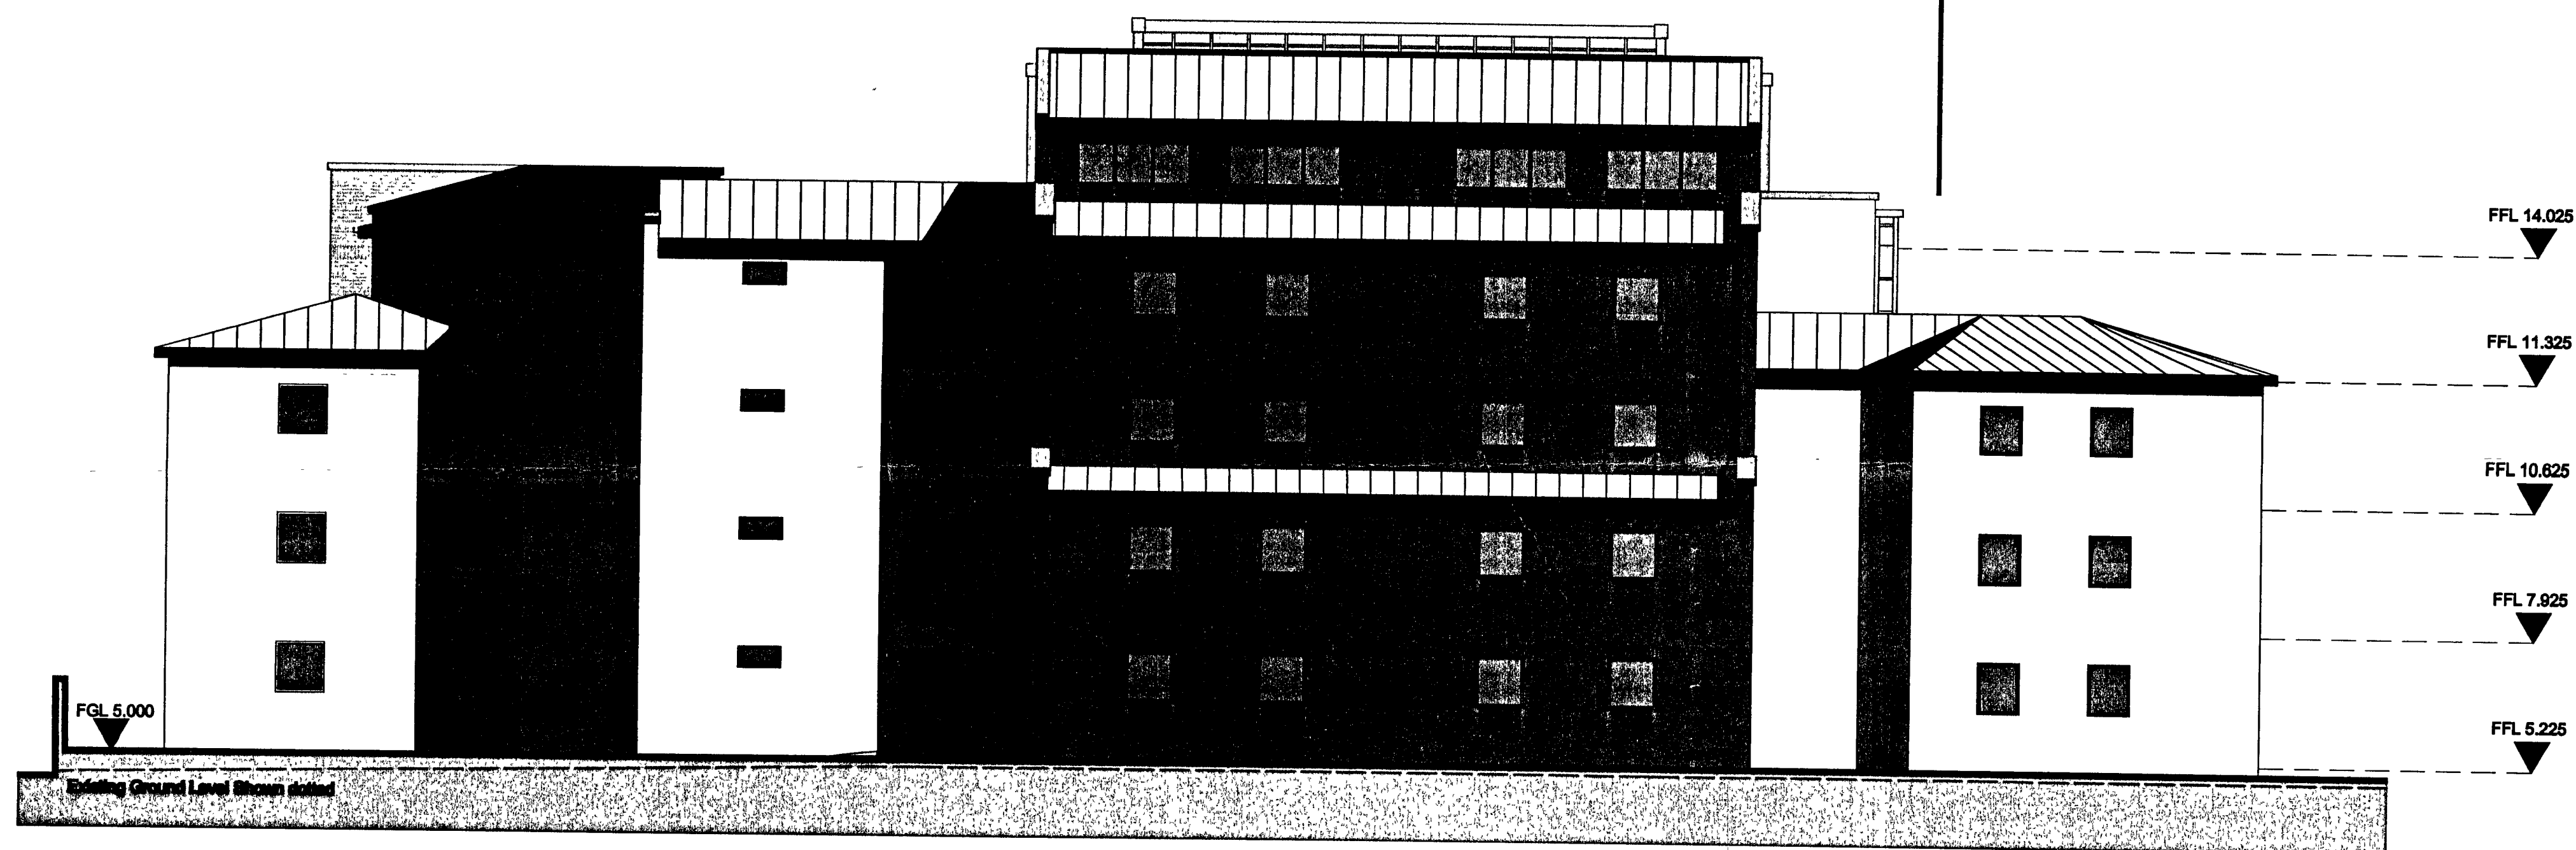

ELEVATION BB

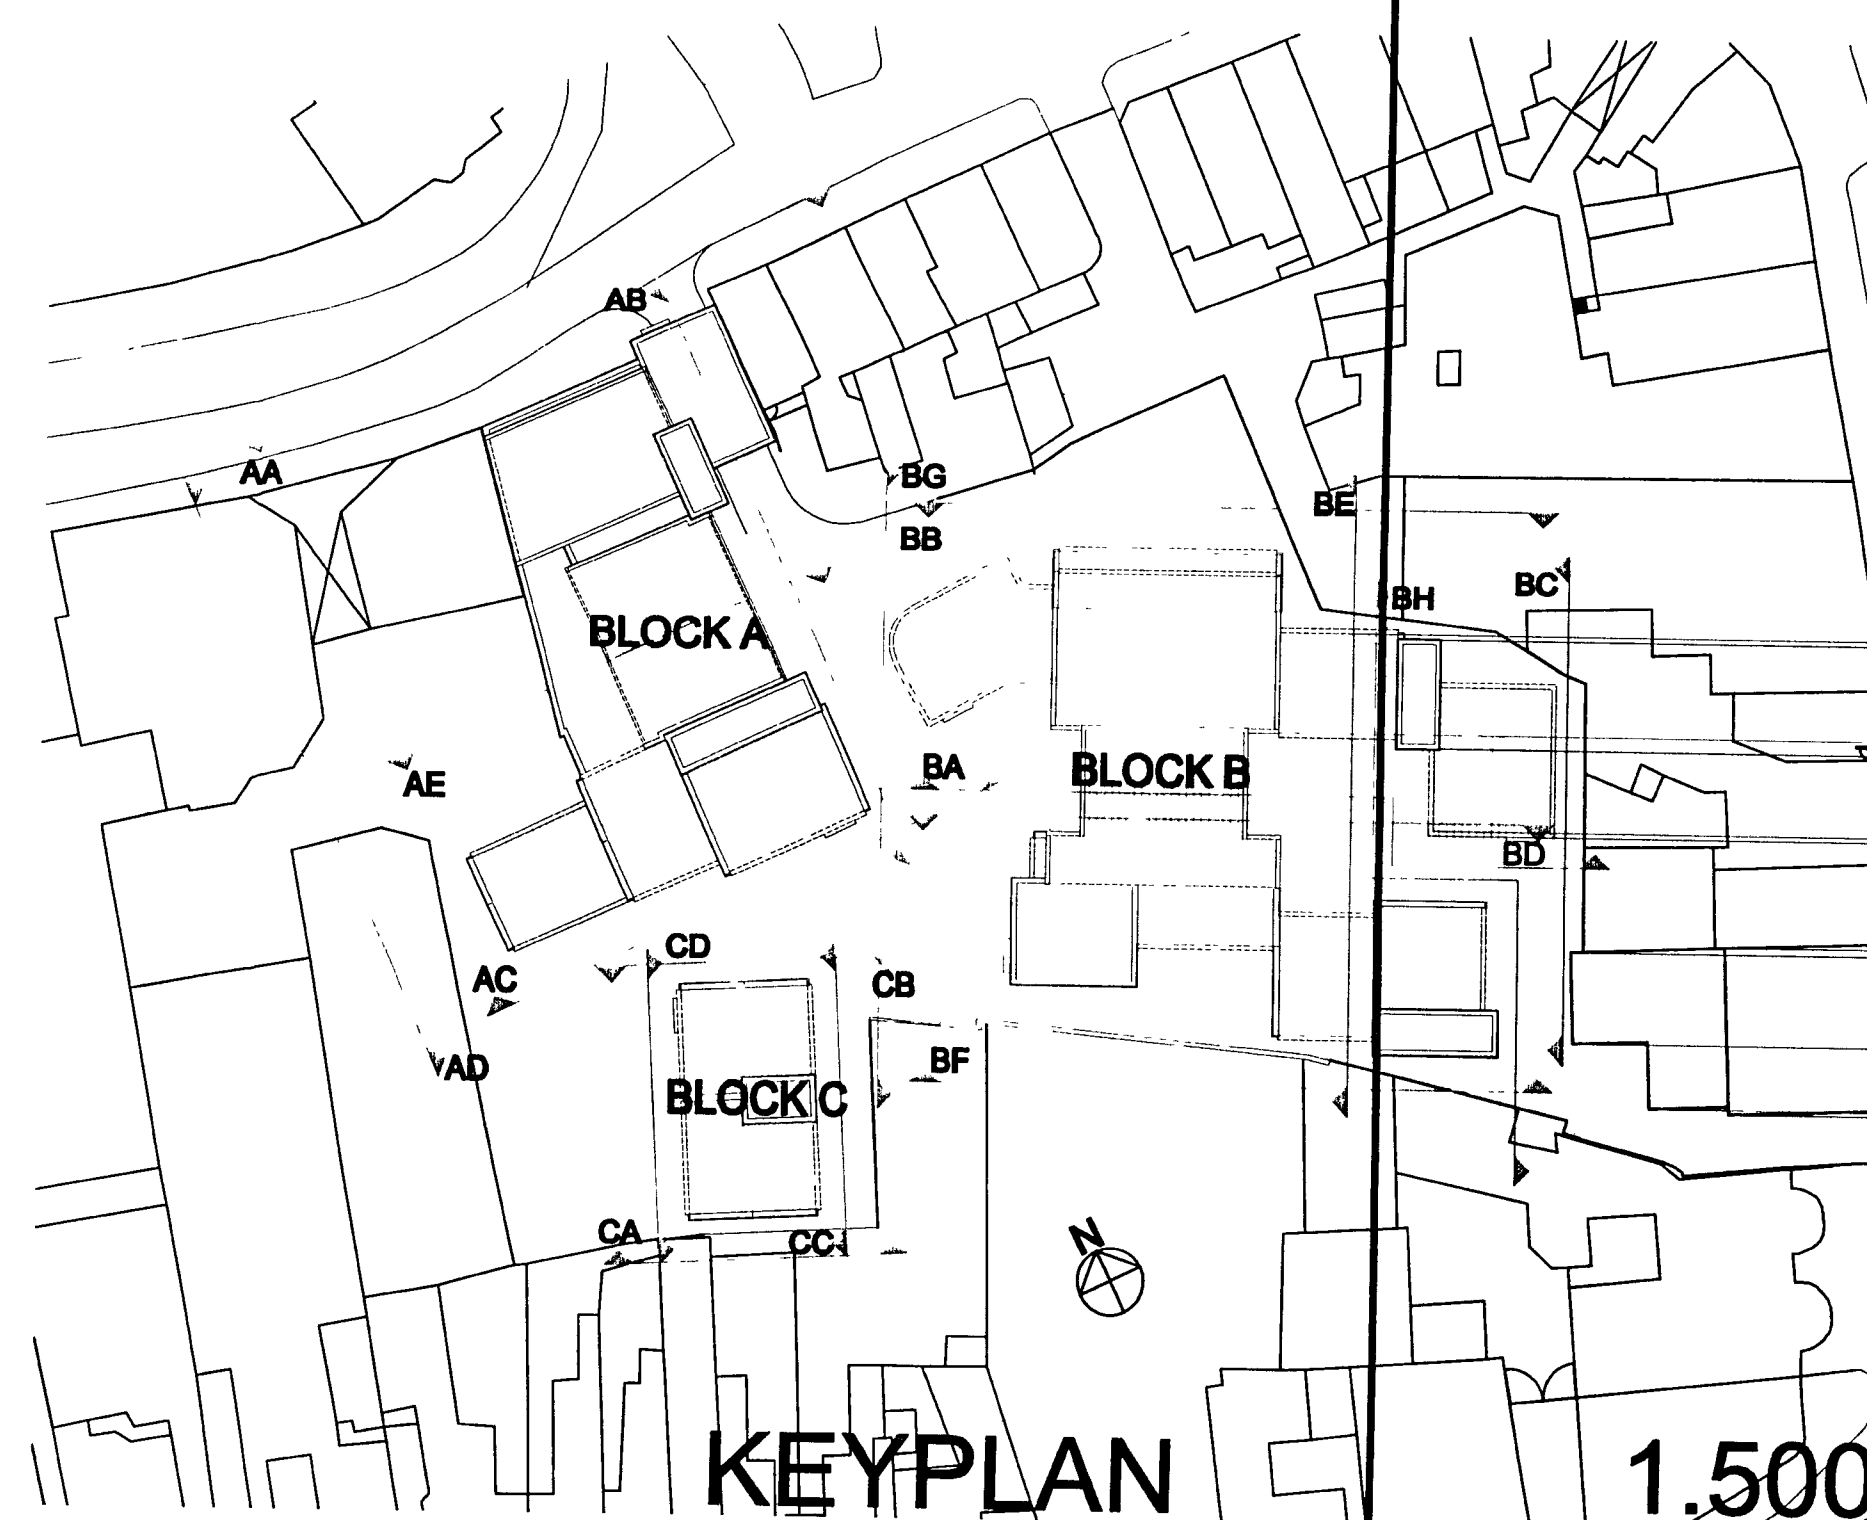

Schedule of Materials

Windows and Doors to be grey powder coated Aluminium

☐ Rander - Slaughter chemical company Ltd
'K Rand' Buttermilk

Brickwork - Beggeridge Bricks Ltd
Major Red bricks

 **Metal standing seam roofing system**
Kaltzip standing seam roofing system, colour RAL 6027

Glazing systems - Kameer Ltd
Polyester powder coat, colour M4L0367-7016

Cappings to be grey powder coated aluminium to match Doors, Windows and Cladding

A	03.07.08	FLOOR LEVELS, ELEVATION PLAN AND SCHEDULE OF MATERIALS ADDED
---	----------	--

REV	DATE	NOTE
-----	------	------

Project

LITTLEHAMPTON MARKET

Client

HYDE-MARTLET

Title

PROPOSED ELEVATIONS BLOCK B

Scale
1:100@A1

Date
15.07.08

Drawn	Drwg No.	Rev.
RJ	A217-113	A

All dimensions to be checked on site. Any discrepancy between the drawing and other information is to be referred to the Partnership. This drawing is copyright