



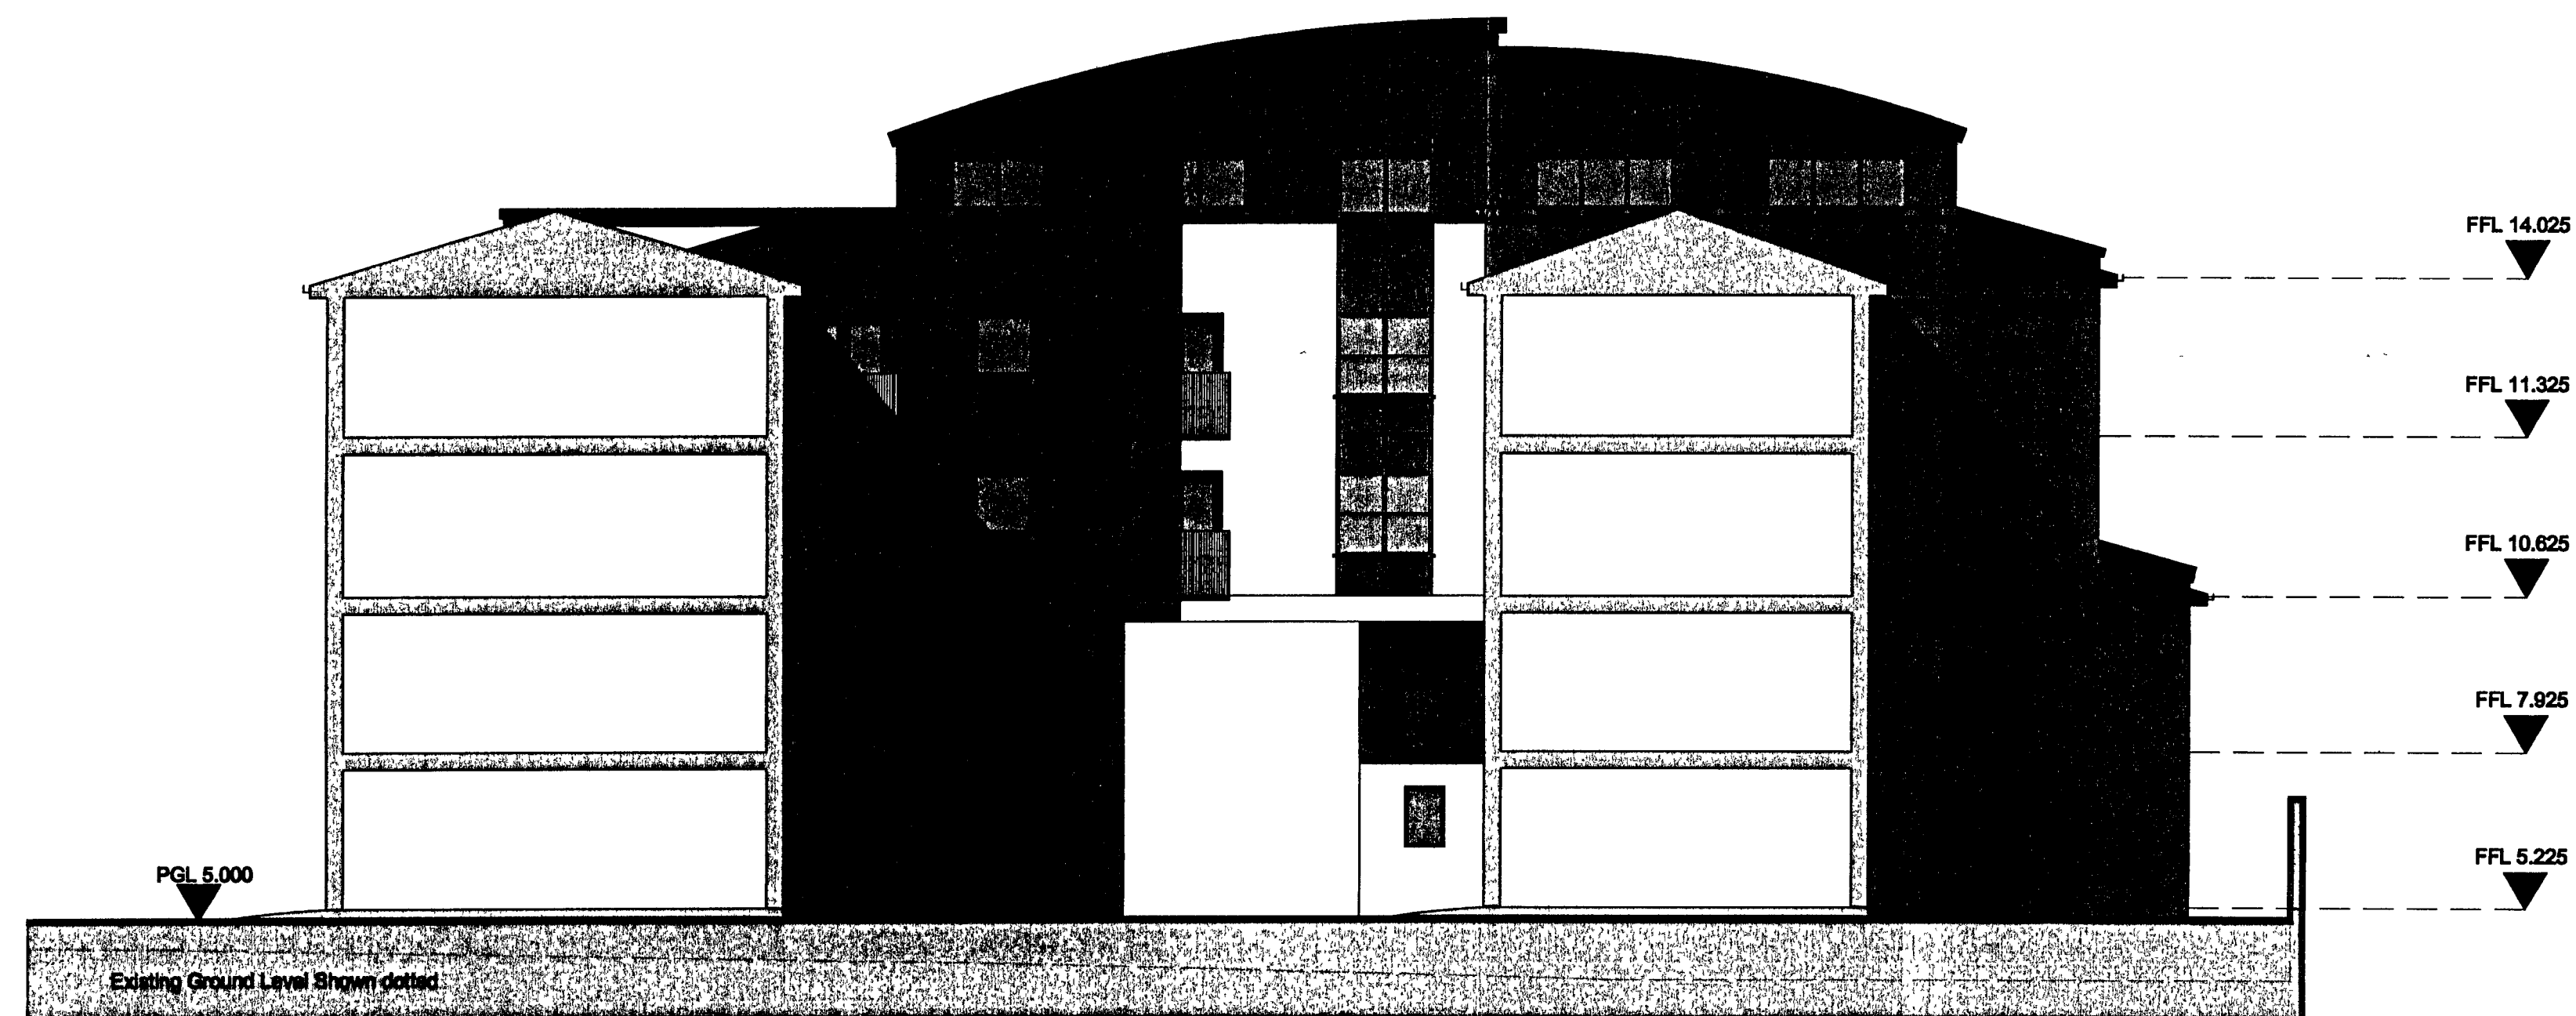


ELEVATION BE

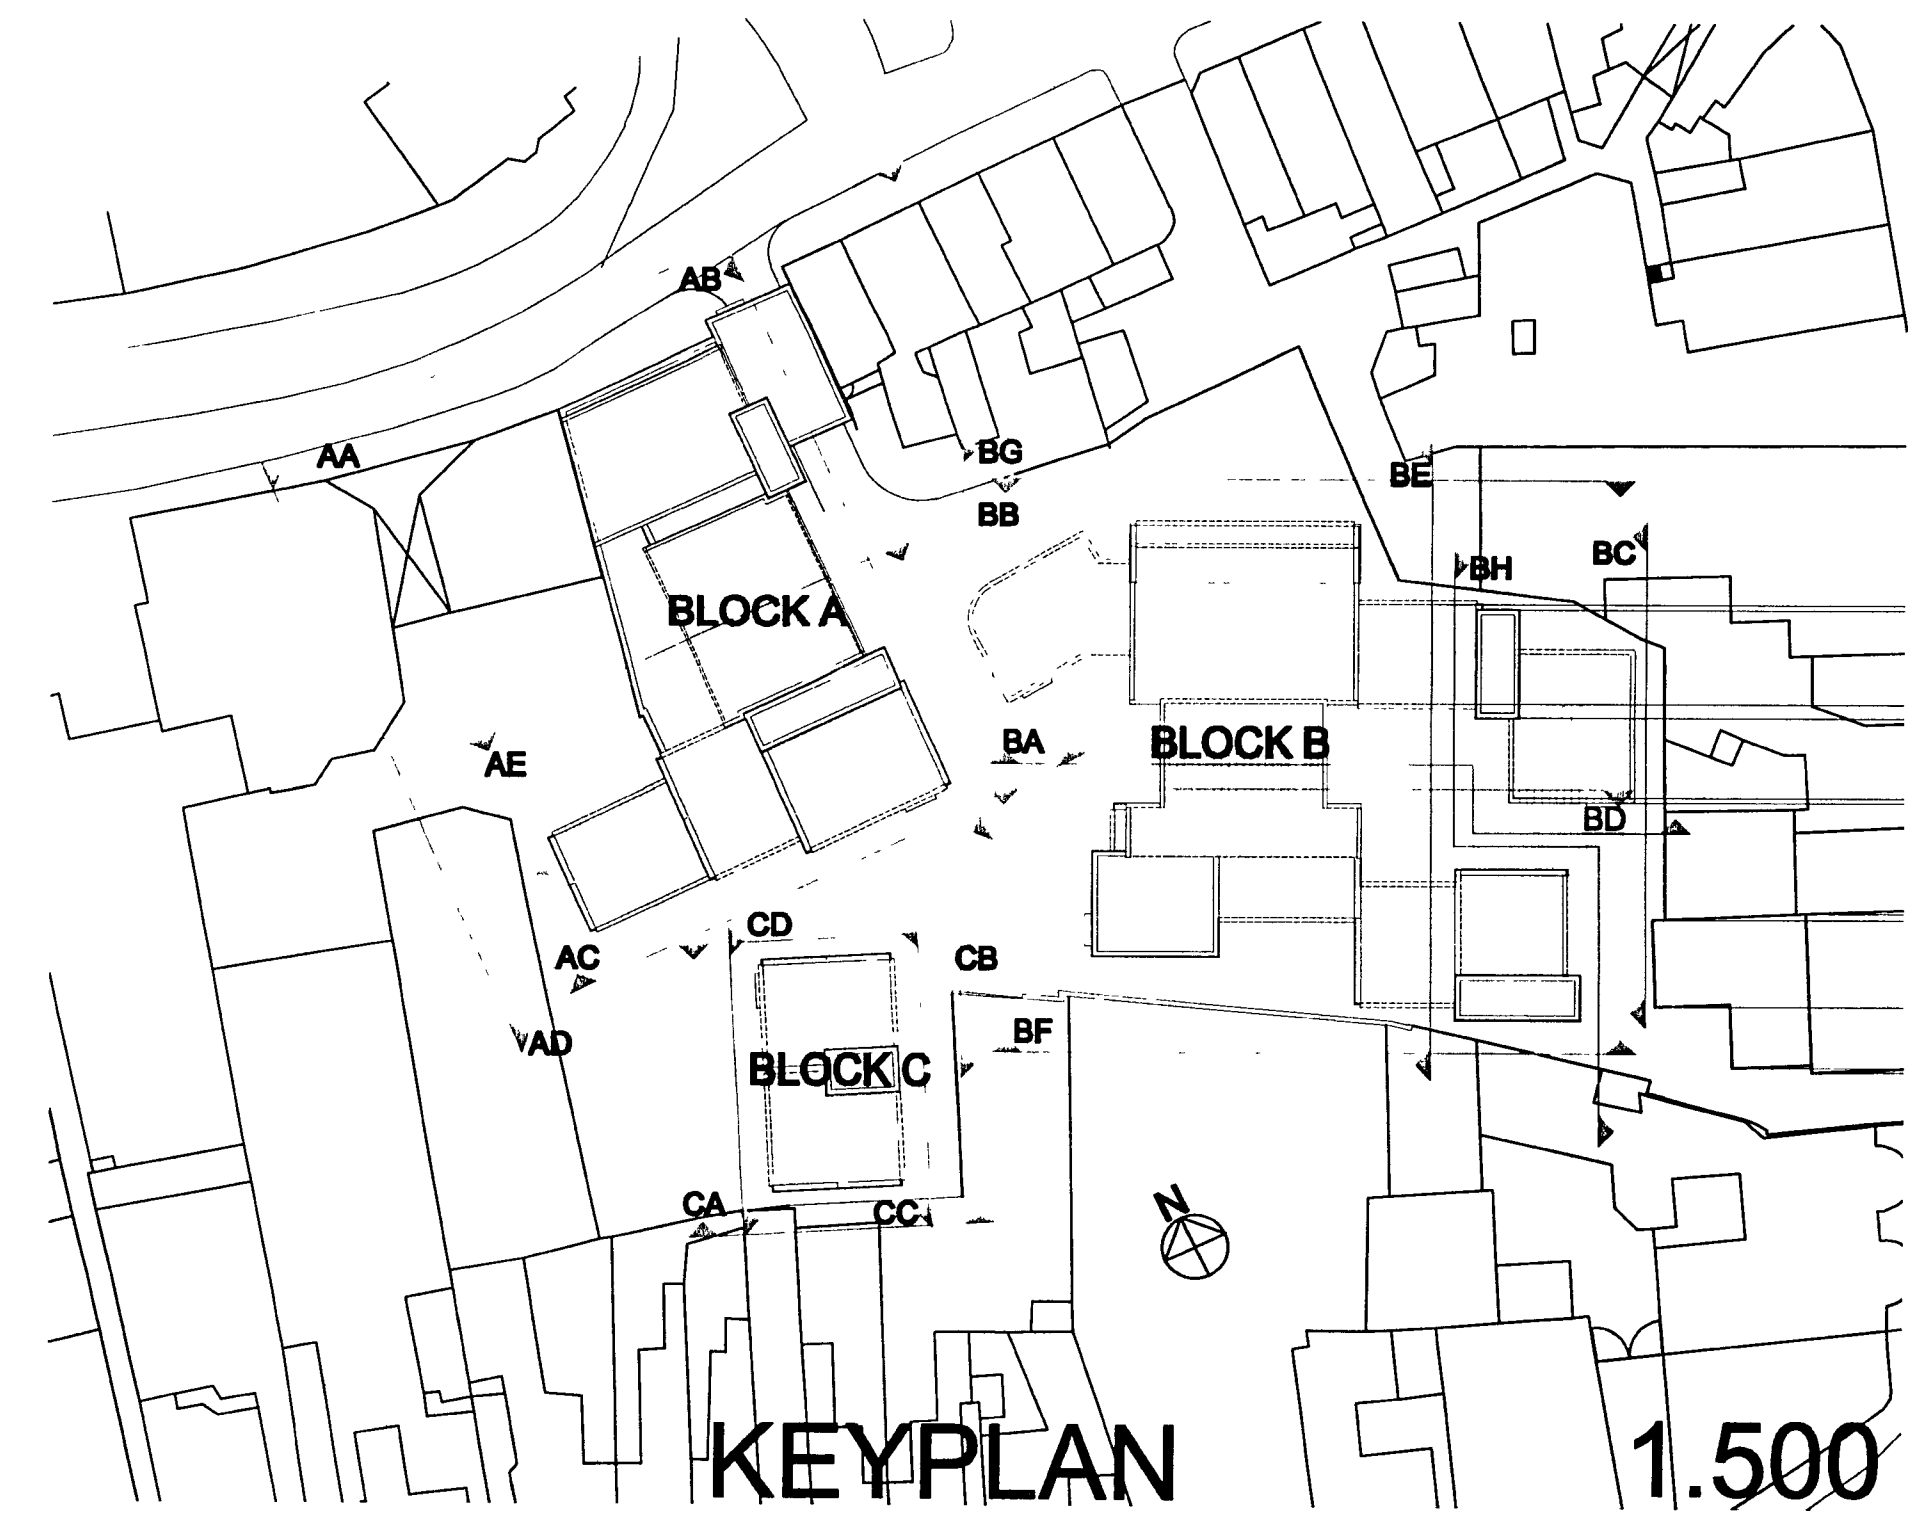

Schedule of Materials

Windows and Doors to be grey powder coated Aluminium
Render - Mapei/chemical company Ltd K Rend® Buttermilk
Brickwork - Baggebridge Bricks Ltd Metro Red bricks
Metal standing seam roofing system Kalsip standing seam roofing system, colour RAL6027
Glazing systems - Knauf Ltd Polyester powder coat, colour MAL0367-7016
Cappings to be grey powder coated aluminium to match Doors, Windows and Cladding

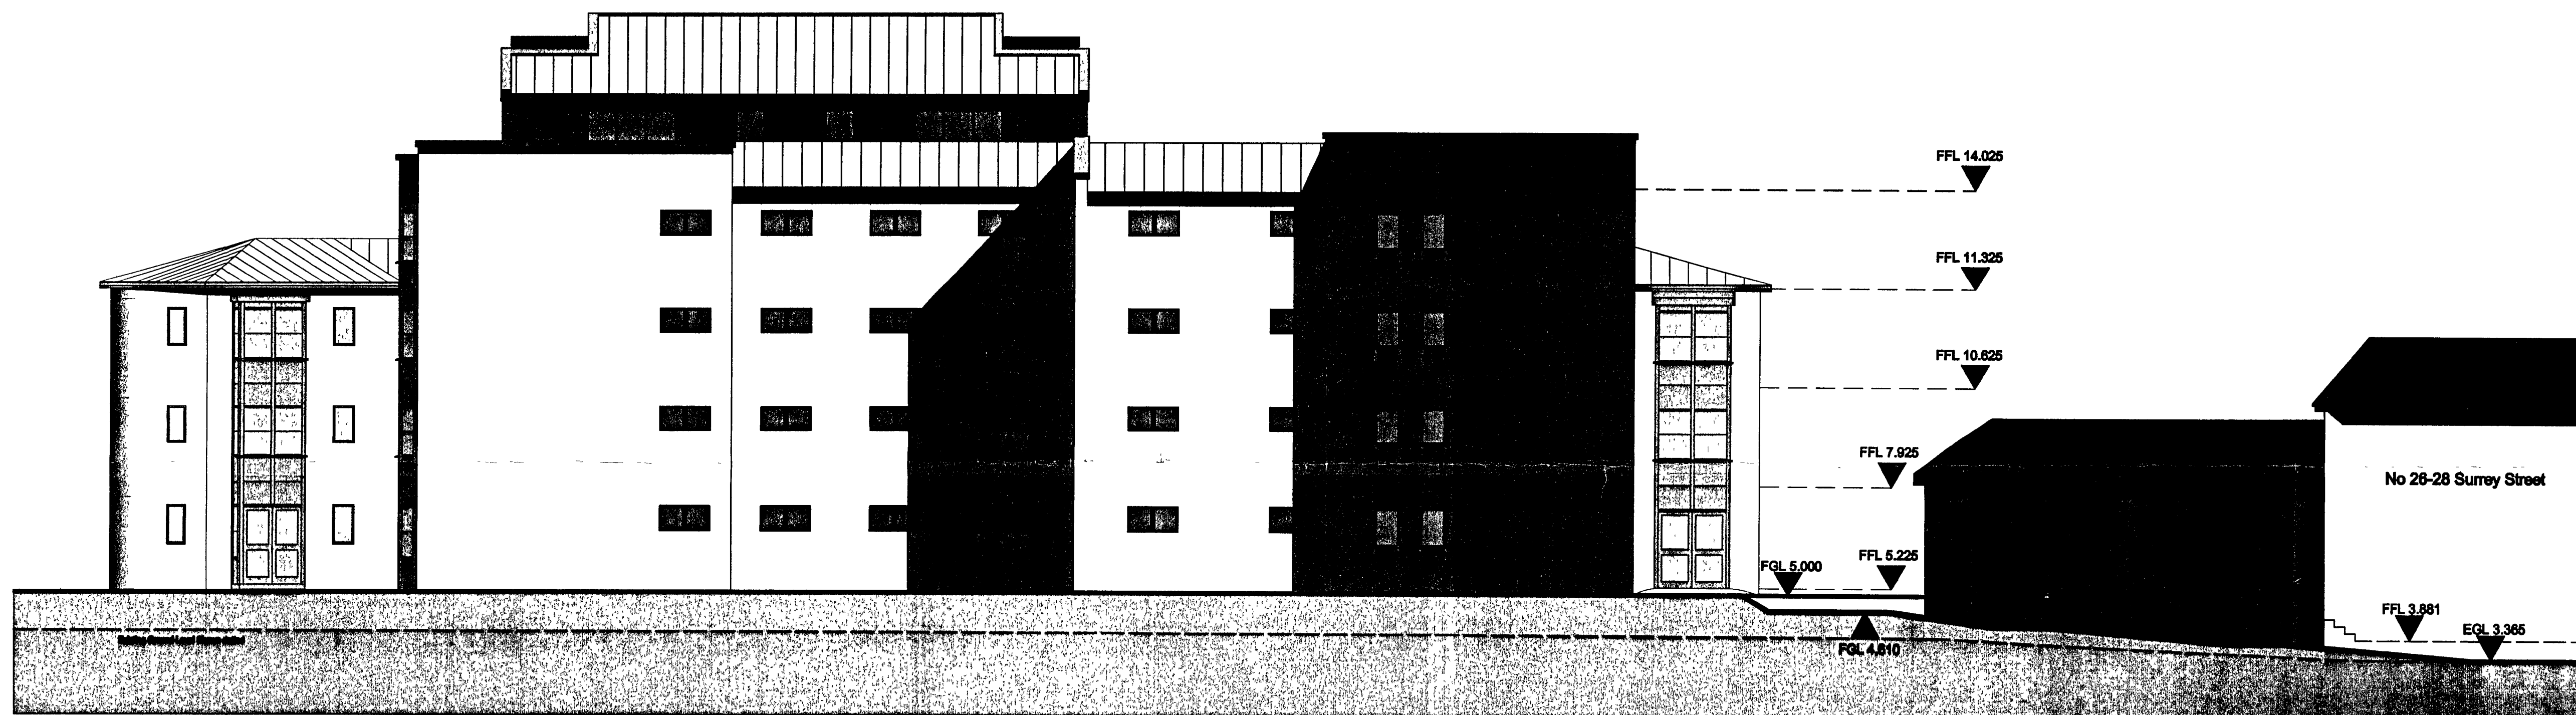

ELEVATION BF

A	03.07.08	FLOOR LEVELS, ELEVATION PLAN AND SCHEDULE OF MATERIALS ADDED
---	----------	--

REV	DATE	NOTE
-----	------	------

Project
LITTLEHAMPTON MARKET

ahp
architects and surveyors
8 Cobden Court
Wimpole Close
Bramley Kent, BR2 9JF
Email: info@ahparchitectsandsurveyors.co.uk
Tel: 0206-313-1023
Fax: 0206-313-1009

Client

HYDE-MARTLET
No. 26-28 Surrey Street
FFL 3.981
EGL 3.365

**PROPOSED ELEVATIONS
BLOCK B**

Scale	Date	
1:100@A1	15.07.08	
Drawn	Drwg. No	Rev.
RJ	A217-115	A

All dimensions to be checked on site. Any discrepancy between the drawing and other information is to be referred to the Partnership. This drawing is copyright.