



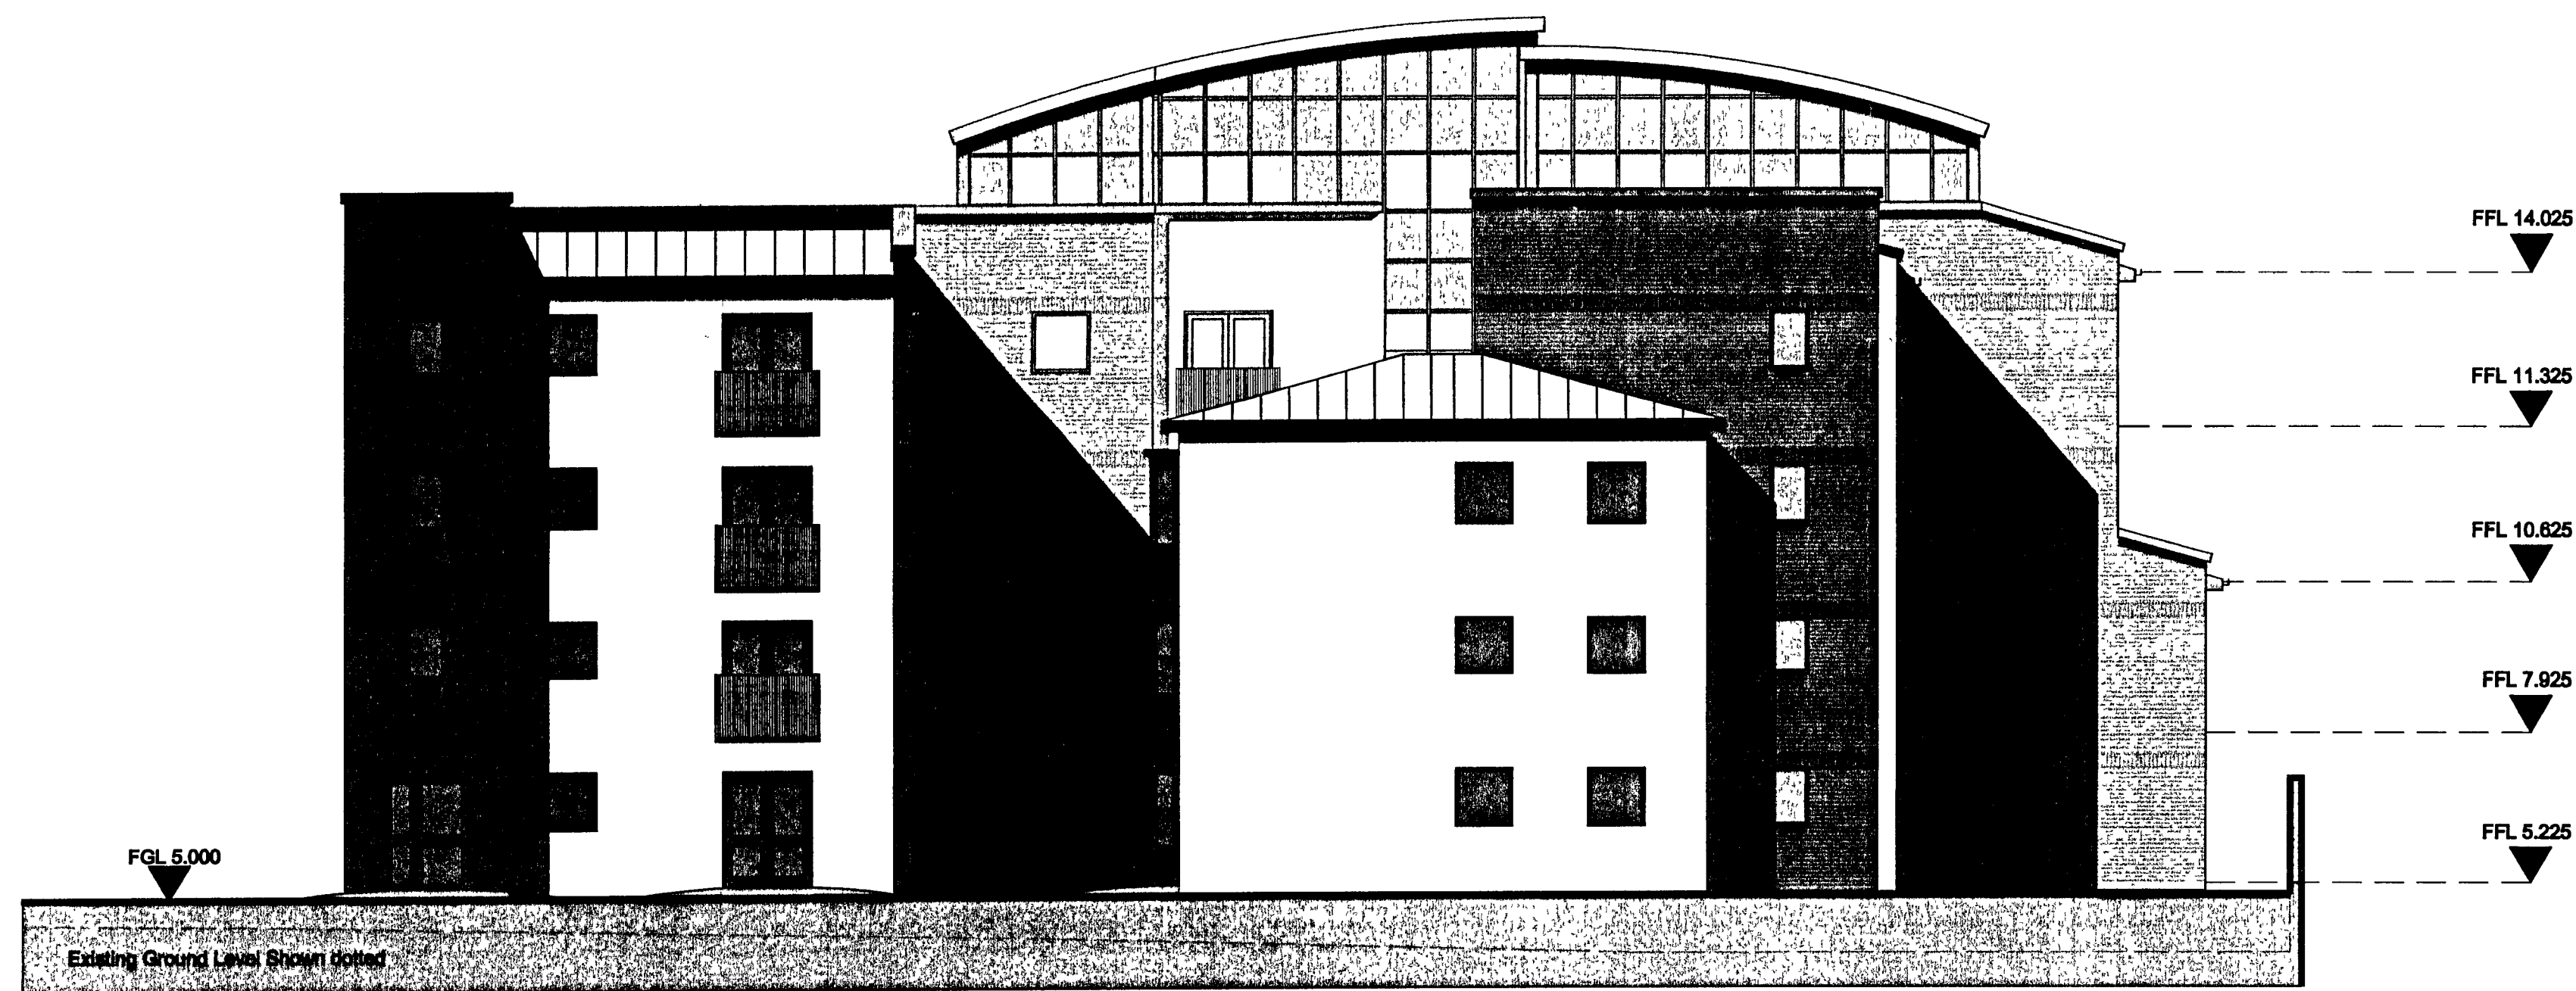


ELEVATION BC

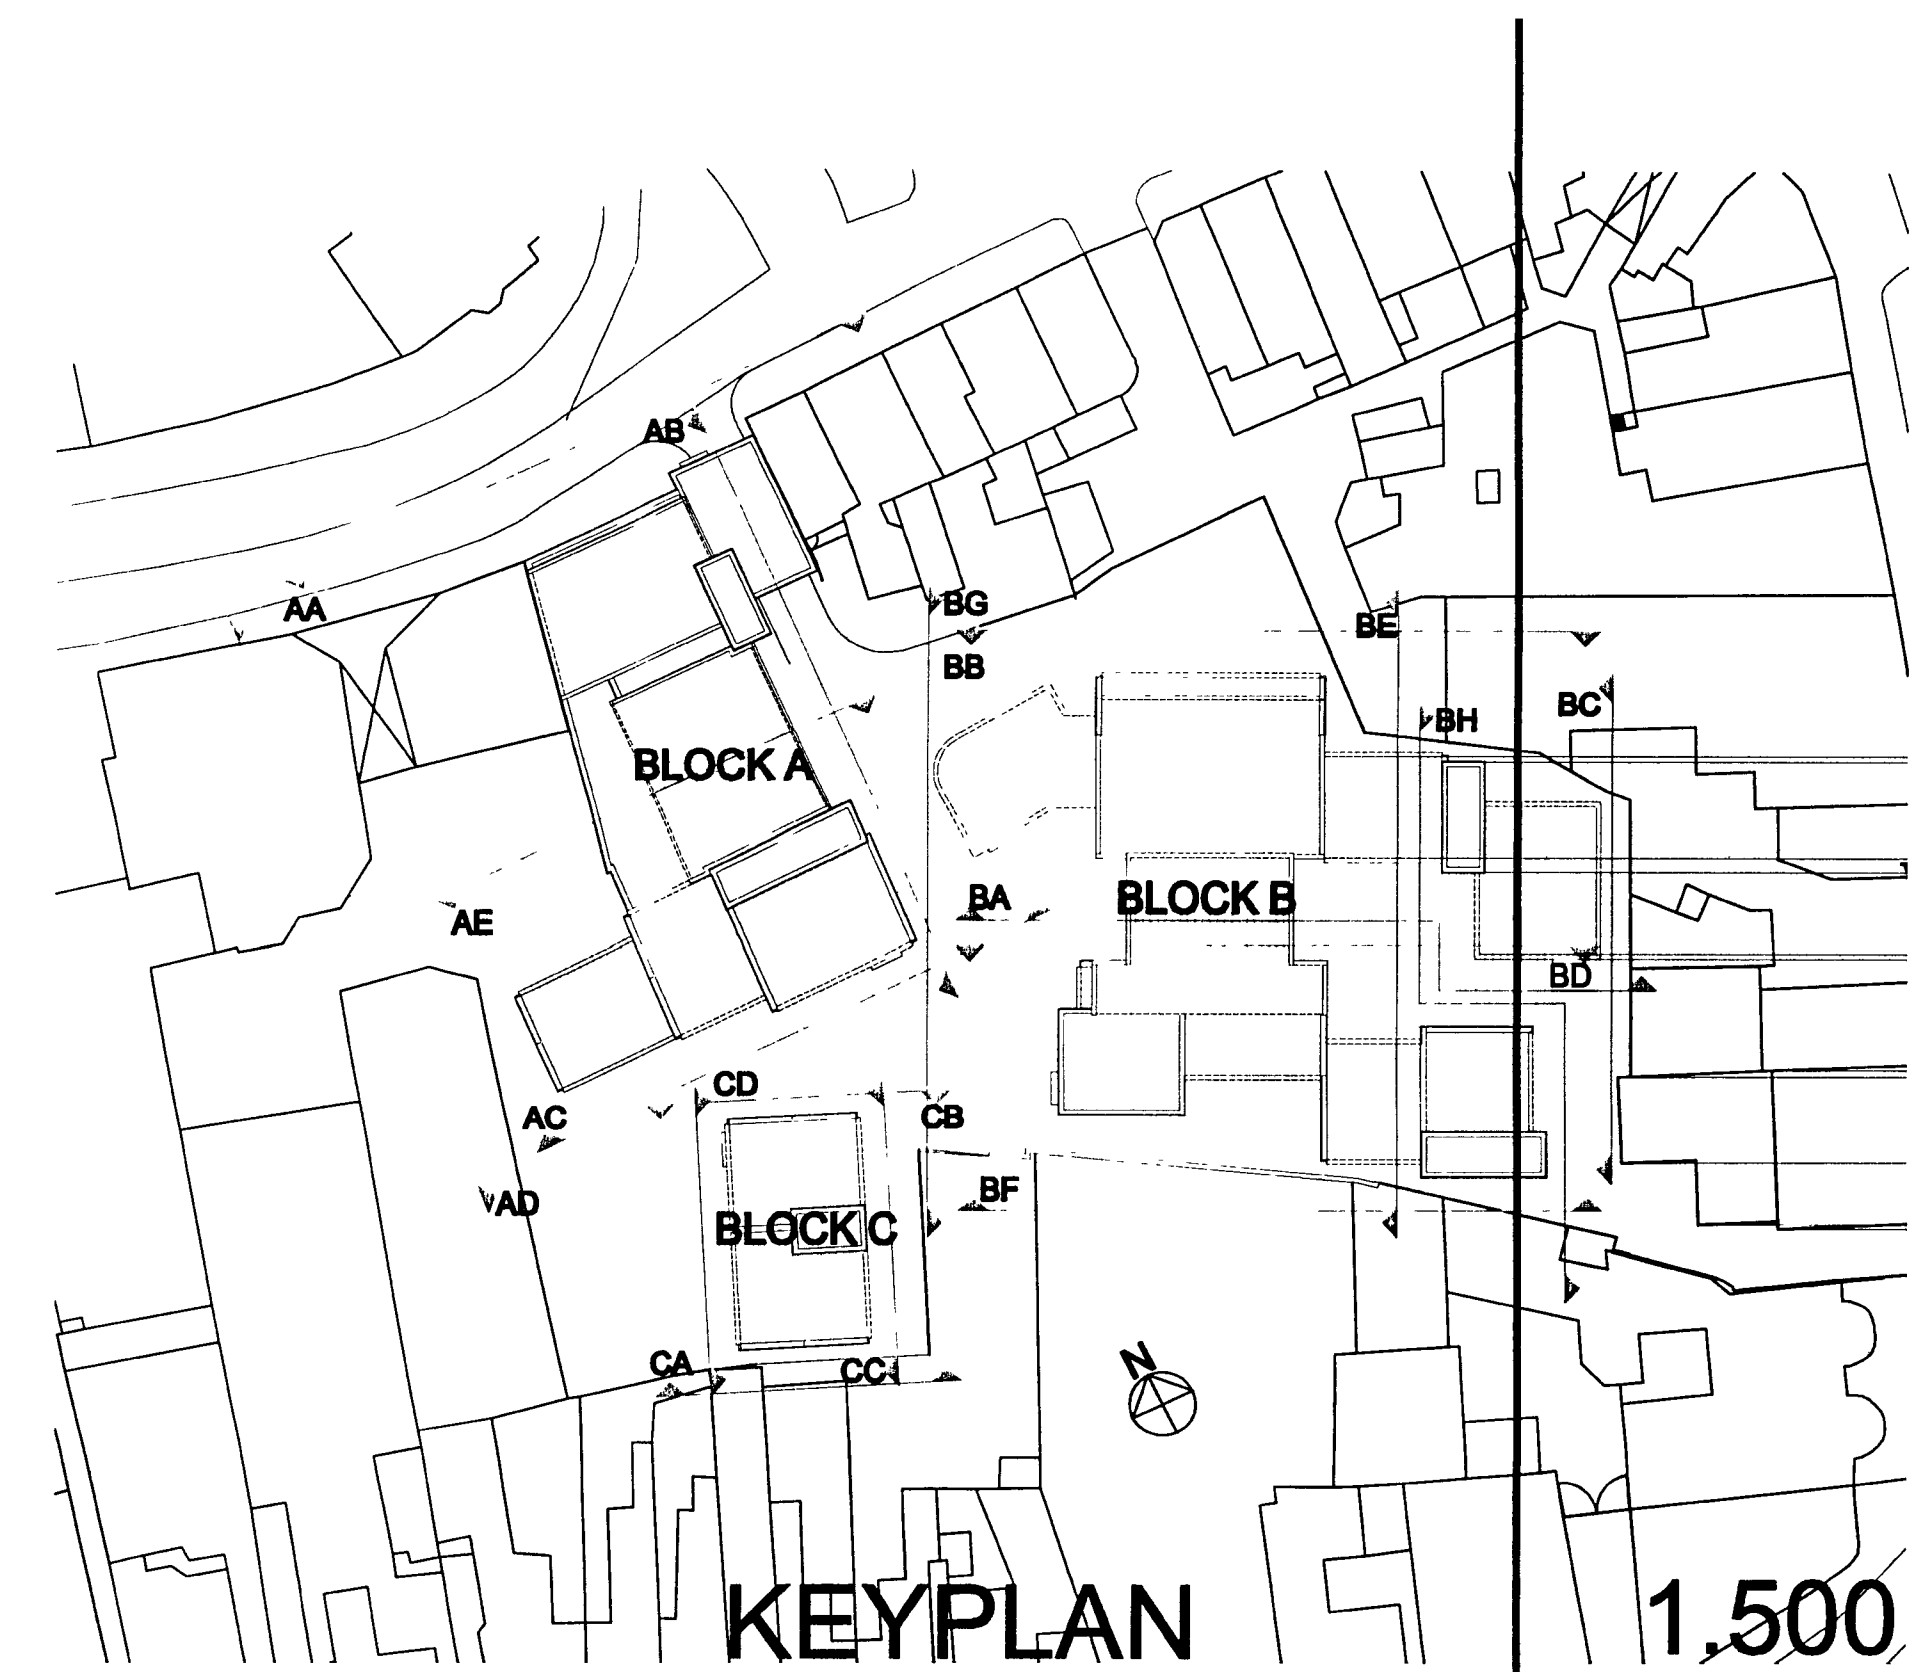

Schedule of Materials

Windows and Doors to be grey powder coated Aluminium
Render - Mowbray's of London Ltd "K Rend" System
Brickwork - Baggebridge Bricks Ltd Metrol Red brick
Metal standing seam roofing system Kalsip standing seam roofing system, colour RAL6007
Glazing systems - Knauf Ltd Polyester powder coat, colour M4L0267-7016

Coppings to be grey powder coated aluminium to match Doors, Windows and Cladding

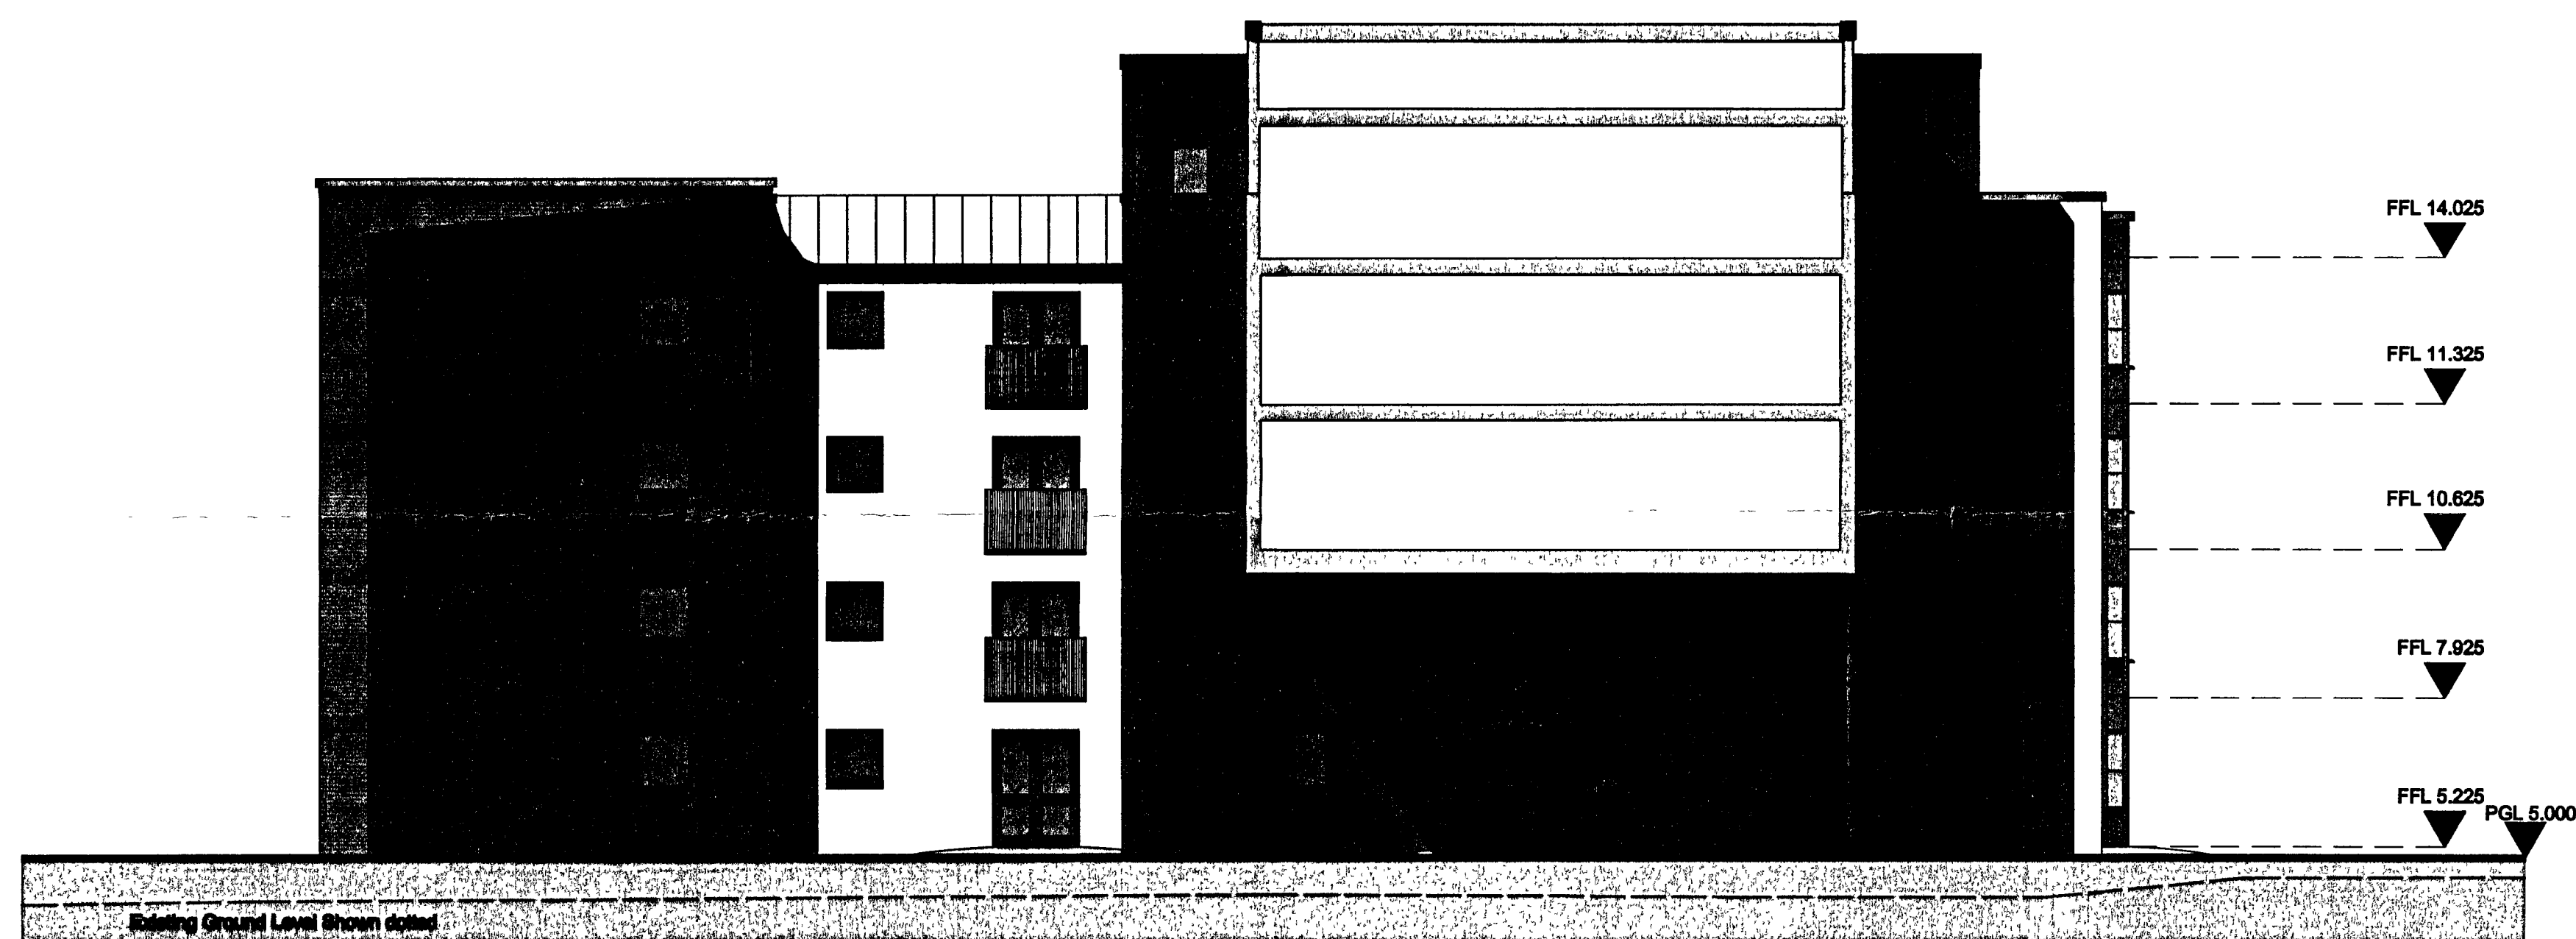

ELEVATION BD

REV	DATE	NOTE
A	03.07.08	FLOOR LEVELS, ELEVATION PLAN AND SCHEDULE OF MATERIALS ADDED

Project
LITTLEHAMPTON MARKET



6 Cobden Court
Wimpole Close
Bromley Kent. BR2 9JF
Email: info@abpsurveyors.co.uk

Client
HYDE-MARTLET

Title
SUBSTITUTION

RECEIVED 17-7-08

**PROPOSED ELEVATIONS
BLOCK B**

Scale	Date	
1:100@A1	15.07.08	
Drawn	Drwg No.	Rev
RJ	A217-114	A

All dimensions to be checked on site. Any discrepancy between the drawing and other information is to be referred to the Partnership. This drawing is copyright.