

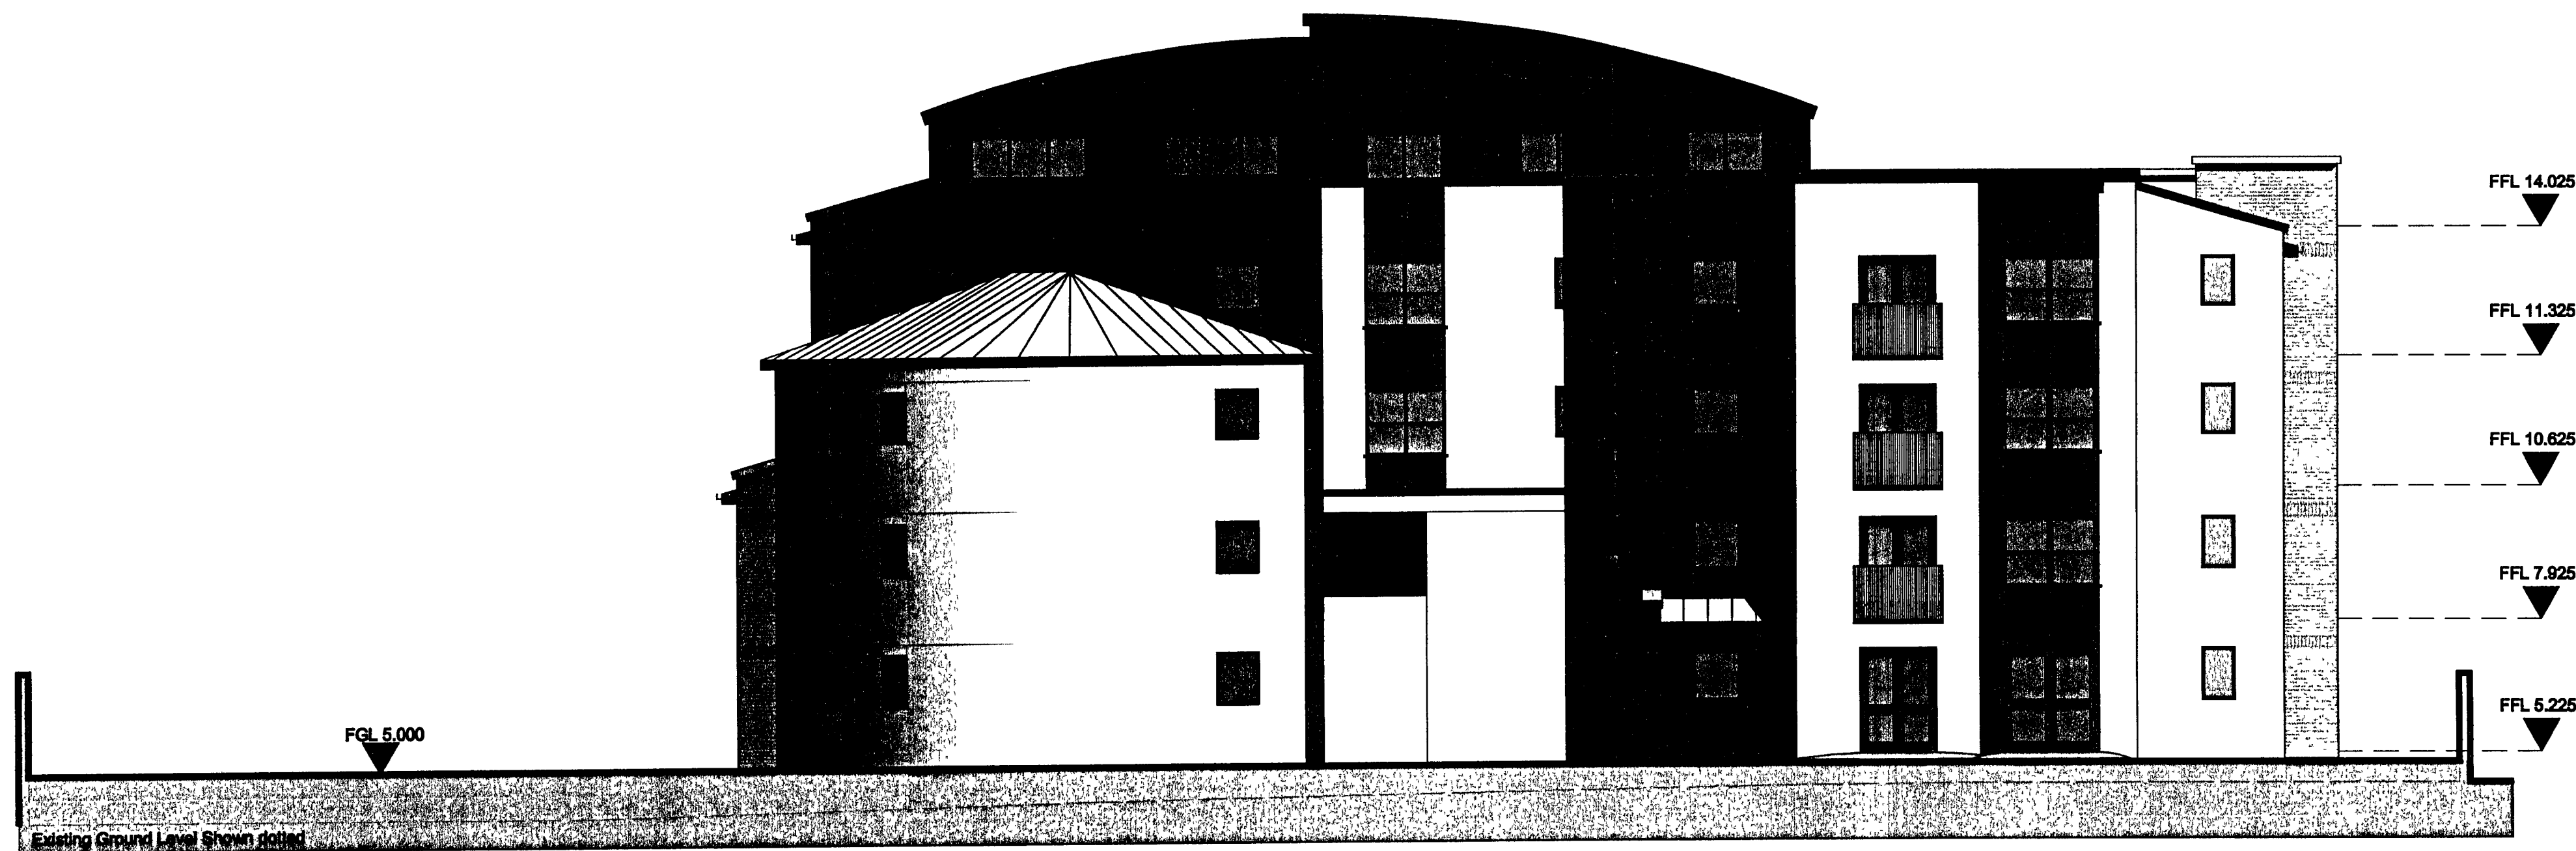


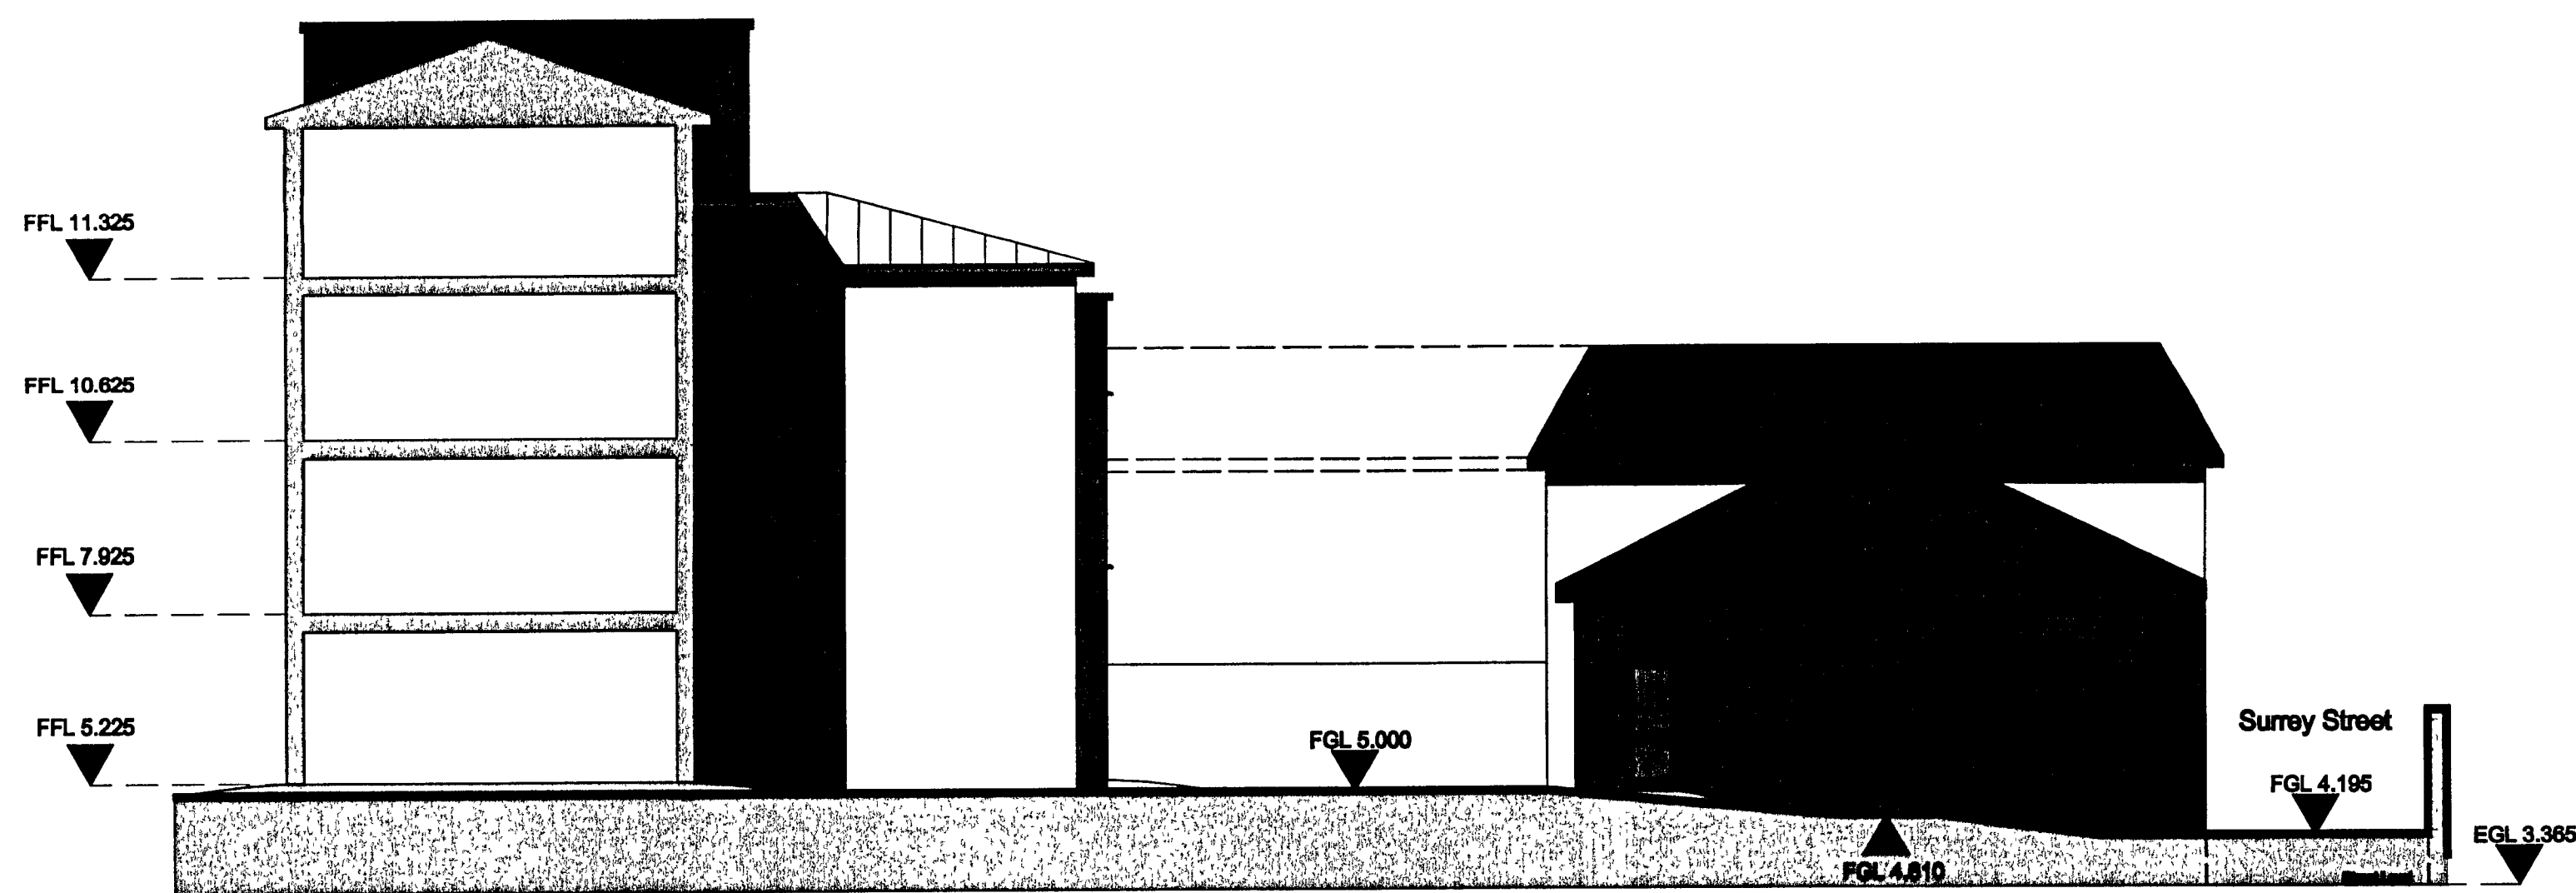

ELEVATION BG

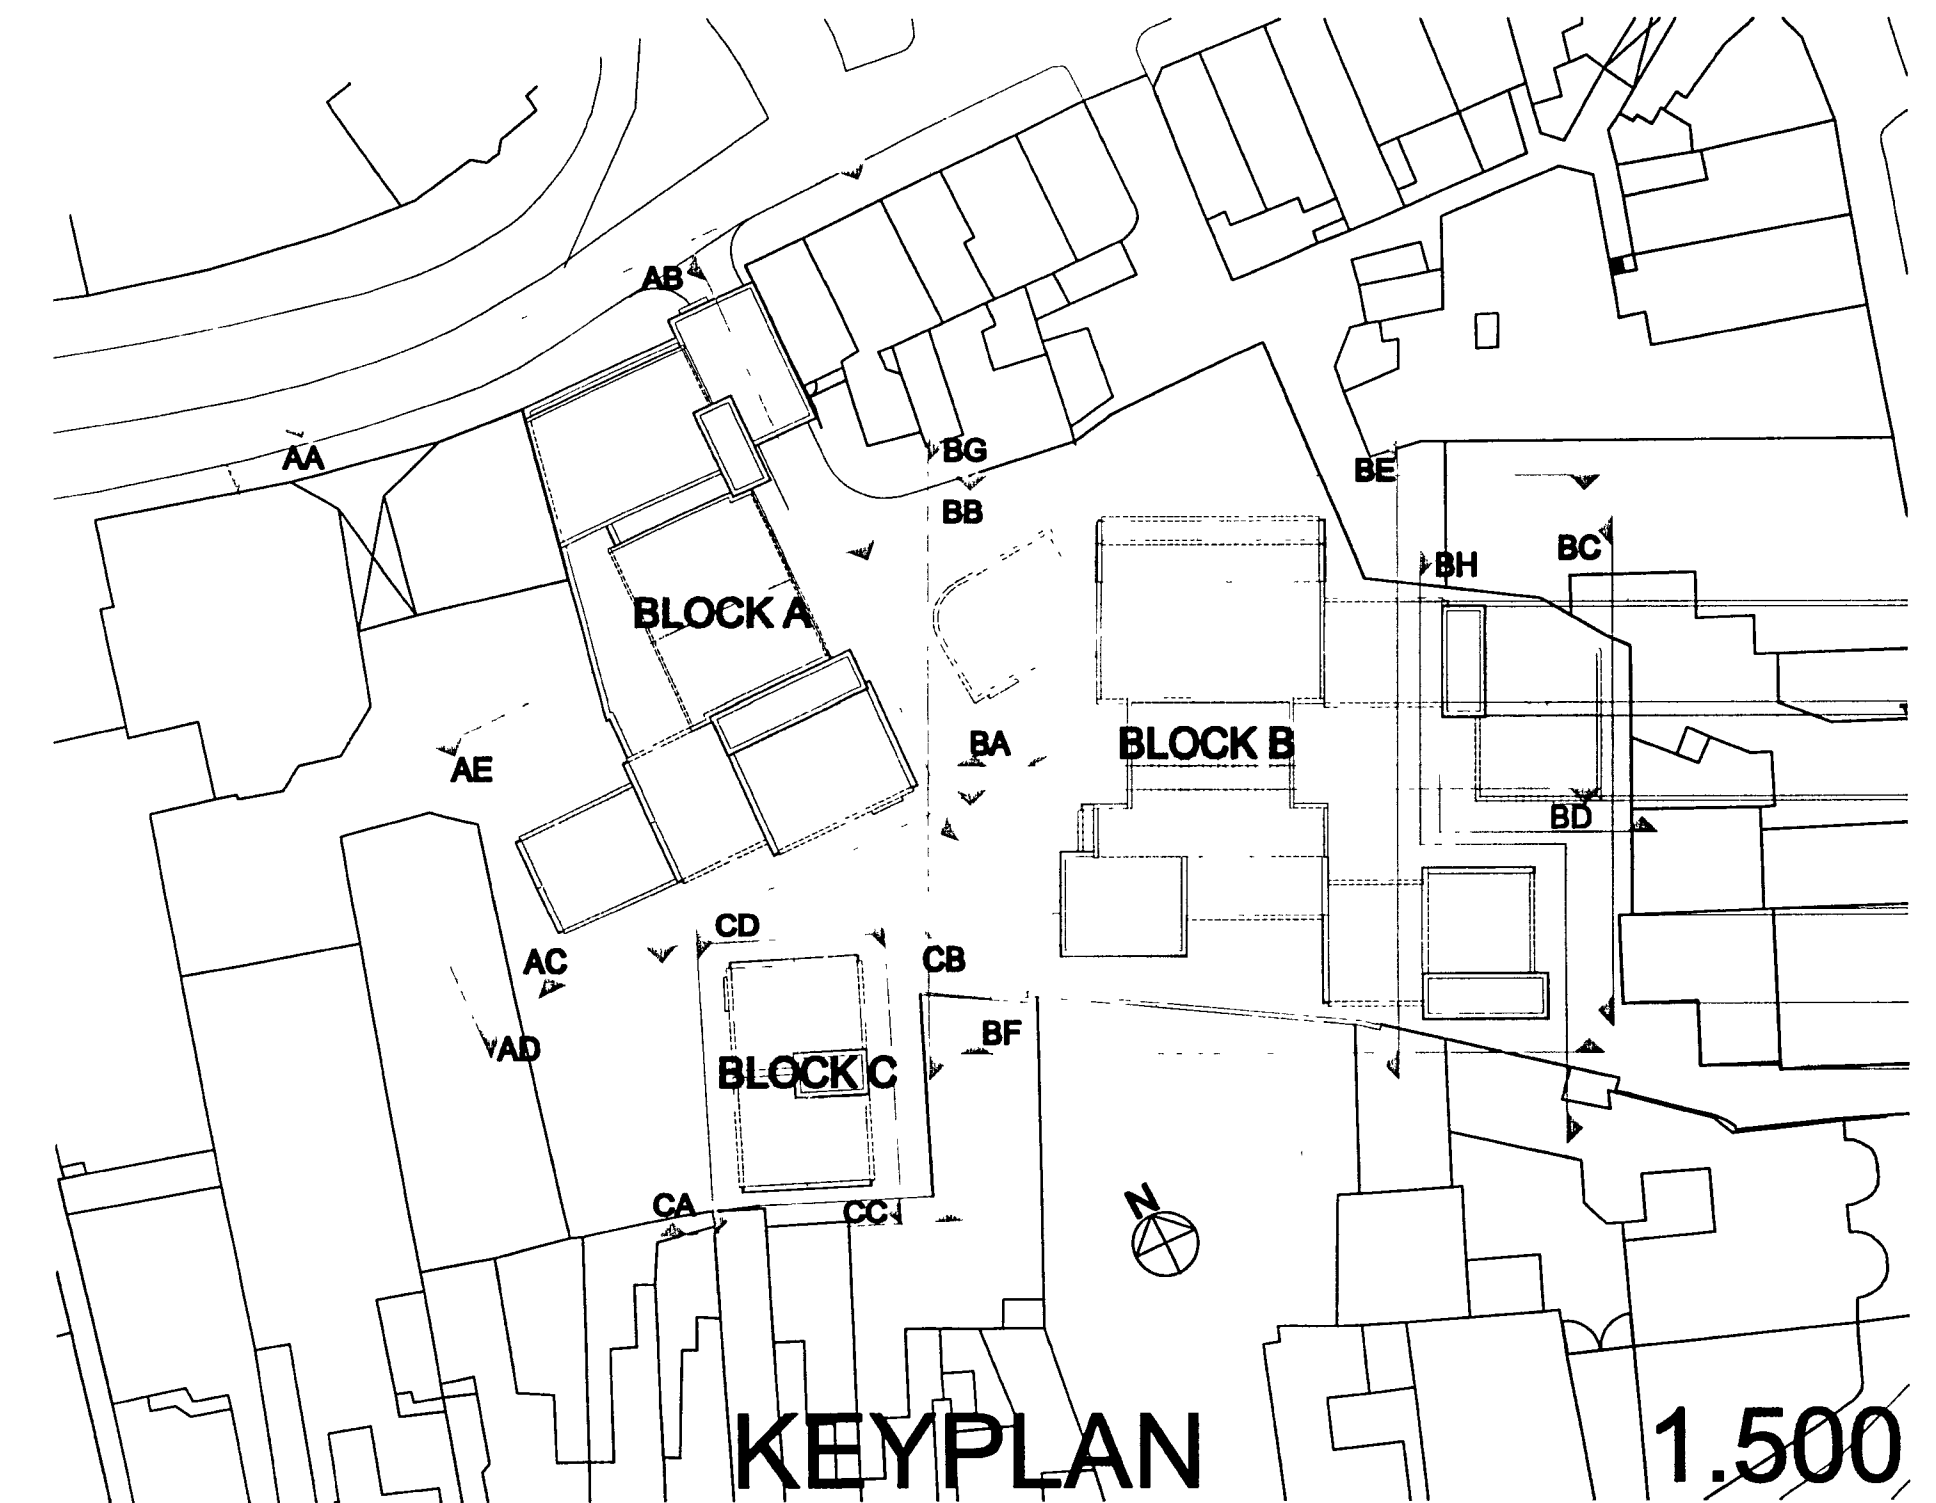

ELEVATION BH

Schedule of Materials

Windows and Doors to be grey powder coated Aluminium
Render - Idvaughter chemical company Ltd 'K Rend' Bulwark
Brickwork - Dugganridge Bricks Ltd Metro Red bricks
Metal standing seam roofing system Kalsip standing seam roofing system, colour RAL8027
Glassing systems - Karmier Ltd Polyester powder coat, colour M4L0307-7016
Cappings to be grey powder coated aluminium to match Doors, Windows and Cladding

ELEV BH, FLOOR LEVELS, ELEVATION
PLAN, WINDOW DETAILS AND
SCHEDULE OF MATERIALS ADDED

REV	DATE	NOTE
A	03.07.08	

Project
LITTLEHAMPTON MARKET



6 Golden Court
Wingate Close
Bromley Kent. BR2 8JF
Email: info@ahparchitectsandsurveyors.co.uk

Tel: 0208-313-1023
Fax: 0208-313-1009

Client -


HYDE-MARTLET

Title


**PROPOSED ELEVATIONS
BLOCK B + DETAILING**

Scale	Date
1:100@A1	15.07.08
Drawn	Drwg. No.
RJ	A217-116
	Rev
	A

All dimensions to be checked on site. Any discrepancy between the drawing and other information is to be referred to the Partnership. This drawing is copyright.

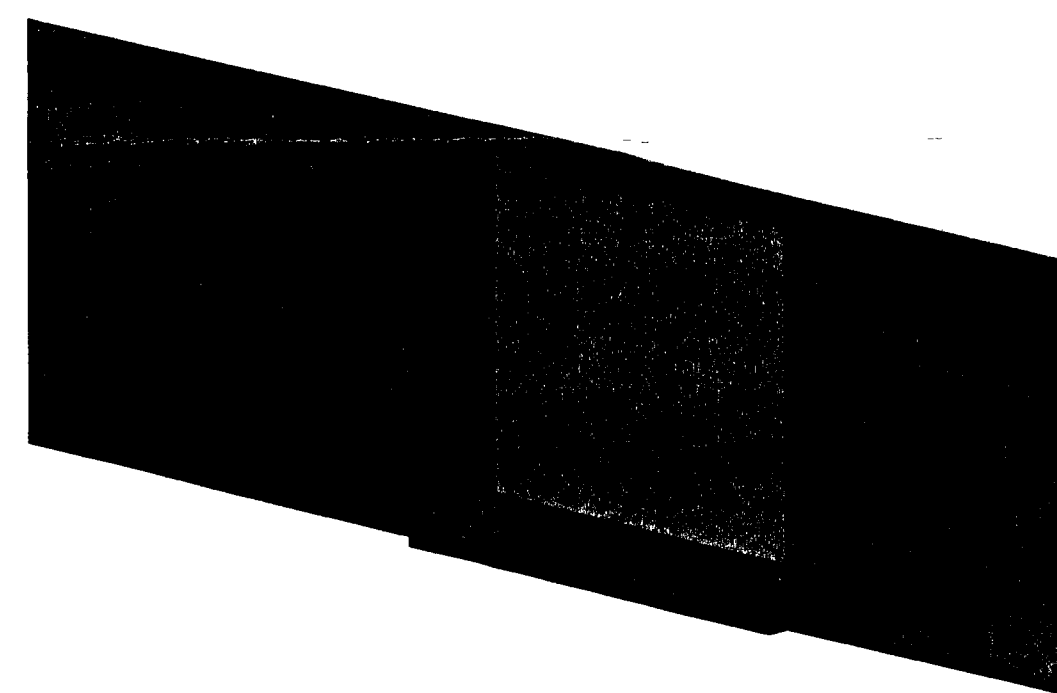


TYPICAL WINDOW RECESS
DETAIL

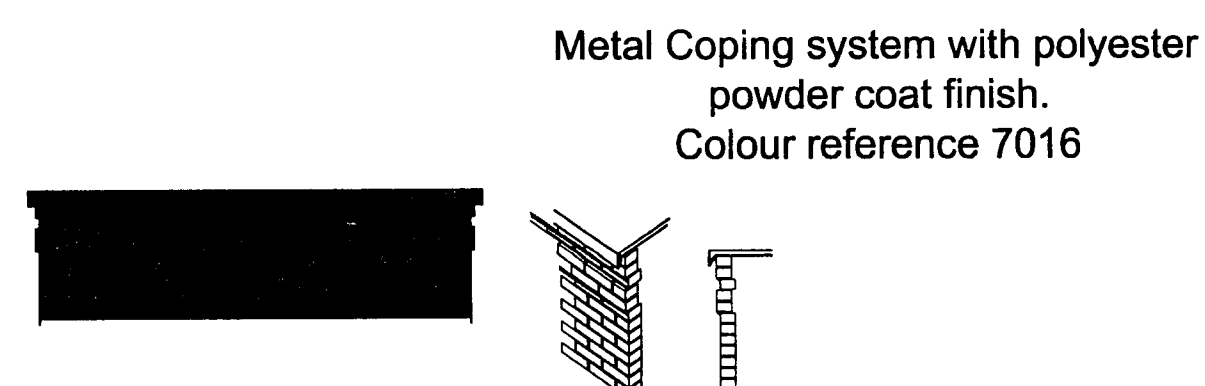

TYPICAL COPING CROSS
SECTION 1:20

Railings to be purposely made metal
framed with polyester powder coat finish
Colour reference 7016

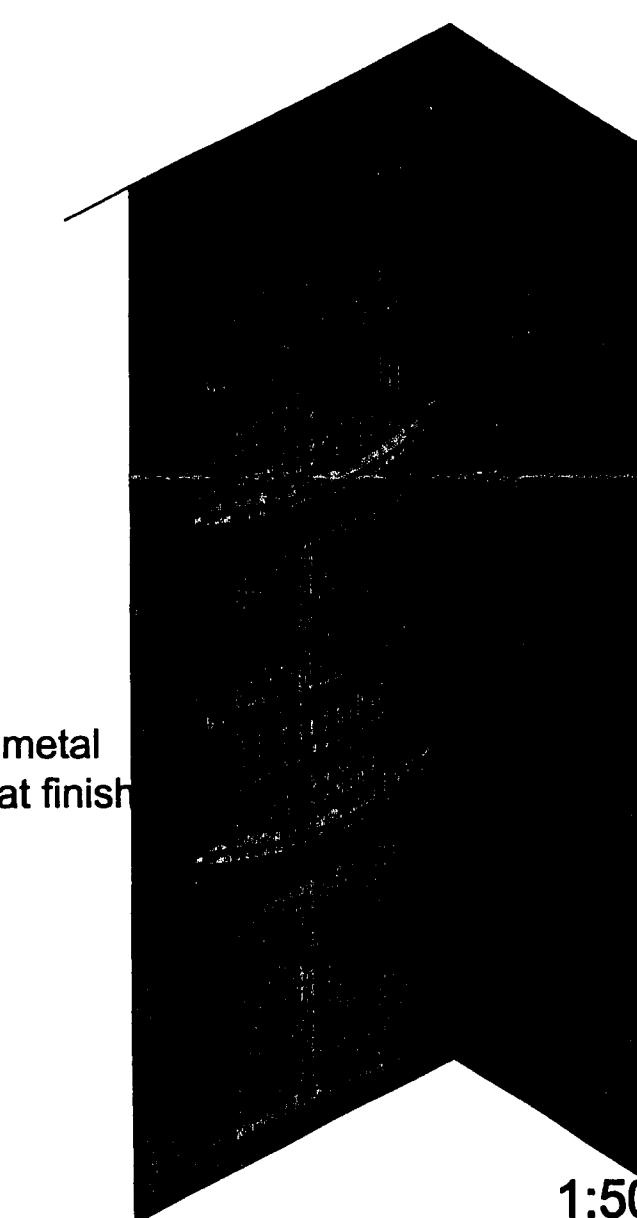

TYPICAL CURVED JULIET
BALCONIES TO UPPER
STOREYS 1:50