



ELEVATION AA

Schedule of Materials

Windows and Doors to be grey powder coated Aluminium


Render - Knauf Gips GmbH Ltd
"K-Flex" Buttermilk

Brickwork - Beggan's Bricks Ltd
Metrol Red bricks

Metal standing seam roofing system
Kalsip standing seam roofing system, colour RAL8027

Glazing systems - Knauf Gips Ltd
Polyester powder coat, colour M4L0367-7016

Ceppings to be grey powder coated aluminium to match Doors, Windows and Cladding

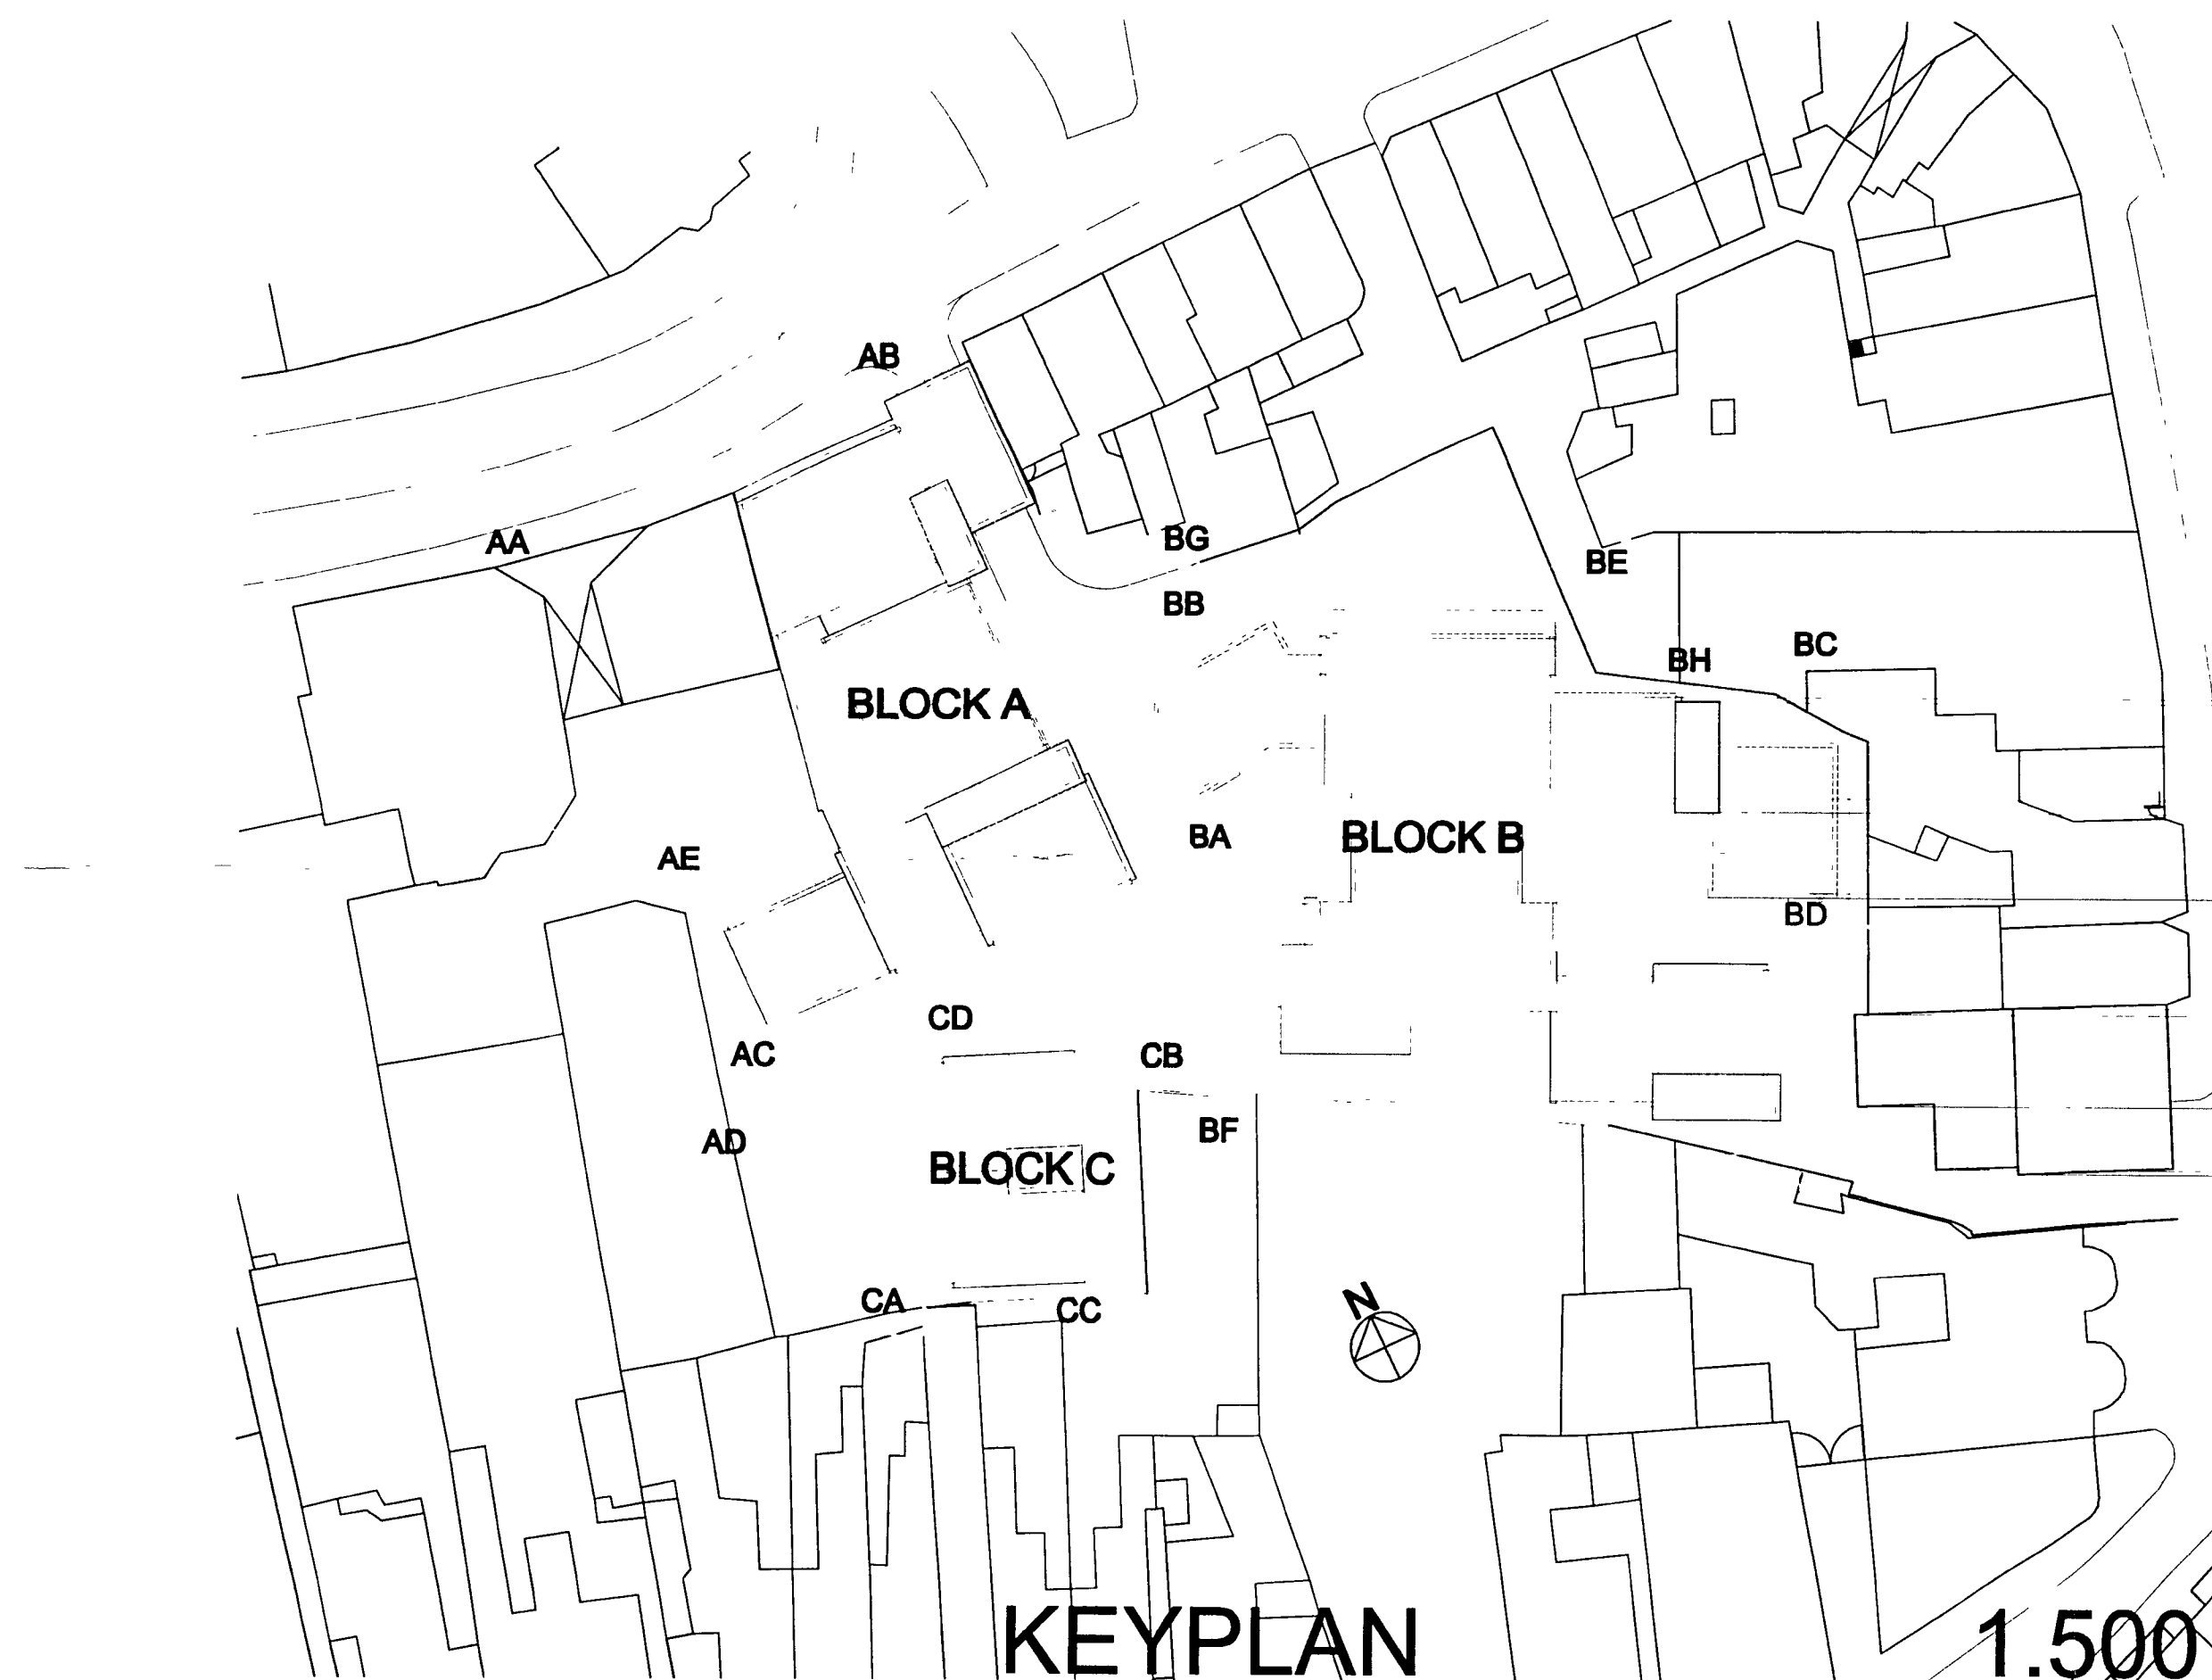

A 03.07.08 FLOOR LEVELS, ELEVATION
PLAN AND SCHEDULE OF
MATERIALS ADDED

REV DATE NOTE

Project

LITTLEHAMPTON MARKET



8 Cobden Court
Wimborne Chase
Bournemouth, BH2 9JF
Email: info@ahpsurveyors.co.uk
Tel: 0208-315-1023
Fax: 0208-315-1030

Client

HYDE-MARTLET

Title

PROPOSED ELEVATIONS
BLOCK A

Scale Date
1:100@A1 15.07.08

Drawn Drwg No Rev.
RJ A217-110 A

All dimensions to be checked on site. Any discrepancy between the drawing and other information is to be referred to the Partnership. This drawing is copyright.