

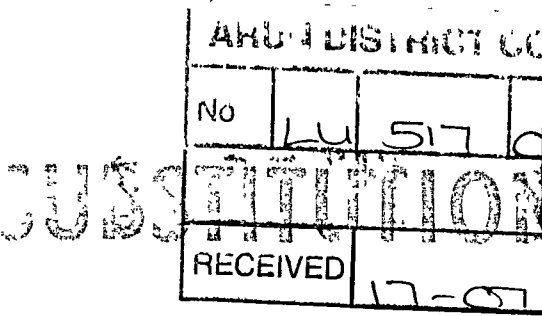



SECTION A

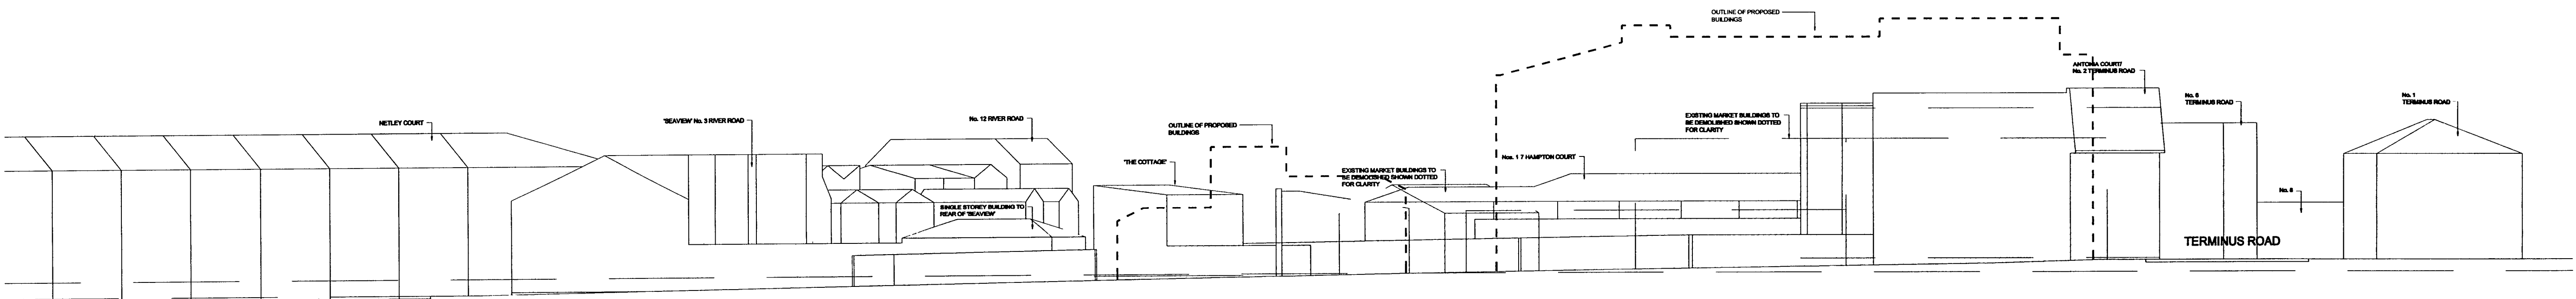


SECTION B

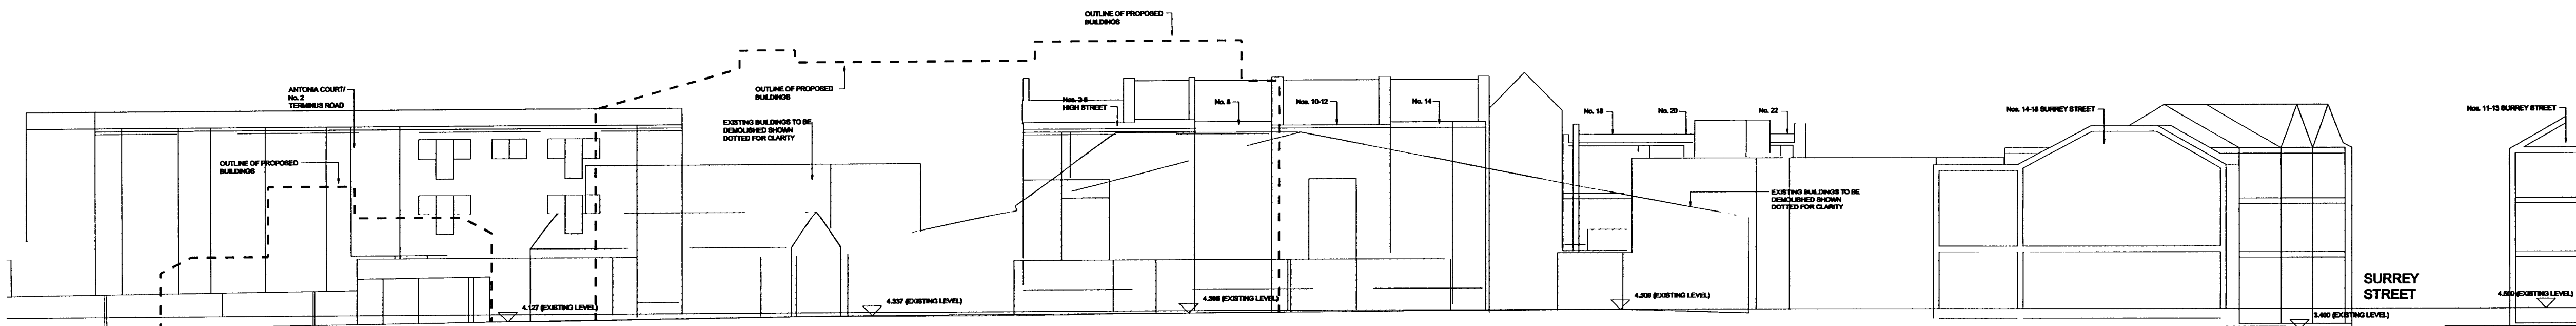

SECTION C

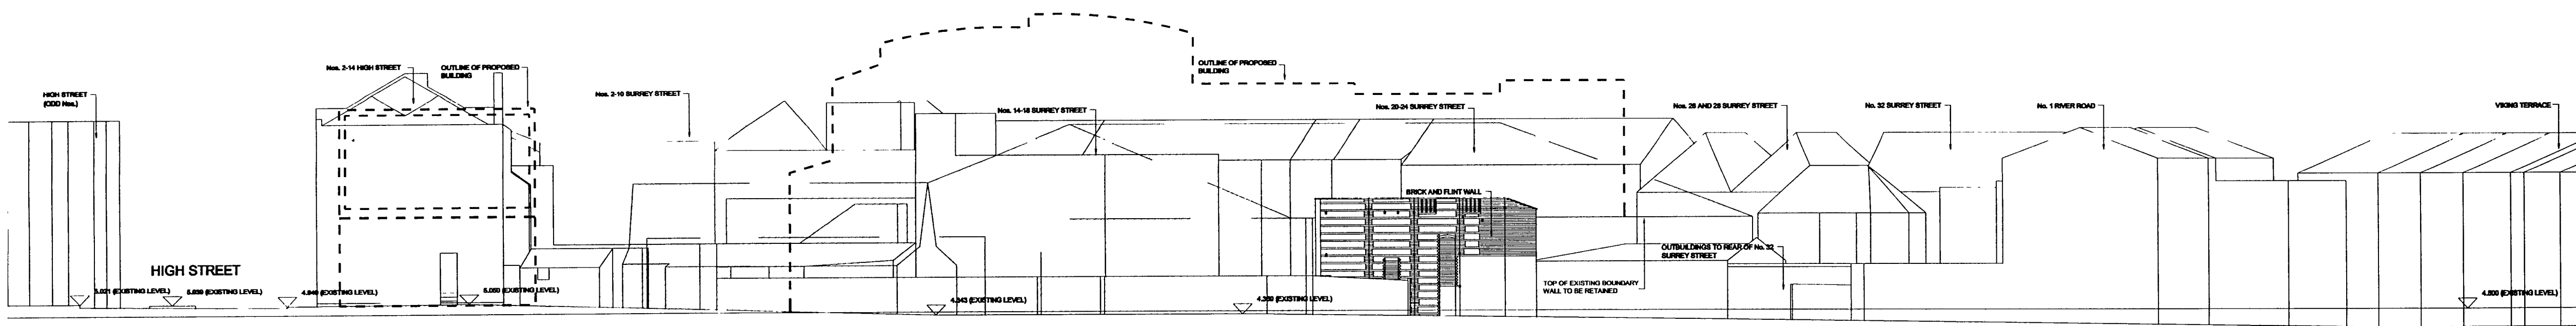

SECTION D

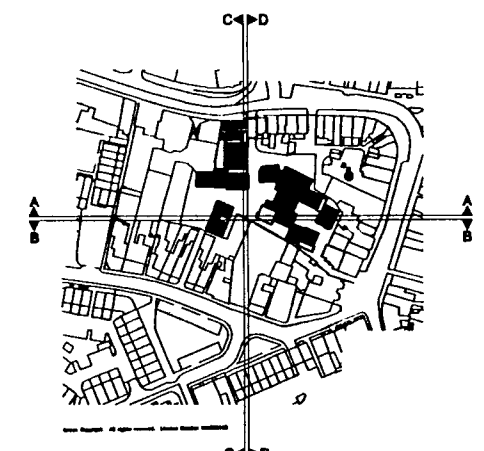

REV	DATE	NOTE

Project
LITTLEHAMPTON MARKET



6 Cobden Court
Wimpole Close
Bromley Kent, BR2 6JF
Email: info@abparchitectsandsurveyors.co.uk
Tel: 0208-313-1023
Fax: 0208-313-1009

Client

HYDE-MARTLET

Title

SKETCH CROSS SECTION

Scale
1:200@A1
Date
15.07.08

Drawn
RJ
Drwg No
A217-119
Rev

All dimensions to be checked on site. Any discrepancy between the drawing and other information is to be referred to the Partnership. This drawing is to be used for information only.