


ARUN DISTRICT COUNCIL:LU/51/08

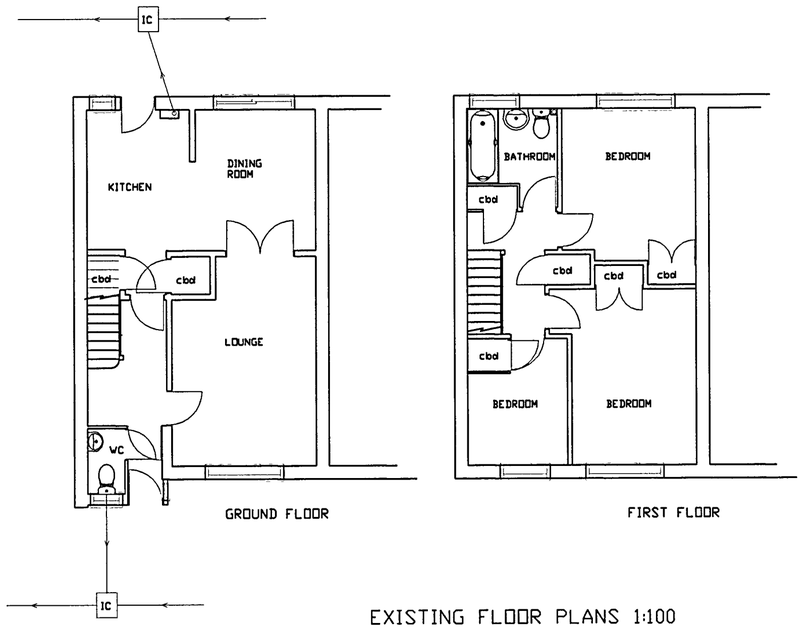


EXISTING FLOOR PLANS 1:100

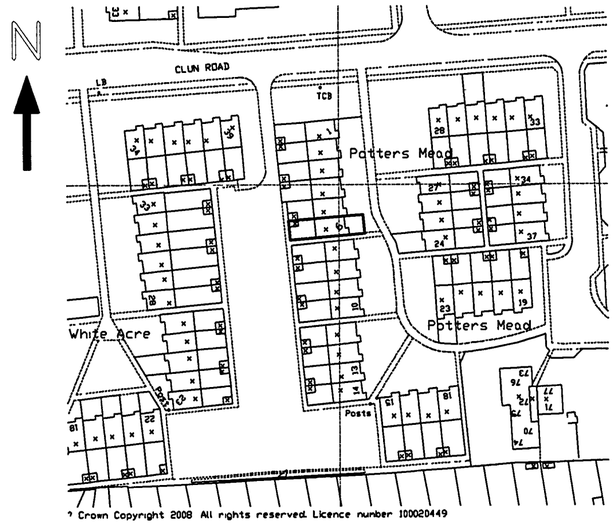


LOCATION 1:1250

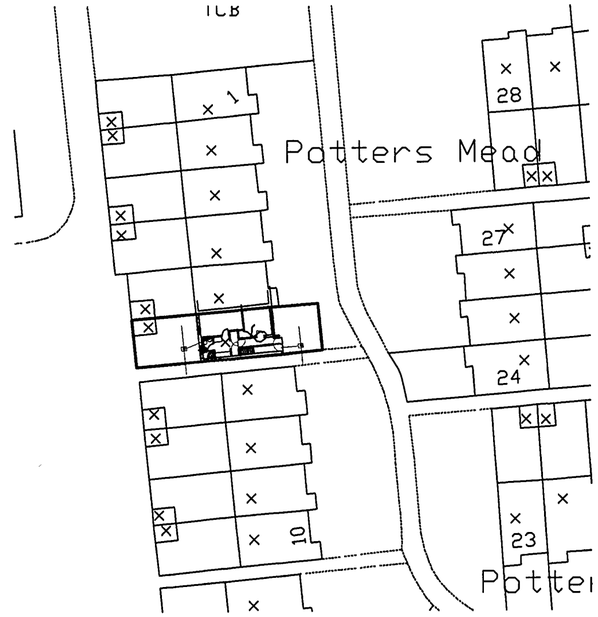


BLOCK 1:500

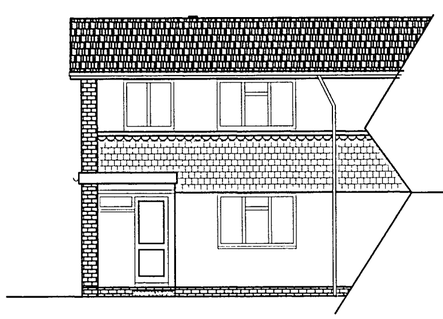

EAST ELEVATION -
FRONT

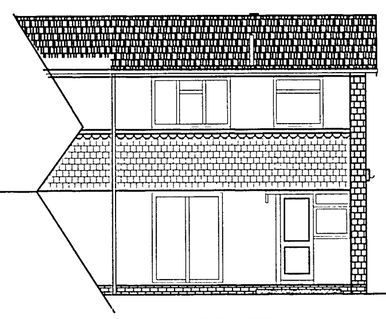

WEST ELEVATION -
REAR

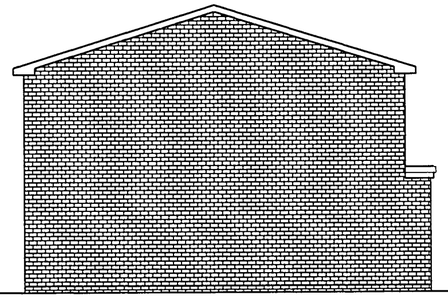

SOUTH ELEVATION -
SIDE

All dimensions to be checked on site prior to commencement of work, except for planning purposes.

This drawing is the copyright of CALDOTEC LTD and may not be copied, altered or reproduced in any way without written authority.

CALDOTEC LTD
41 WILLOWHAYNE AVE
EAST PRESTON
WEST SUSSEX
BN16 1PL
Telephone
01903 859176

EXISTING PLANS, ELEVATIONS,
LOCATION & BLOCK
6 Potters Mead, Littlehampton
West Sussex, BN17 7HZ

CLIENT Meynell Properties

Issue	Details	By	Date

SCALE AS SHOWN
DATE 18 02 08
DRAWING NUMBER 7132/01