ARUN DISTRICT COUNCIL:LU/51/08

IMPORTANT TO BE READ IN CONJUNCTION WITH BUILDING NOTES

Block up existing doorway to match external finish.

EXISTING WALLS TO BECOME COMPARTMENTATION WALLS.
(To provide min 30min. fire protection).
Provide independant panel to existing wall of 100x50 stud frame set min. 10mm from existing wall with min 35mm mineral wool insulations (min 10kg/m3) between studs and two layers 9.5mm plasterboard with staggered joints and finished with skinm coat plaster.


STAIRWAY
Treat walls within understairs cupboards as existing walls to become compartment walls.

Stairway to FF to be carpeted with min. 6mm carpet. Underside of stairway to be finished with two layers 9.5mm plasterboard on studs with min. 35mm mineral wool insulation.


NEW SEPARATING WALL
(To provide min 30min. fire protection).
Provide new wall between hallways with GypWall Quiet SF installed strictly in accordance with manufacturer's instructions.
(details attached).

New 1/2 hour Fire Door to Kitchen & Bedroom


New double Glazed UPVc door in white to match existing. Glazing to achieve min. U-value of 1.8W/M2K

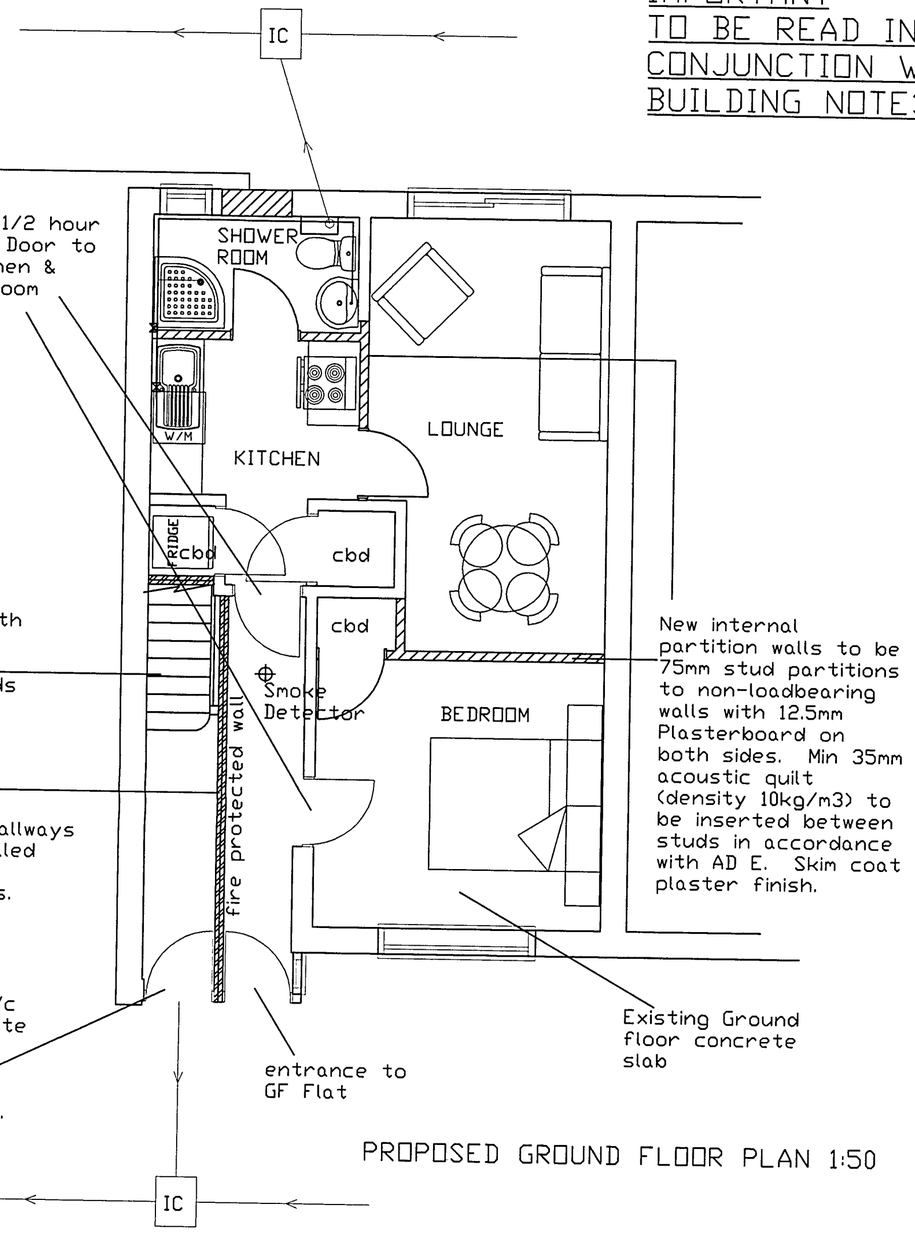

PROPOSED GROUND FLOOR PLAN 1:50

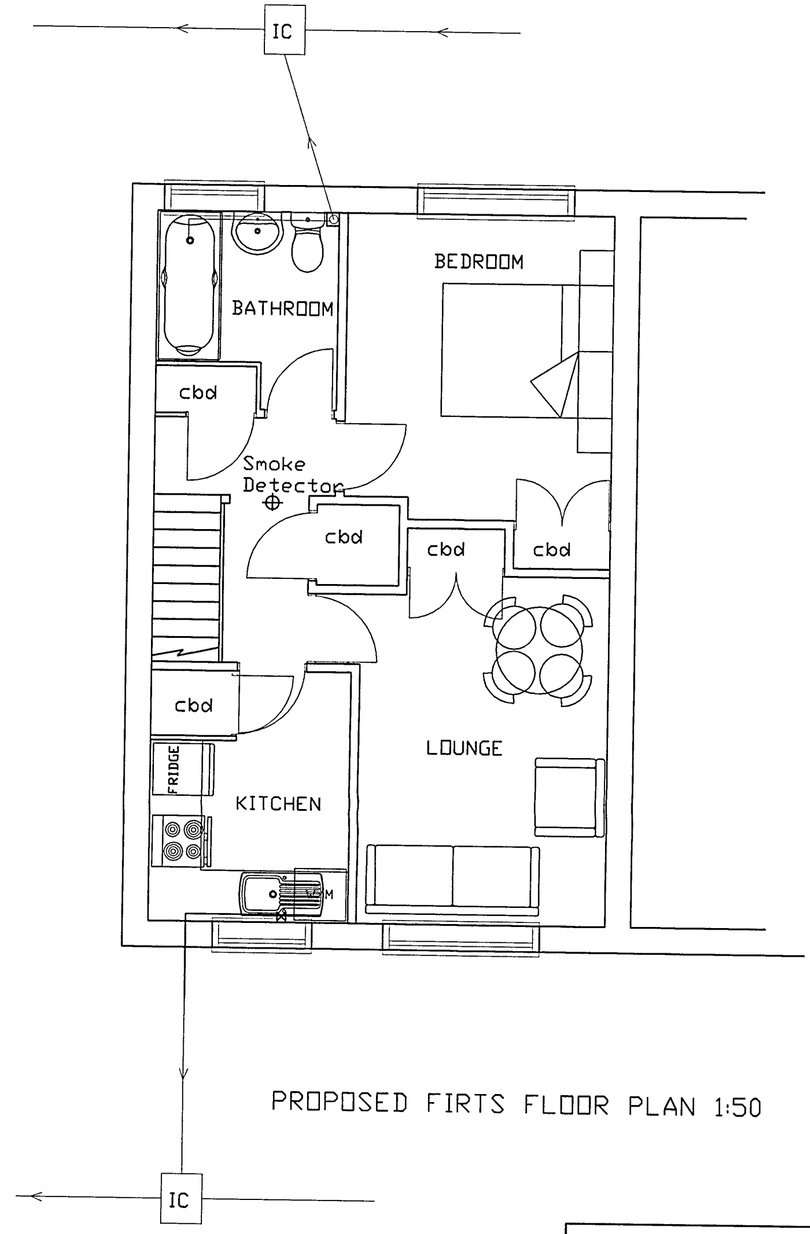

PROPOSED FIRTS FLOOR PLAN 1:50

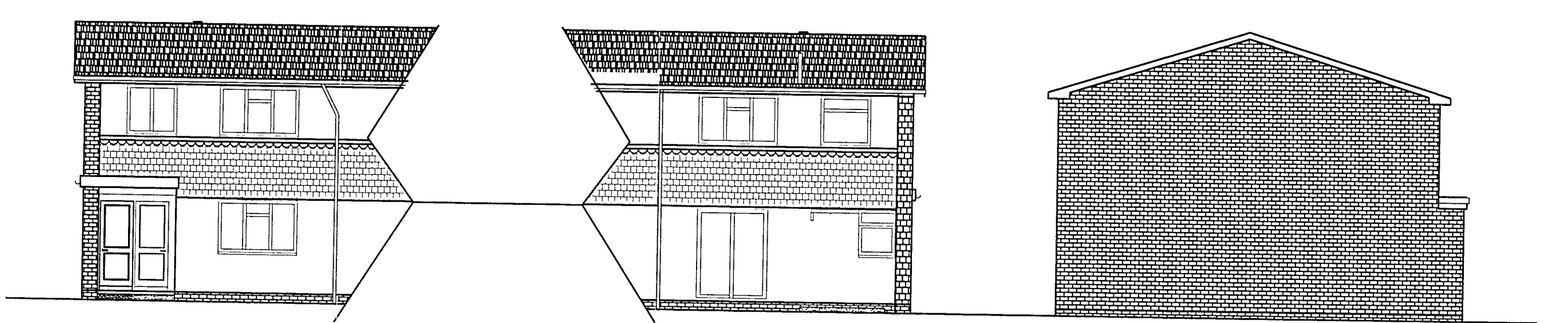

PROPOSED ELEVATIONS 1:100

All dimensions to be checked on site prior to commencement of work, except for planning purposes.
This drawing is the copyright of CALDOTEC LTD and may not be copied, altered or reproduced in any way without written authority.

CALDOTEC LTD
41 WILLOWHAYNE AVE
EAST PRESTON
WEST SUSSEX
BN16 1PL
Telephone 01903 859176

PROPOSED FLOOR PLANS & ELEVATIONS
6 Potters Mead
Wick
Littlehampton
BN17 7HZ

CLIENT Vilma Edmonds

Issue	Details	By	Date

SCALE AS SHOWN
DATE 07/02/08
DRAWING NUMBER 7137 02