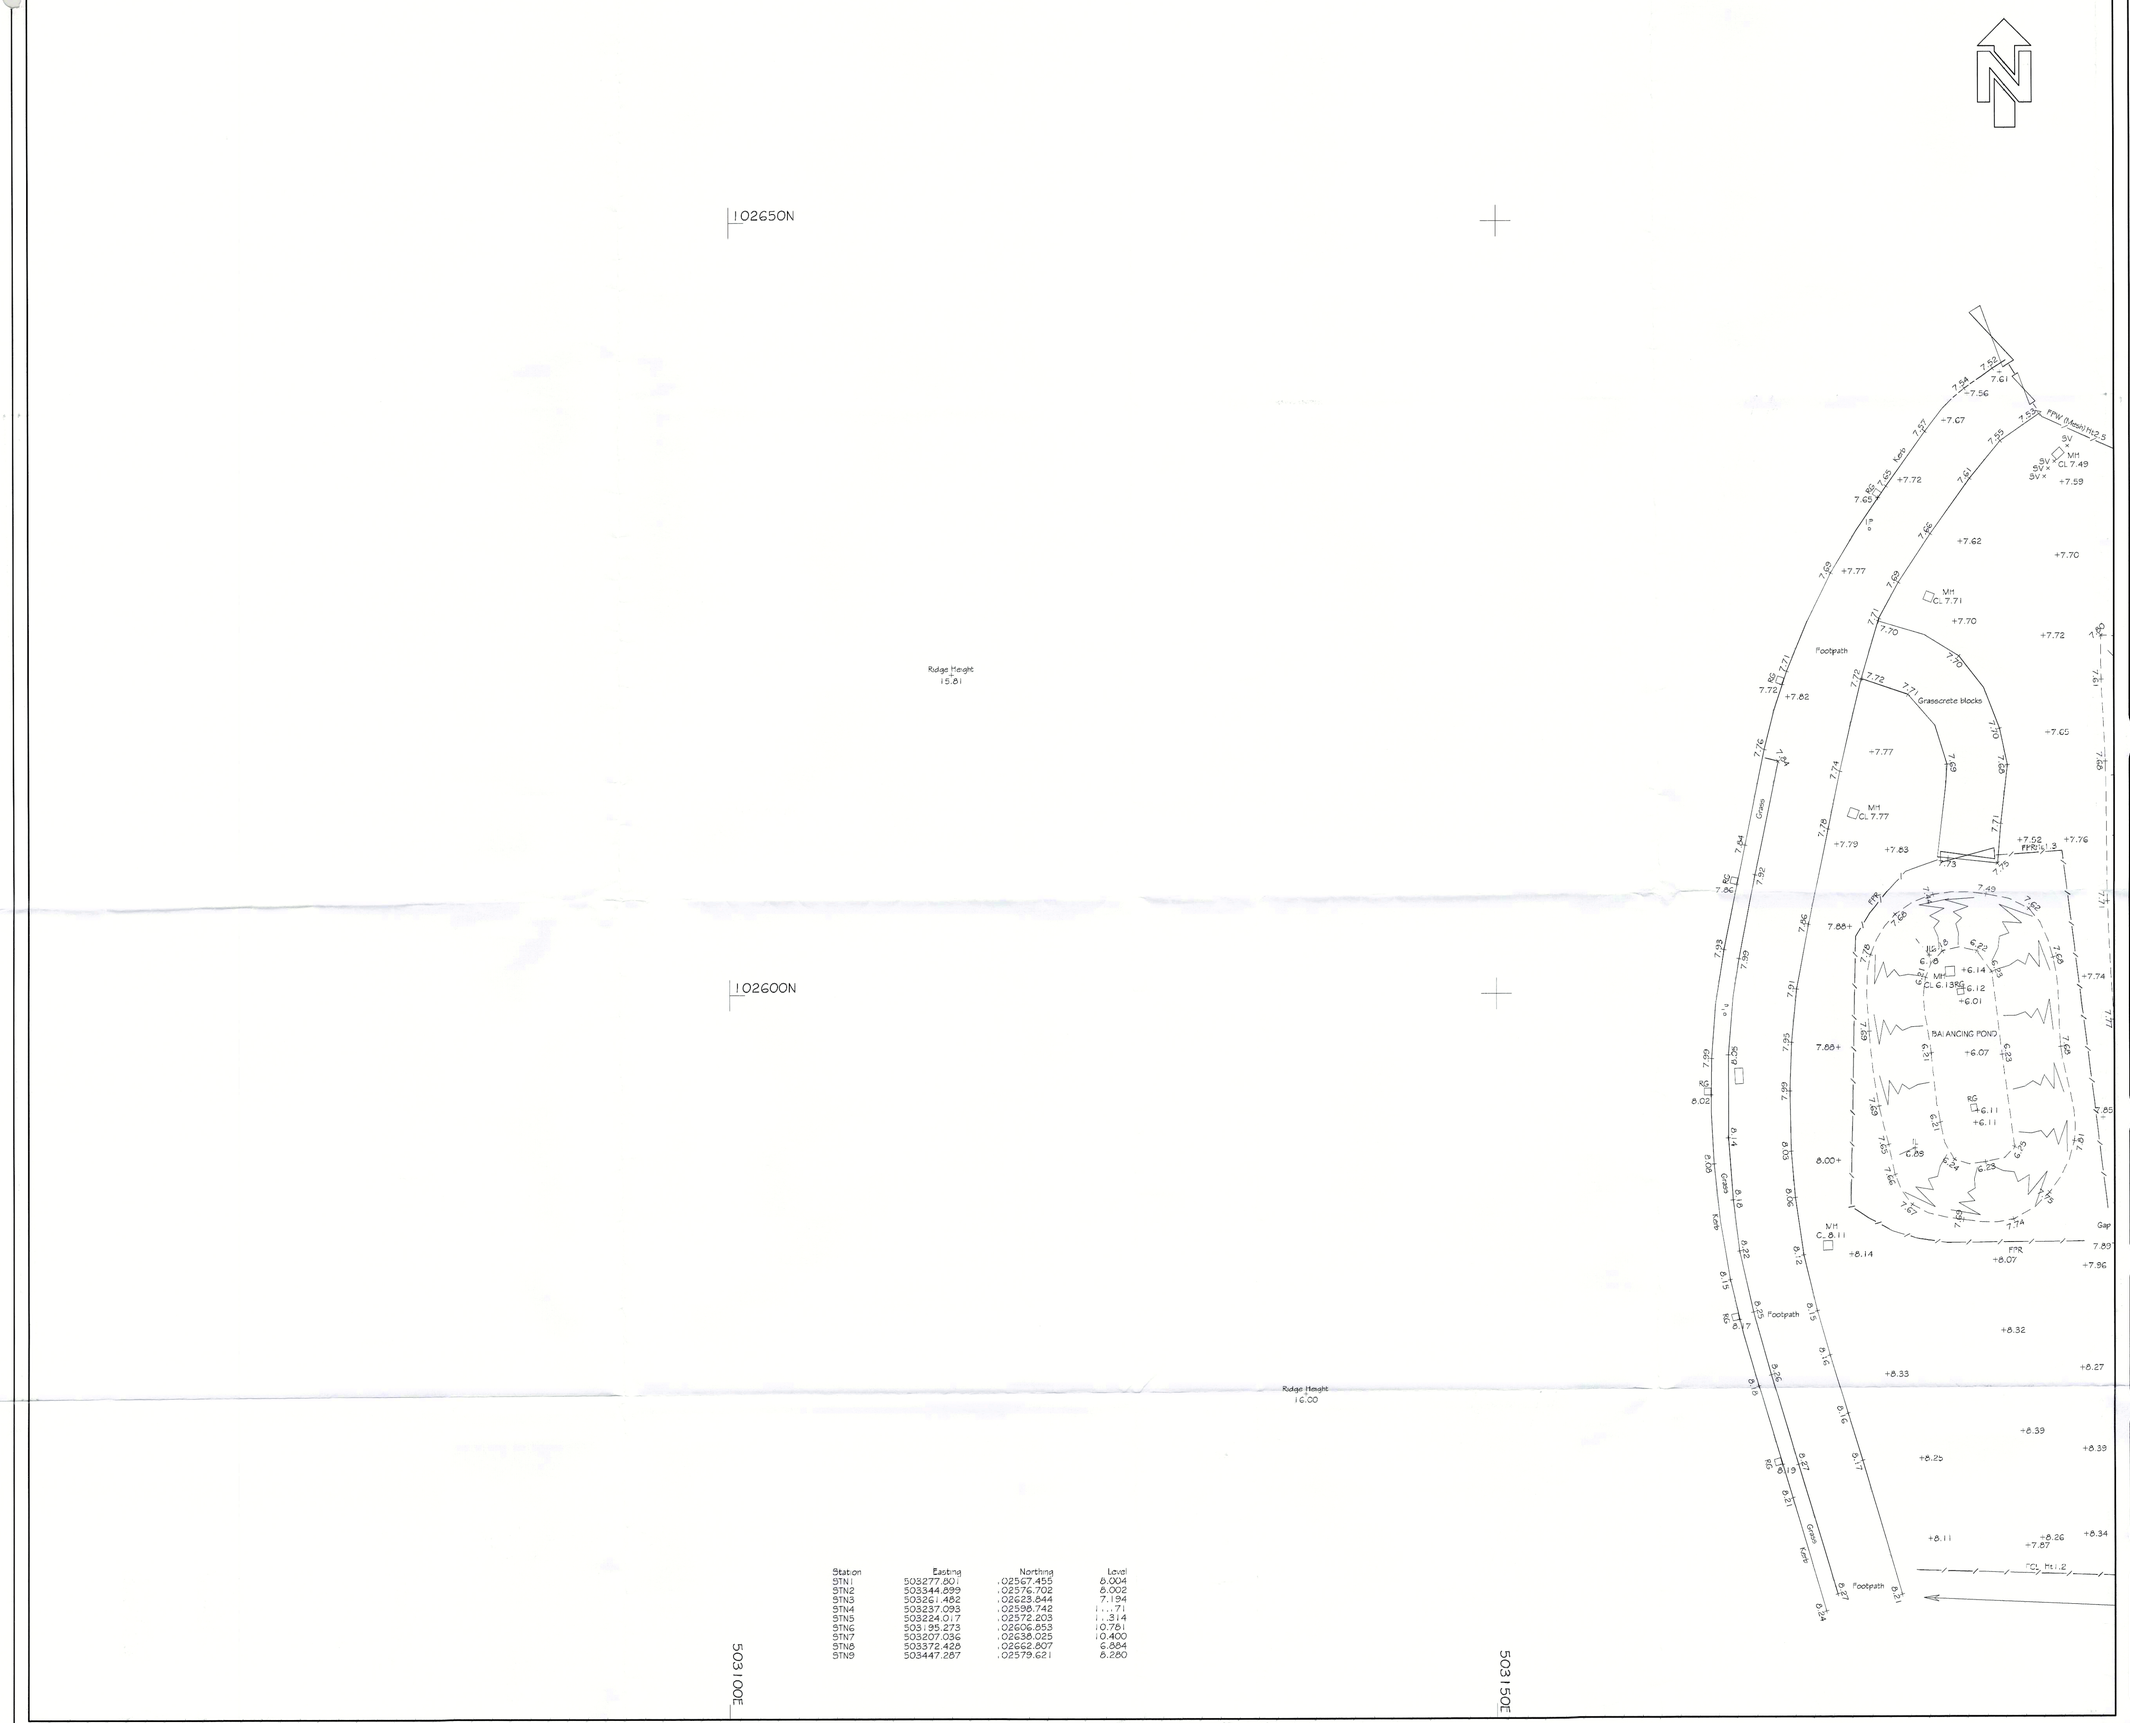

Station	Easting	Northing	Level
STN1	503277.801	102567.455	8.004
STN2	503344.899	102576.702	8.002
STN3	503261.482	102623.844	7.194
STN4	503237.093	102598.742	[illegible]71
STN5	503224.017	102572.203	[illegible]314
STN6	503195.273	102606.853	0.751
STN7	503207.036	102638.025	10.400
STN8	503372.428	102662.807	6.864
STN9	503447.287	102579.621	8.280

LEGEND

BT Box	BTB	Kerb Dropped	KLD & KRD		
BT Inspection Cover	BTIC	Lamp Post	LP		
Bench	BE	Litter Bin	LB		
Bollard	B	Manhole	MH		
Bus Stop	BS	Manhole Circular	MHC		
Cable TV Cover	CATV	Marker	Mkr		
Concrete	CE	Paving Bricks	PB		
Ceiling Level	CEL	Paving Concrete	PC		
Cover Level	CL	Paving Edgings	PE		
Drainage Channel	DC	Paving Slabs	PS		
Damp Proof Course	DPC	Paving Tarmac	PT		
Earth Rod	ER	Post Box	PBX		
Eaves Height	EH	Rainwater Pipe	RWP		
Eaves Line	EL	Ridge Height	RH		
Electricity -Buried Cable	EBC	Ridge Line	RL		
" Cable Pit	ECP	Road Sign	RS		
" Control Box	ECB	Road Gulley	RG		
" Pole or Pylon	EP	Rodding Eye	RE		
Fencing - Barbed Wire	FBW	Sign	SN		
" Chain Link	FCL	Sign Post	SNP		
" Chestnut Paling	FCP	Sluice Valve	SV		
" Close Boarded	FCB	Soil Vent Pipe	SVP		
" Crash Barrier	FCRB	Stairs	SE		
" Gate	FG	Stop Cock	SC		
" Iron Railings	FIR	Surface Water	SW		
" Panel	FP	Trial Pit	TP		
" Post & Chain	FPC	Telephone Box	TB		
" Post & Rail	FPR	Traffic Lights	TL		
" Post & Wire	FPW	Track	TK		
Fire Escape	FESC	Tree Stump	TS		
Fire Hydrant	FH	Vent	VT		
Flower Bed	FB	Wall	WL		
Floor Level	FL	Wash Out	WO		
Foul Water	FW	Wall Retaining	WLR		
Gravel Drive	GD	Water -Level	WLVL		
Gulley	GY	Meter	WM		
Inspection Cover	IC	Tap	WT		
Invert Level	IL	Trough	WTH		
Kerb	KL & KR				

Tree Detail - Coniferous

Tree Detail - Broad Leafed

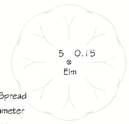

4.0=Diameter Spread
0.30=Trunk Diameter
Cypress=Species

Site Notes :

STNs 1, 2, 3, & 8 are galvanised PK survey nails and washers, flush with surface.

General Notes :

Levels are related to Ordnance Survey Datum.
The grid is based upon the Ordnance Survey co-ordinates.
The North Arrow relates to the OS Grid.
This drawing is not to be copied or reproduced without the permission of BHP Surveys Limited.

Project :

Scheme: Proposed Works
Location: Land at Littlehampton Academy
Title: Existing Site Survey

Client : West Sussex County Council
Land at Littlehampton Academy
Elm Grove Road
Littlehampton
West Sussex

Scale :	1:200 @A1	Drawn :	BHP
Dwg No:	BHP/1077	Checked :	BHP
Sheet No:	3	Date :	24 May 2013
Revision :			

BHP surveys
Romsey, Hampshire Tel: 01794 518060

LU/511/14

ARUN DISTRICT COUNCIL LU/511/14/