


This drawing is copyright and the property of Williams Lester Architects. It may not be reproduced or used in any way without their written authority. Do not scale from this drawing. Work to given dimensions. All dimensions are given in metres unless otherwise stated. All dimensions are rounded to the nearest millimetre.

REVISION NOTES

REV.	DESCRIPTION	DATE
------	-------------	------

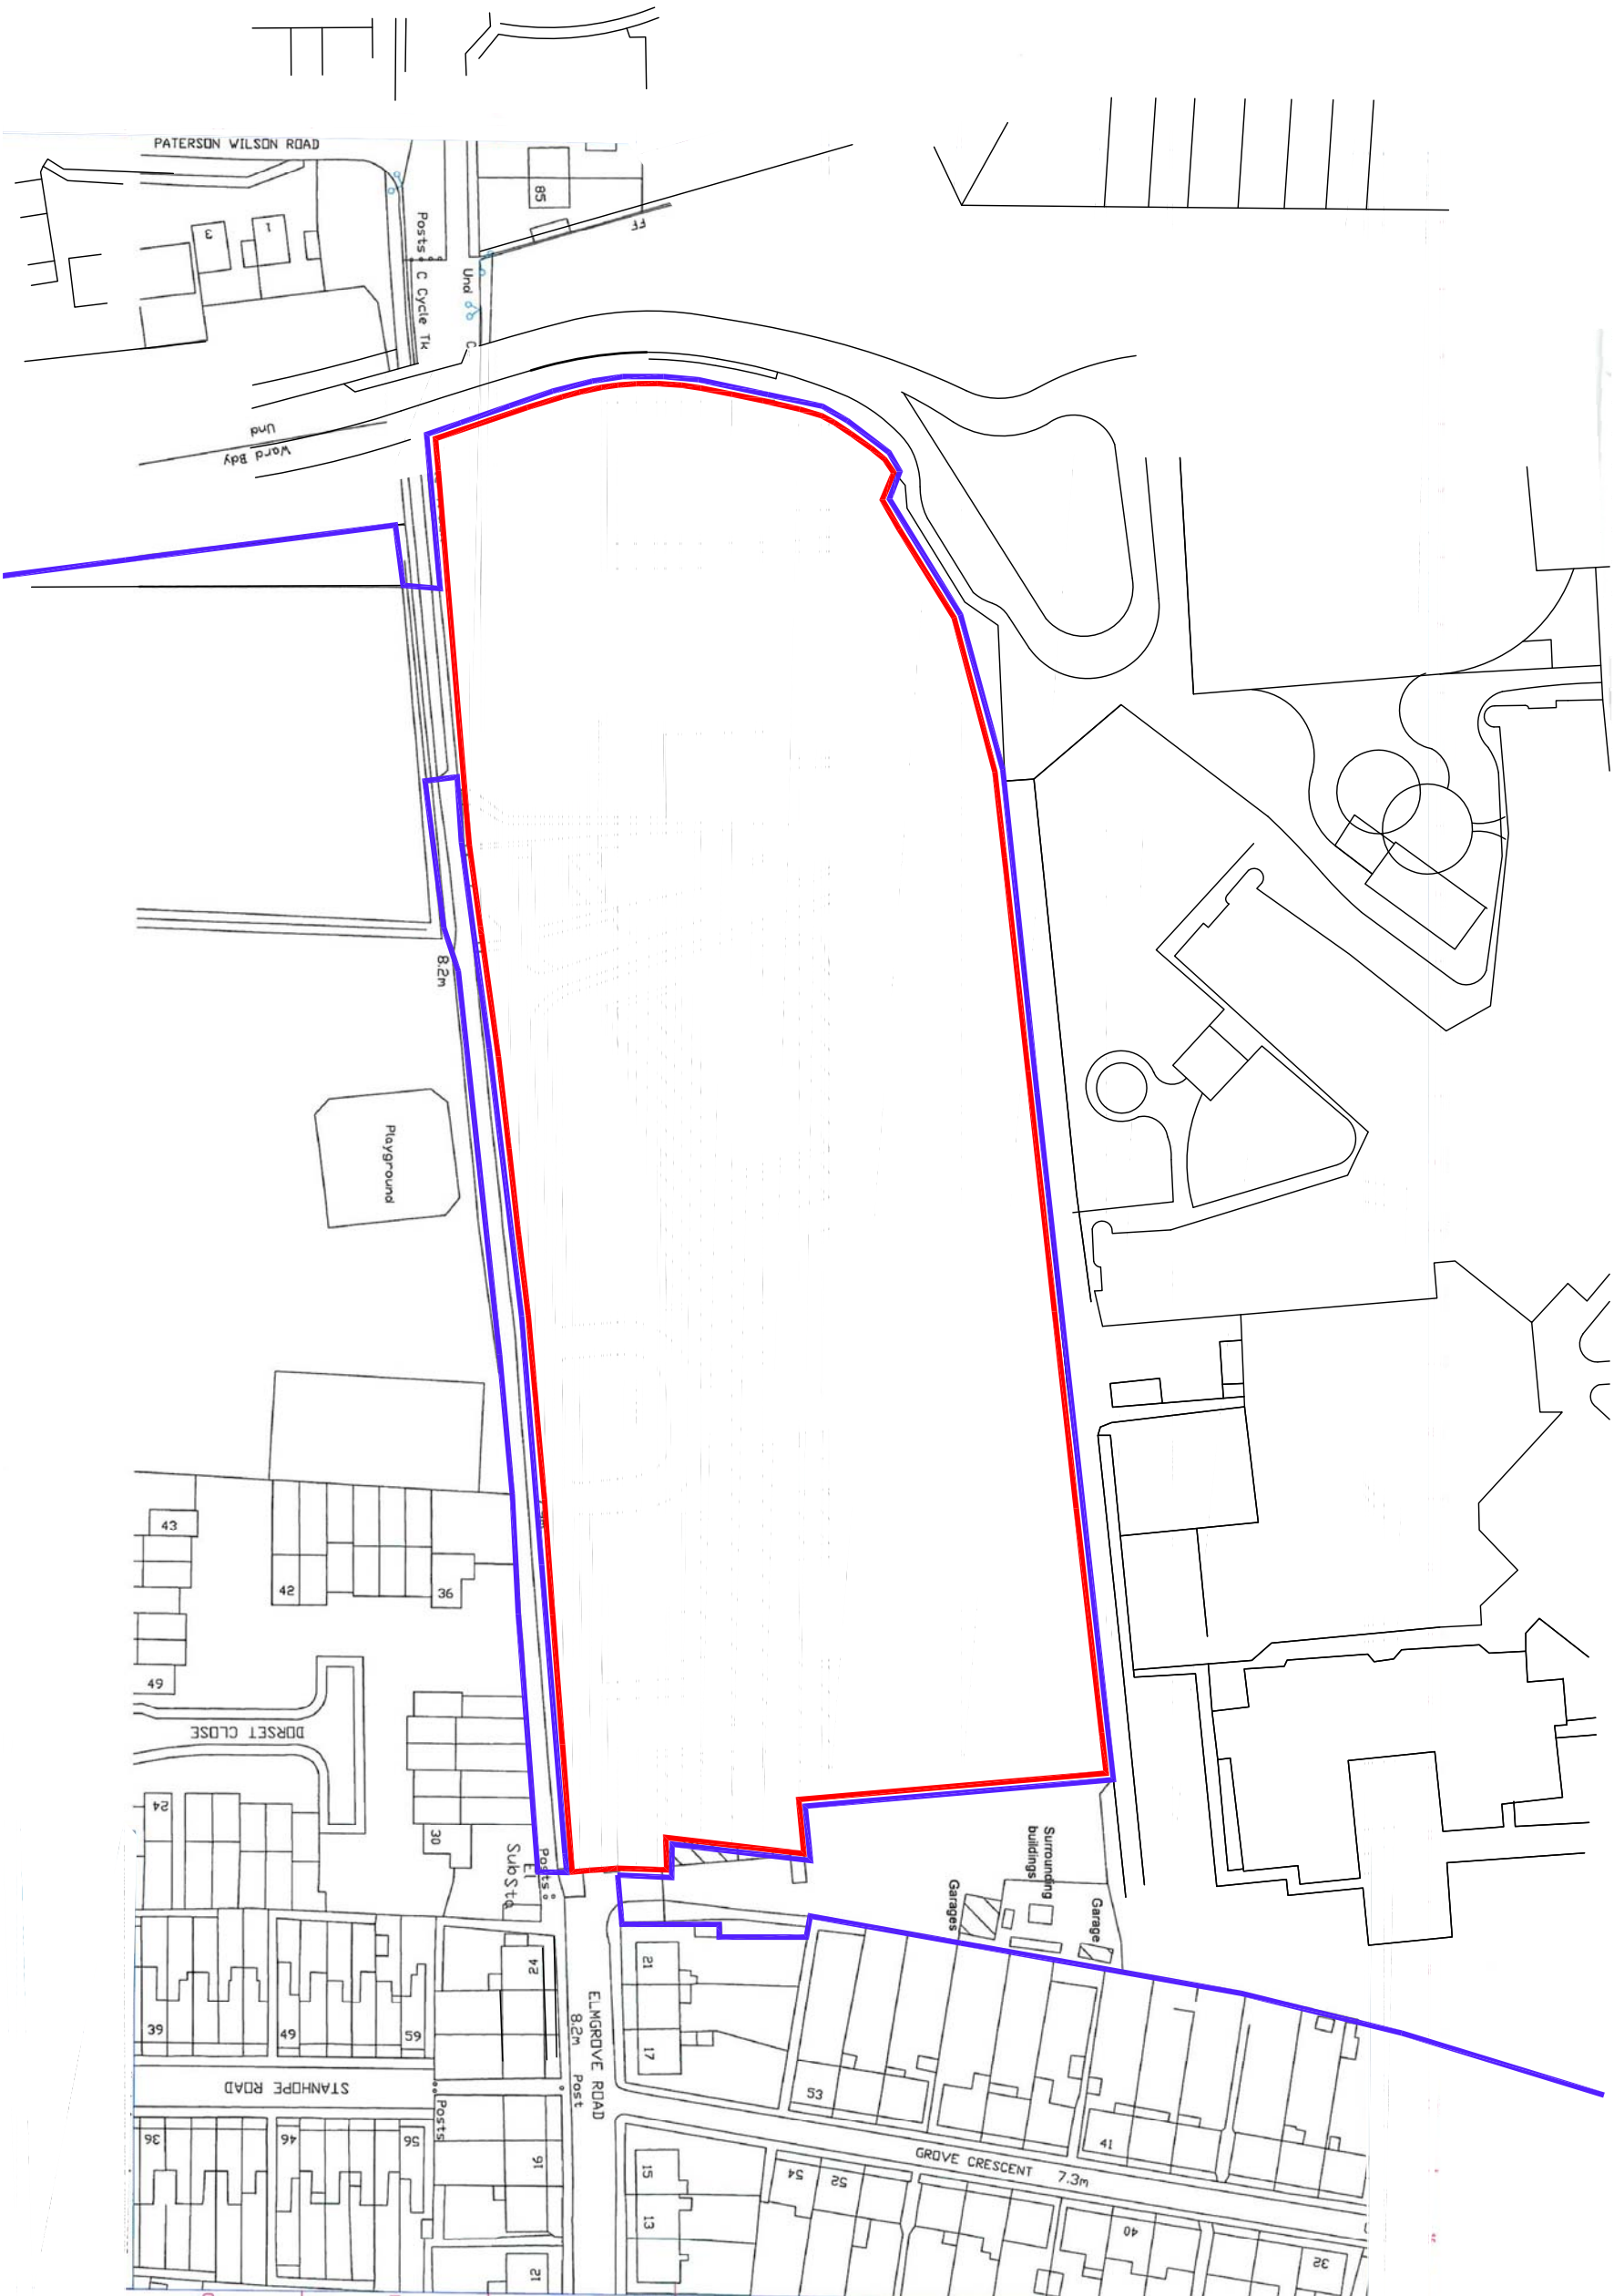

Location Plan

West Sussex County Council Licence 100018485 2003.



WILLIAMS LESTER

CHARTERED ARCHITECTS

2 Pullman Way, Ringwood, BH24 1EX

01425 465234 mail@williamslester.com

www.williamslester.com

Client



Project

Land South of Littlehampton Academy

Title

Location & Block Plan

Scale 1:1250 @ A3 Date 14/02/2014

Drawn JI Checked MS

Drawing No. Revision

4777/PL001 A