



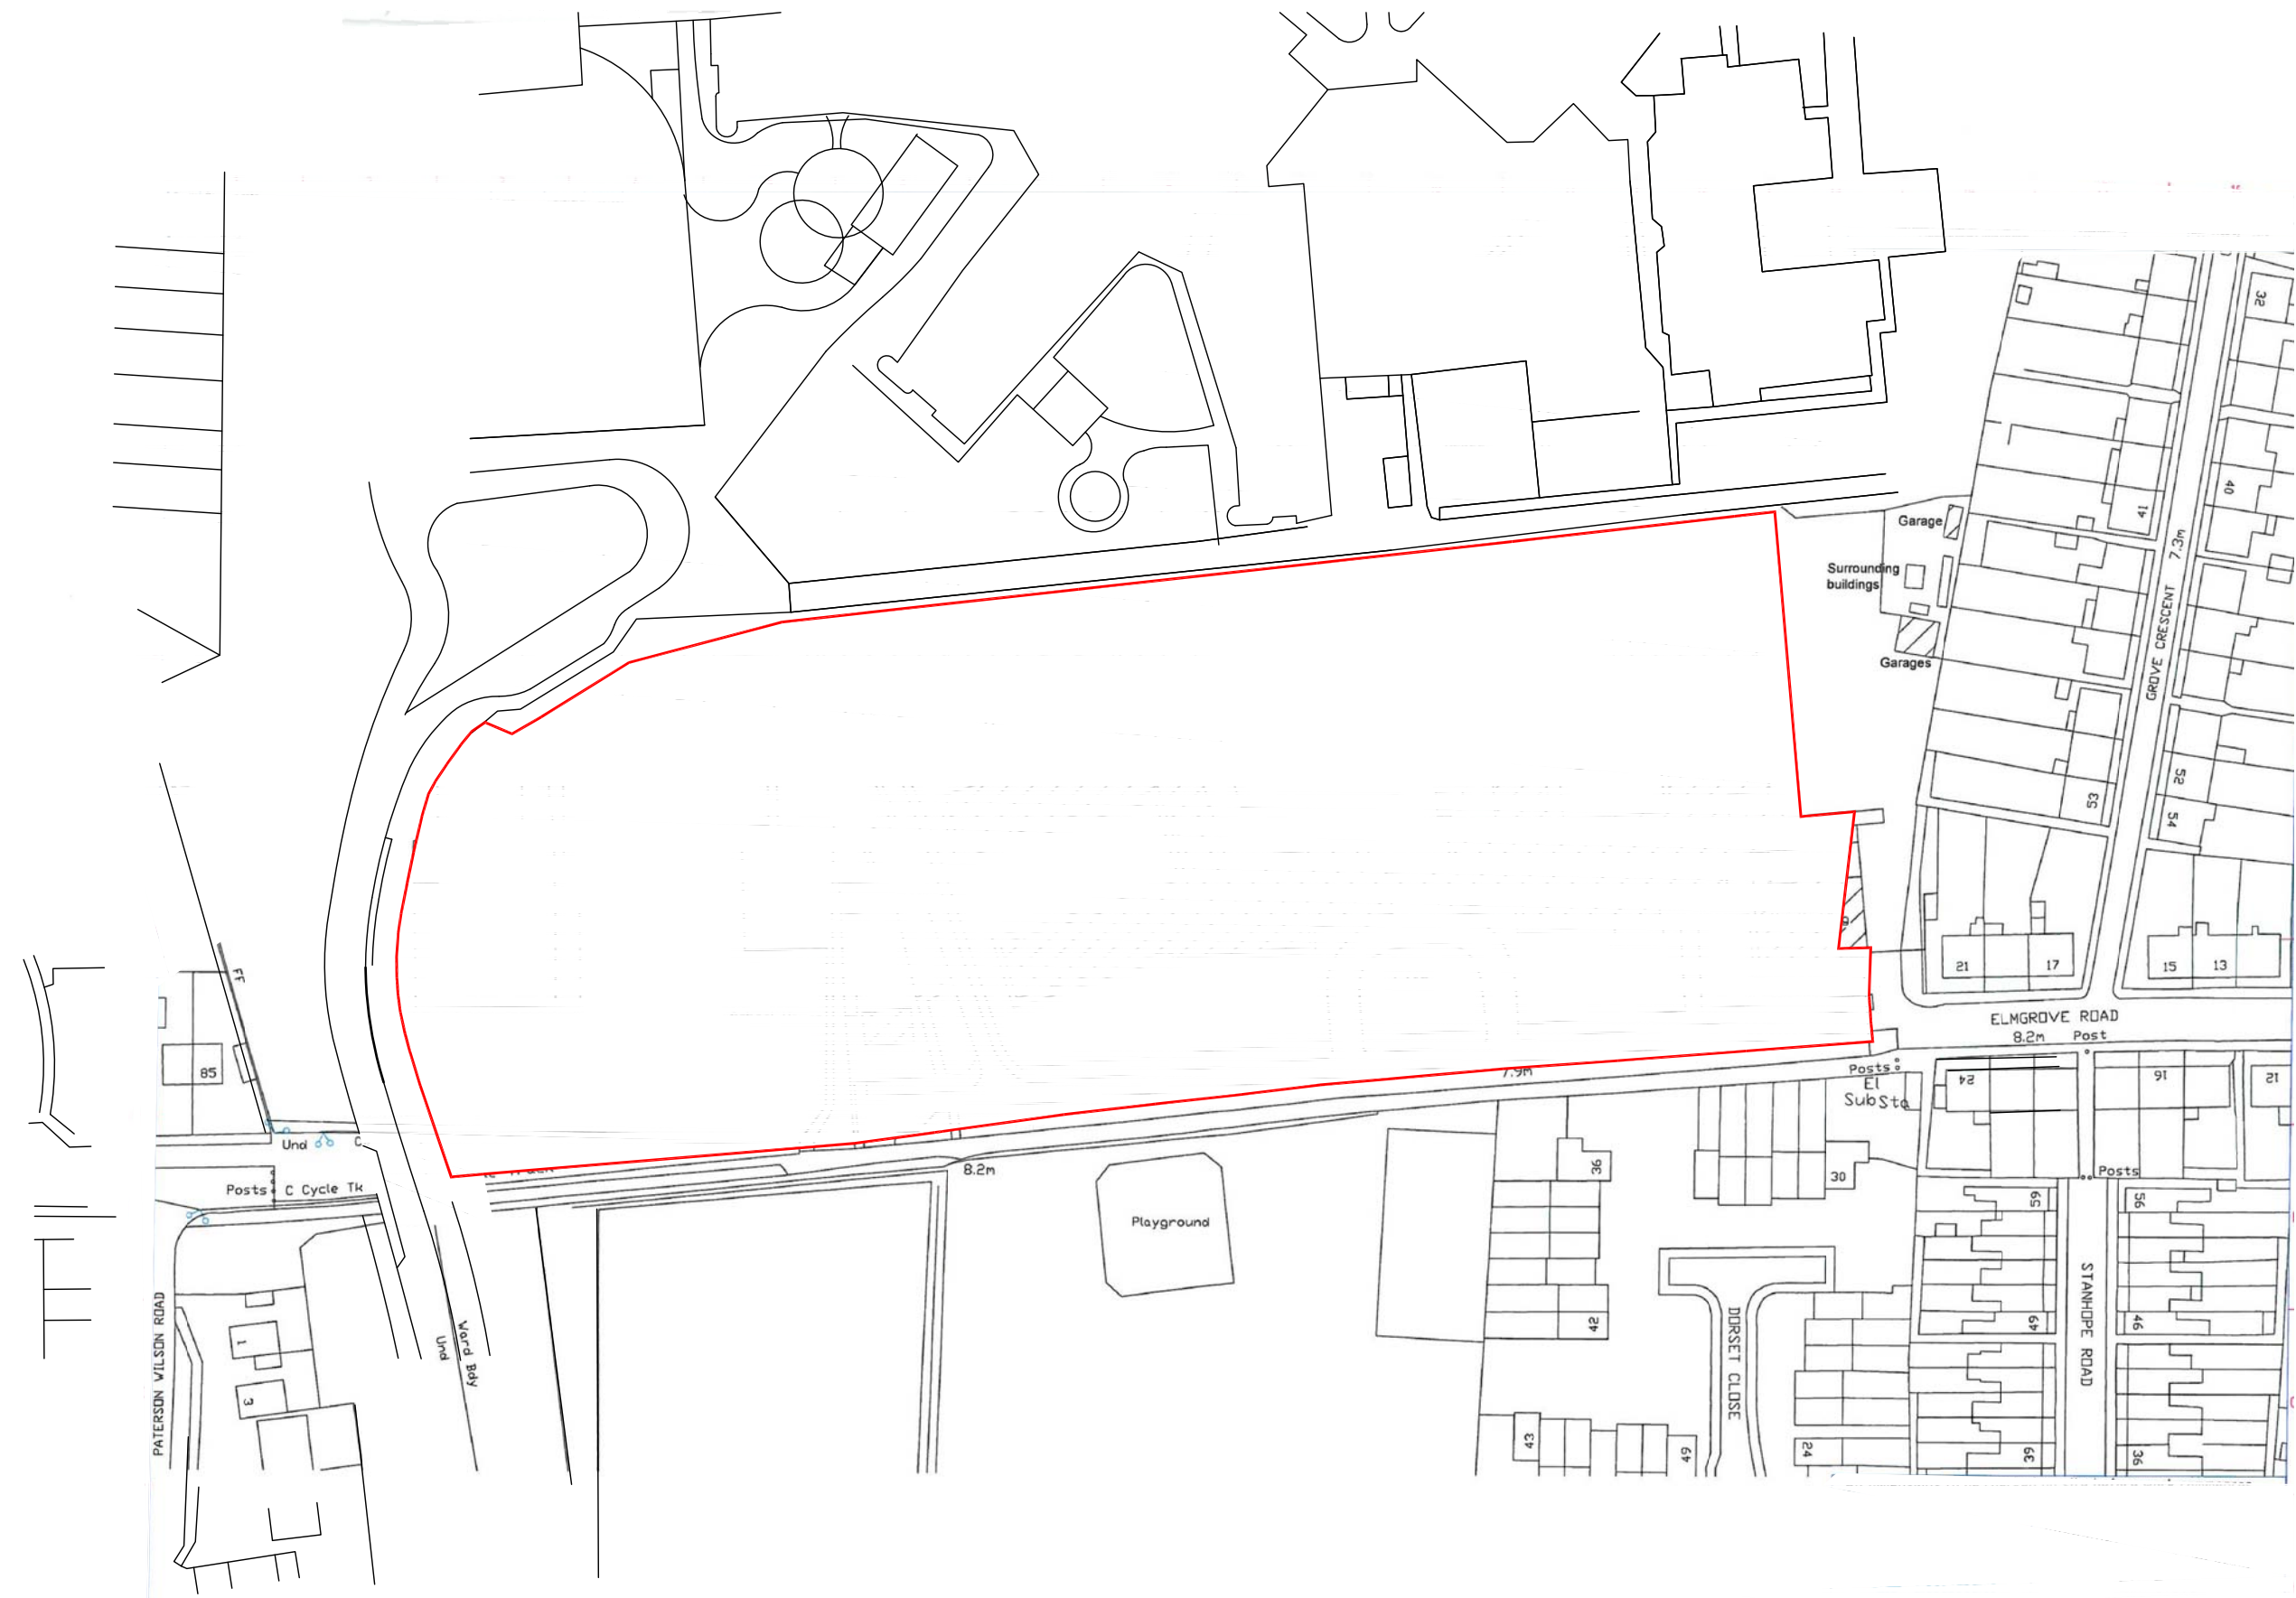

Location Plan

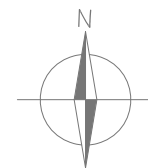

West Sussex County Council Licence 100018485 2003.



This drawing is copyright and the property of Williams Lester Architects. It may not be copied, reproduced or altered in any way without their written authority.

Do not scale from this drawing, work to figured dimensions. All dimensions to be checked on site and any discrepancies reported to the Architect immediately.

REVISION NOTES		
REV.	DESCRIPTION	DATE

WILLIAMS LESTER
CHARTERED ARCHITECTS
2 Pullman Way, Ringwood, BH24 1EX
01425 485234 mail@williamslester.com
www.williamslester.com

Client

Project

Land South of
Littlehampton Academy

Title

Location & Block Plan

Scale 1:1250 @ A3 Date 14/02/2014

Drawn JI Checked MS

Drawing No. 4777/PL/001 Revision *