

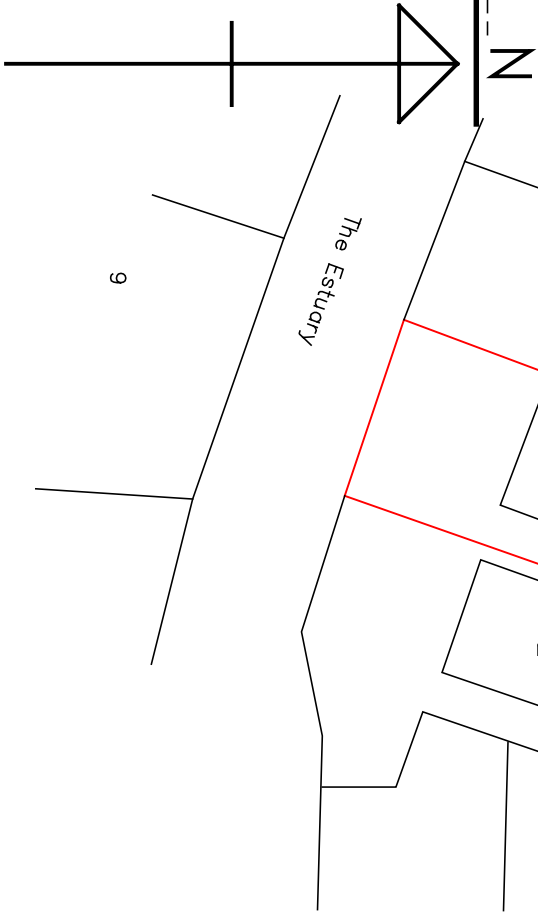
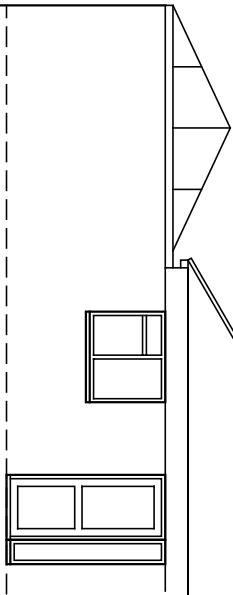


Proposed finishes:  
Roof: flat  
Walls: face brick to match existing  
Fenestration: white uPVC to match existing style  
Fascias, soffits, gutters etc. all to match existing

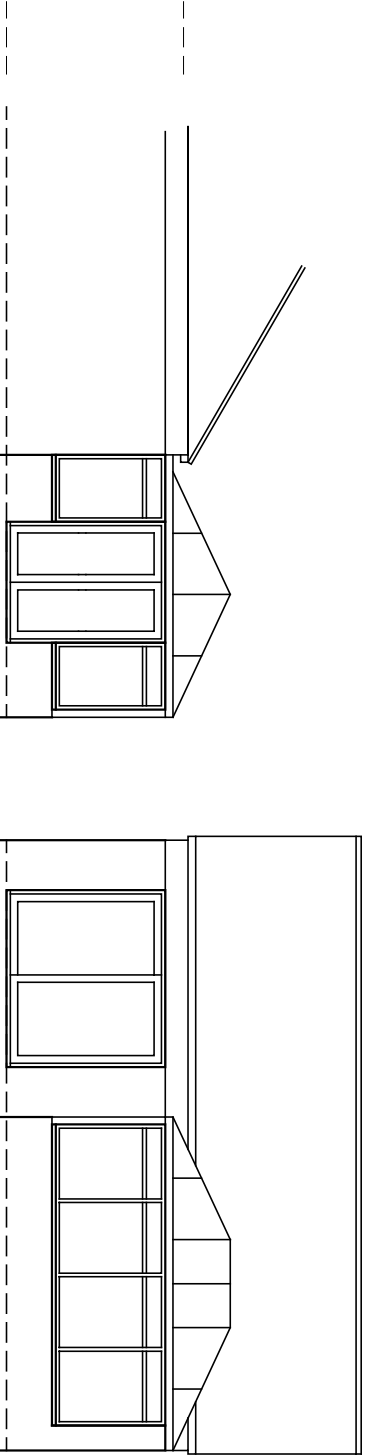

Amendments: –

**BRYCESON SHAW ASSOCIATES**  
Surveyors and Designers  
2 Wellesley Court, Fitzalan Road, Littlehampton,  
West Sussex BN17 5JW  
Tel. 01903 734381 Mobile: 07889 651301  
E-mail: brycesonshaw@btinternet.com

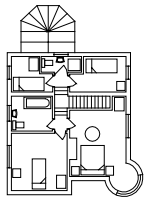

Project:  
**Proposed extension; 4 The Estuary, Littlehampton  
BN17 6NF**

Drawing:  
**Plans and elevations as existing and proposed**

For:  
**Mr. & Mrs. C. Moss**

Drawn: PKS Date: **February 2022**

Scales: 1:100 1:200 1:500 No: **2922/01/01**

To scale when printed on A3

