

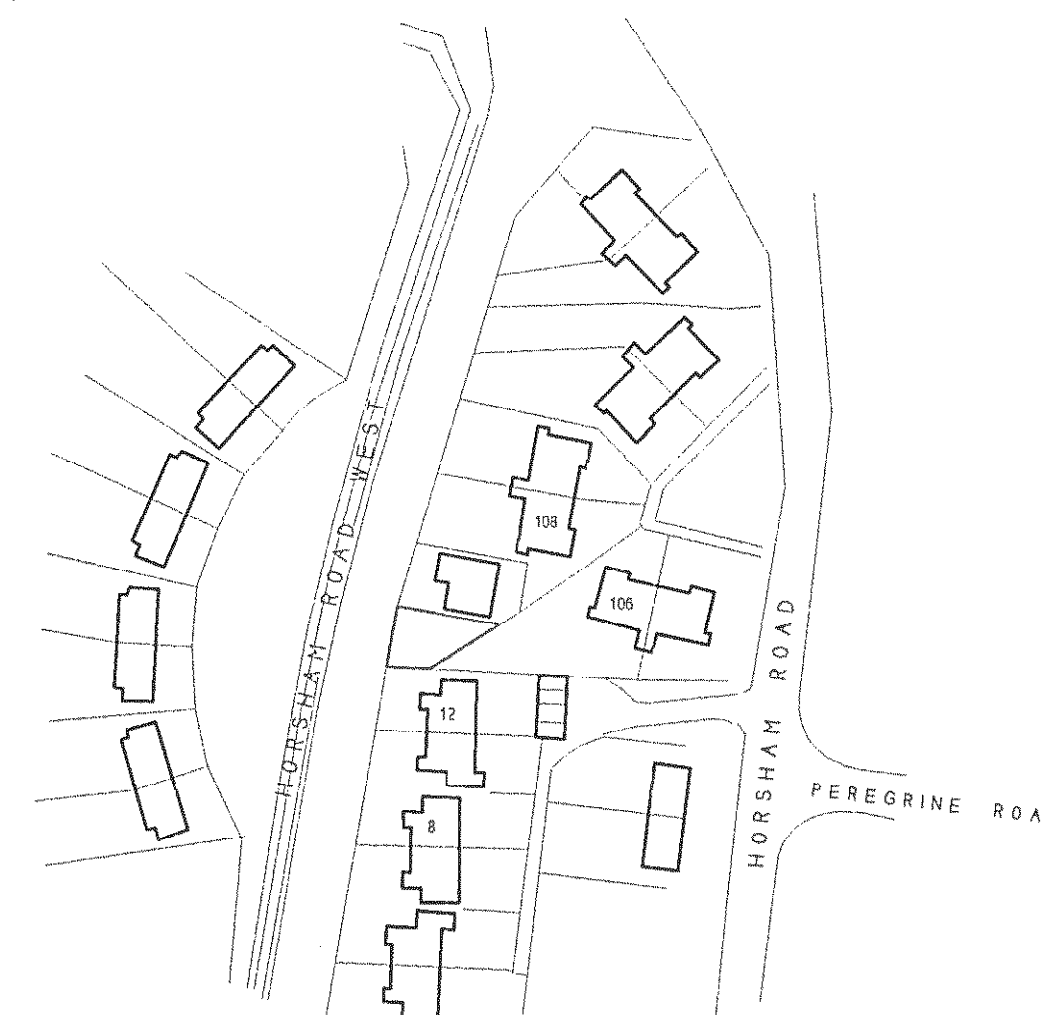
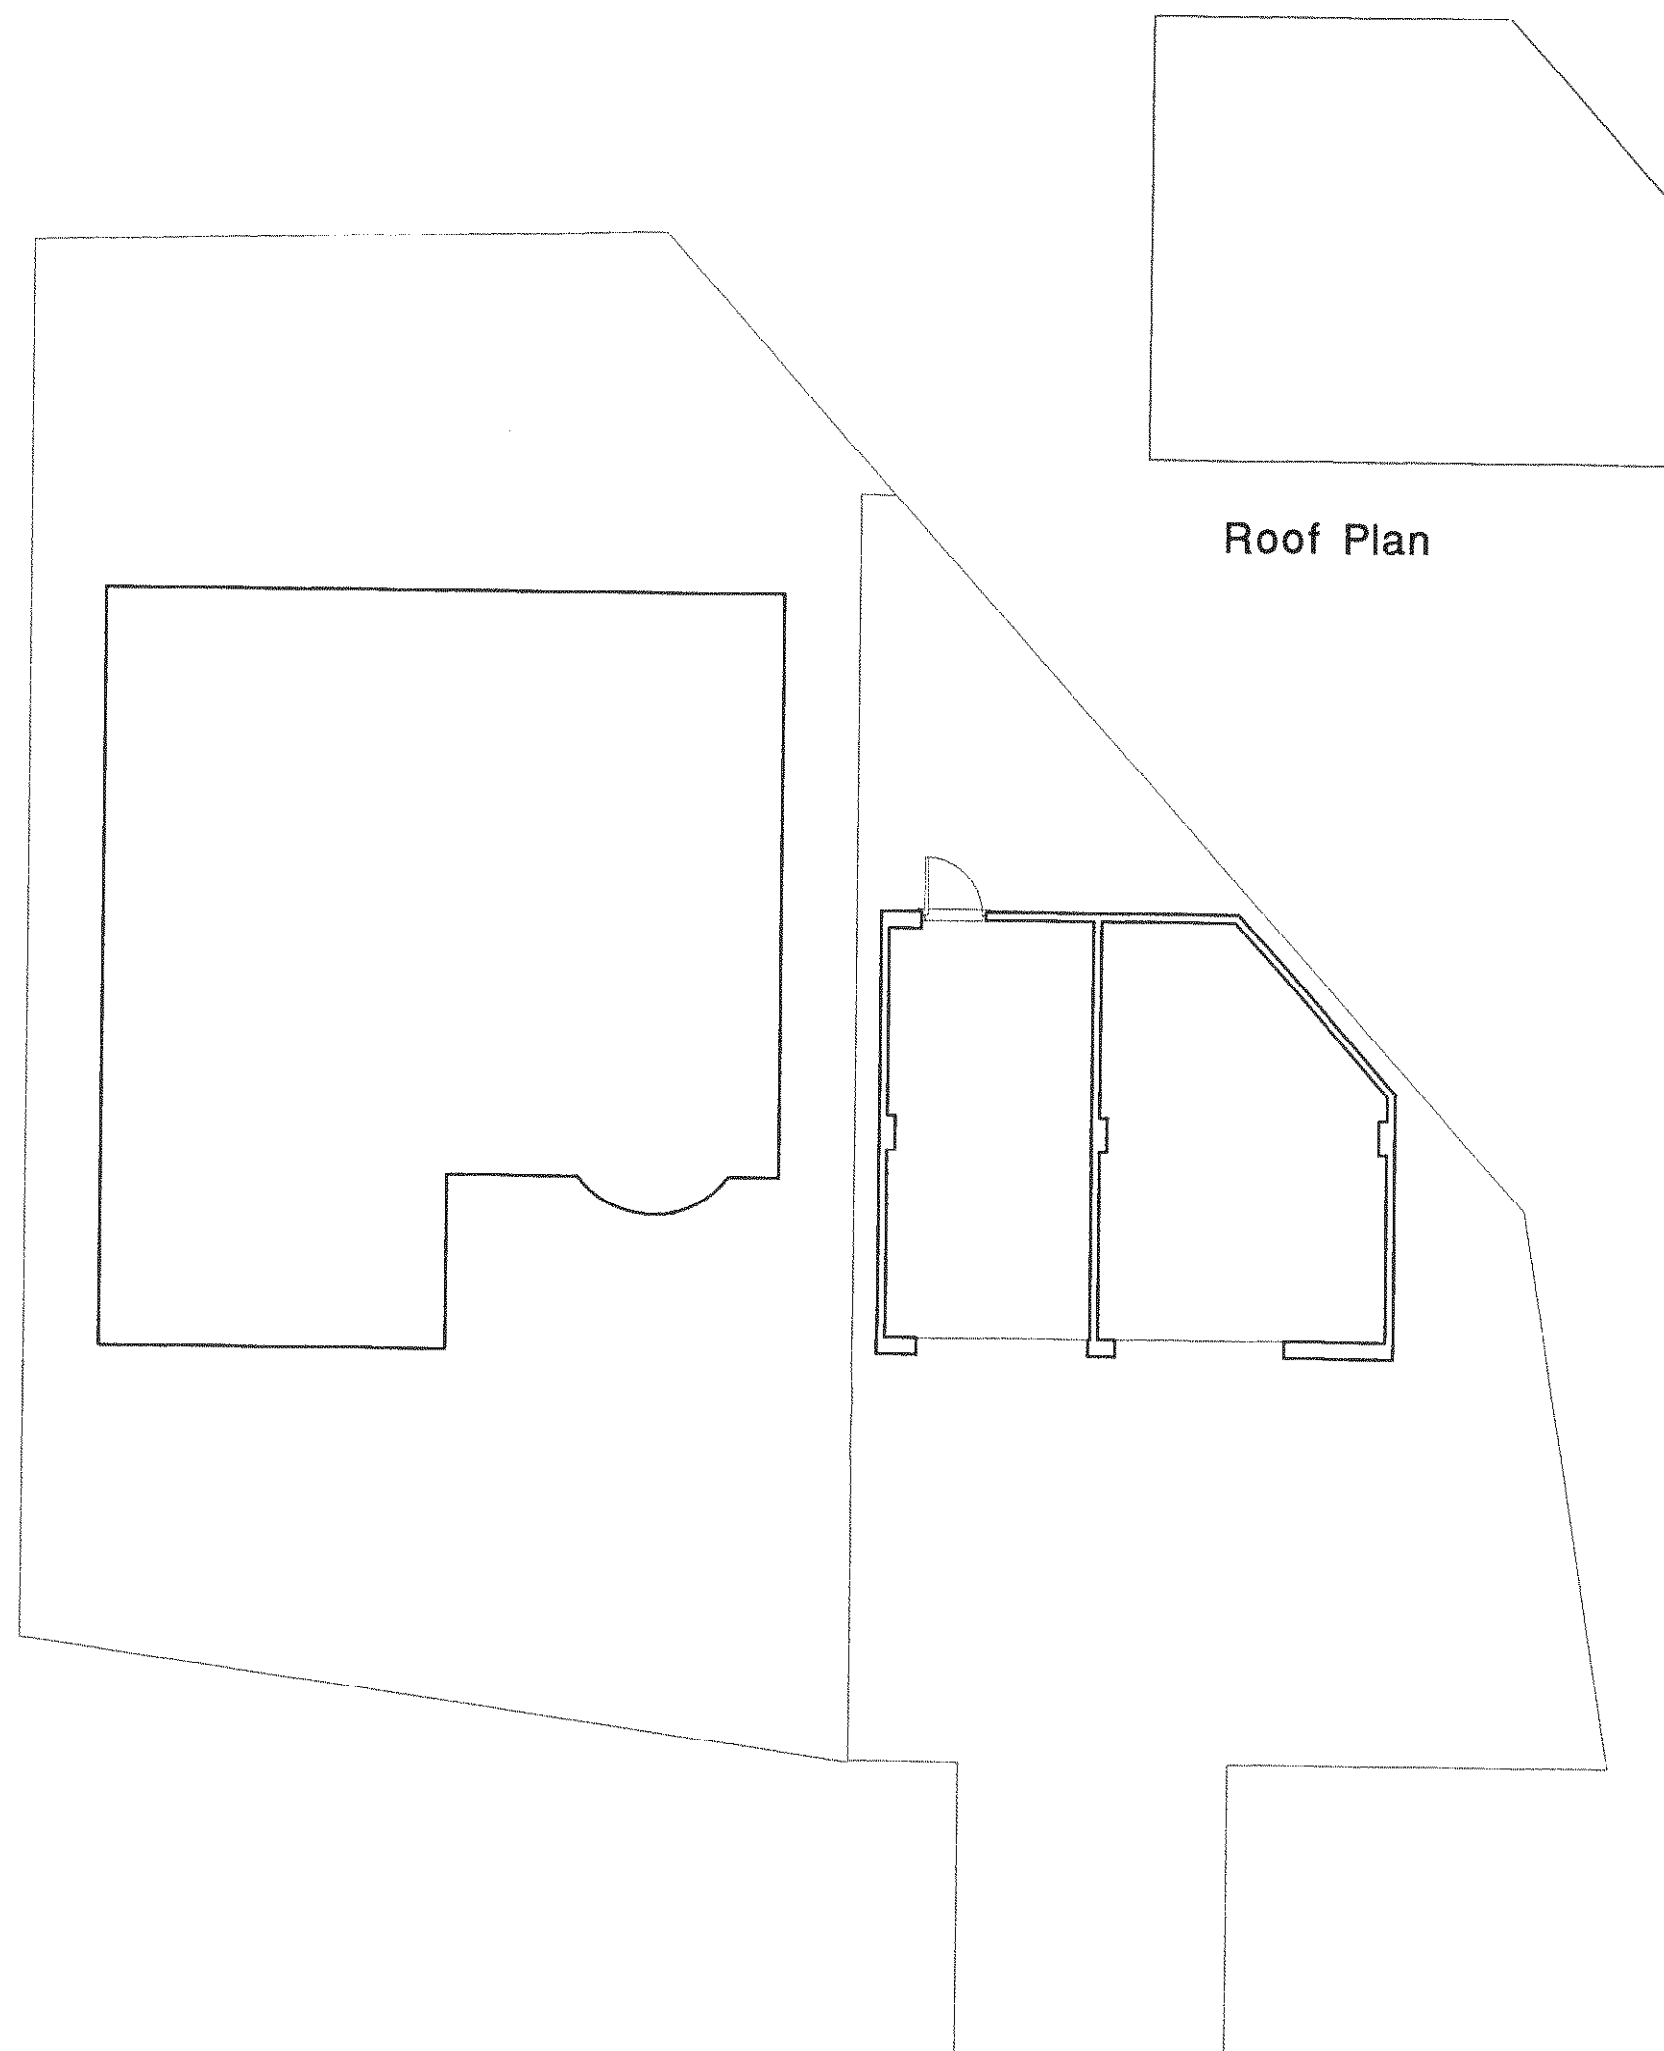



Section looking South

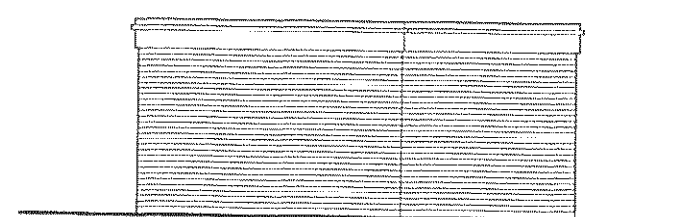


South Elevation

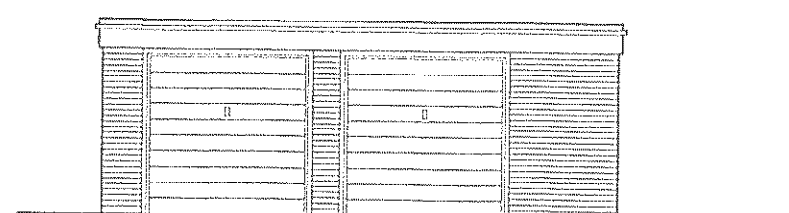

West Elevation
(to street)

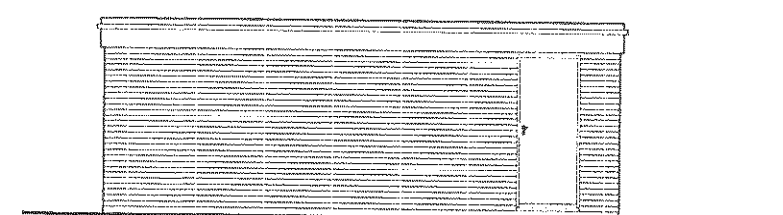

East Elevation
(rear)

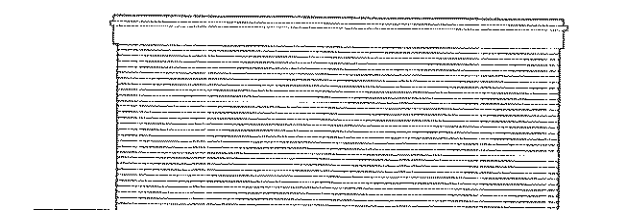

North Elevation

1/100 scale

ARUN DISTRICT COUNCIL				
No.	LW	S210		
Received				

Copyright © 2009
R.Brown
4 Norfolk Place
Littlehampton
Sussex BN17 5PD
tel: 01-903-713747

Horsham Road West - Proposed Garages for L.C.Nicholas