


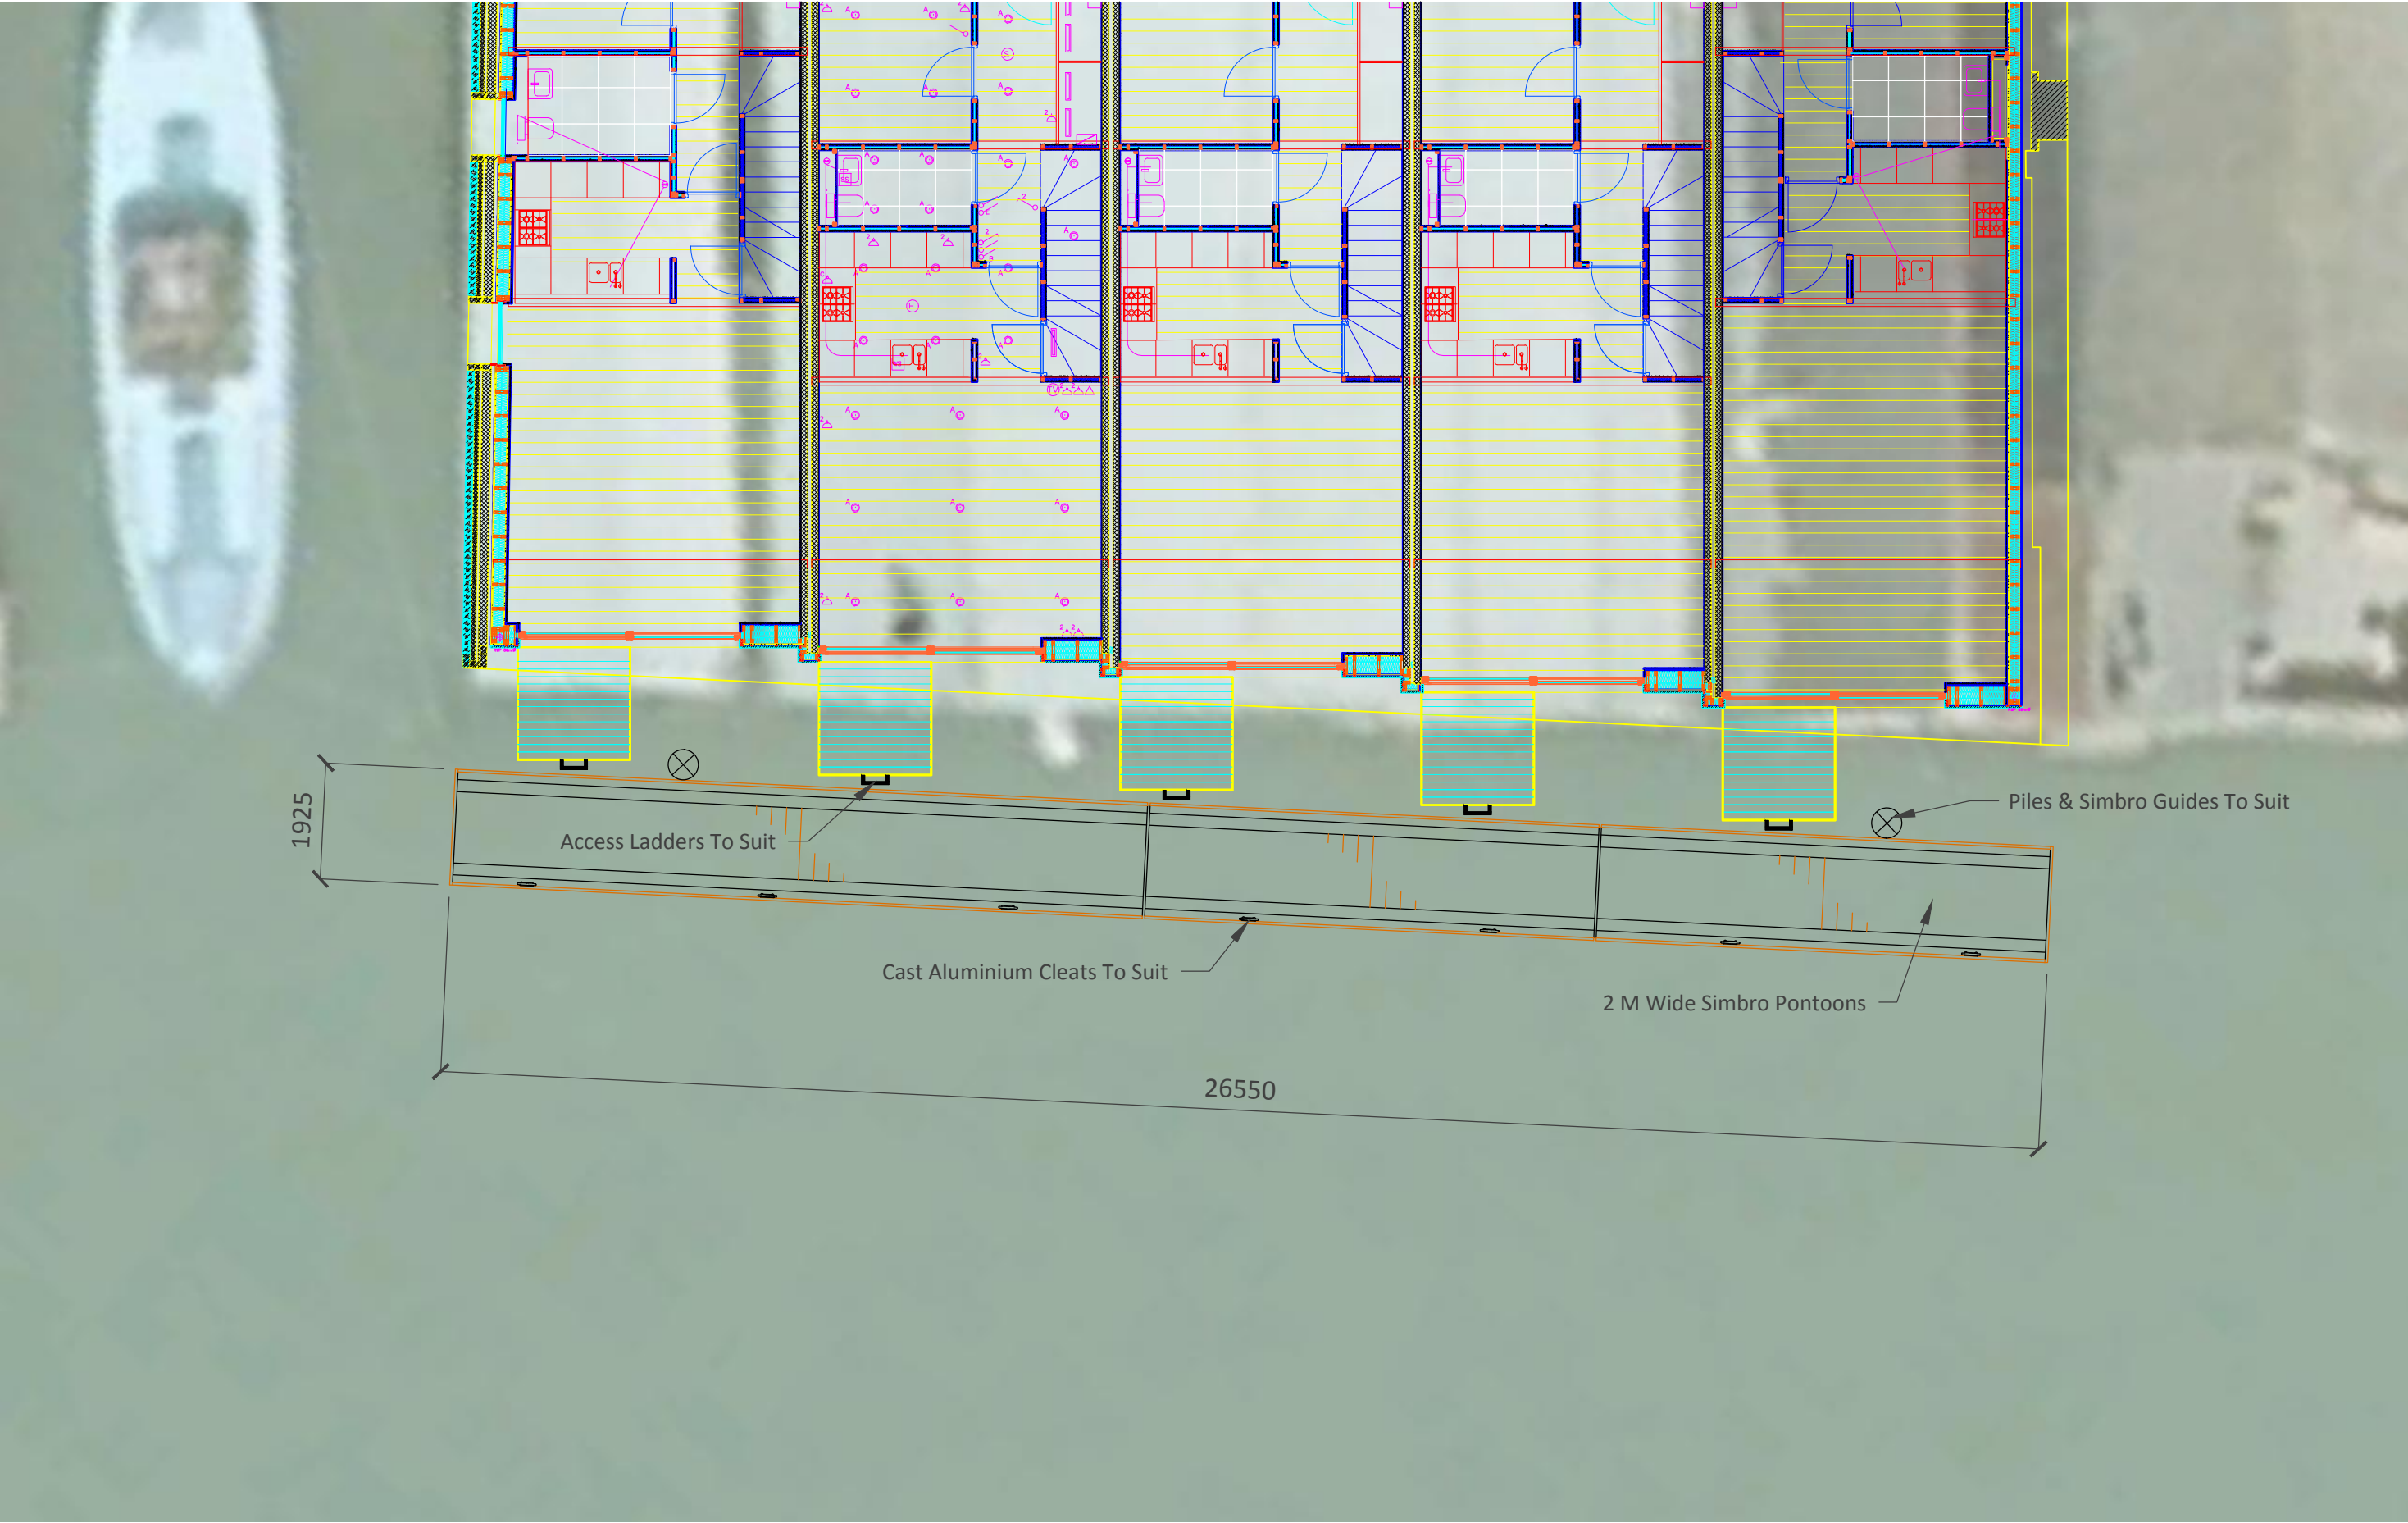

CLIENT Roger Barker	DRAWING. Proposed Layout	DRAWN BY MS	SCALE 1:100 @ A3	DATE 10/02/12	 Solent Marine Ltd.		REV	BY	DATE	DESCRIPTION		
	DRAWING NO./REV SOL-2791-SC01-001	APPROVED BY x.x.	TYPE Schematic				001	OP.	01/03/12	Pontoons Moved Away From Shore & Changed To Piles		
Hanger 2A, Universal Marina, Crableck Lane, Southampton, SO31 4NN					Tel: 01489 577 177		Fax: 01489 557 574		Website: www.solentmarine.com		Copyright © Solent Marine Ltd.	