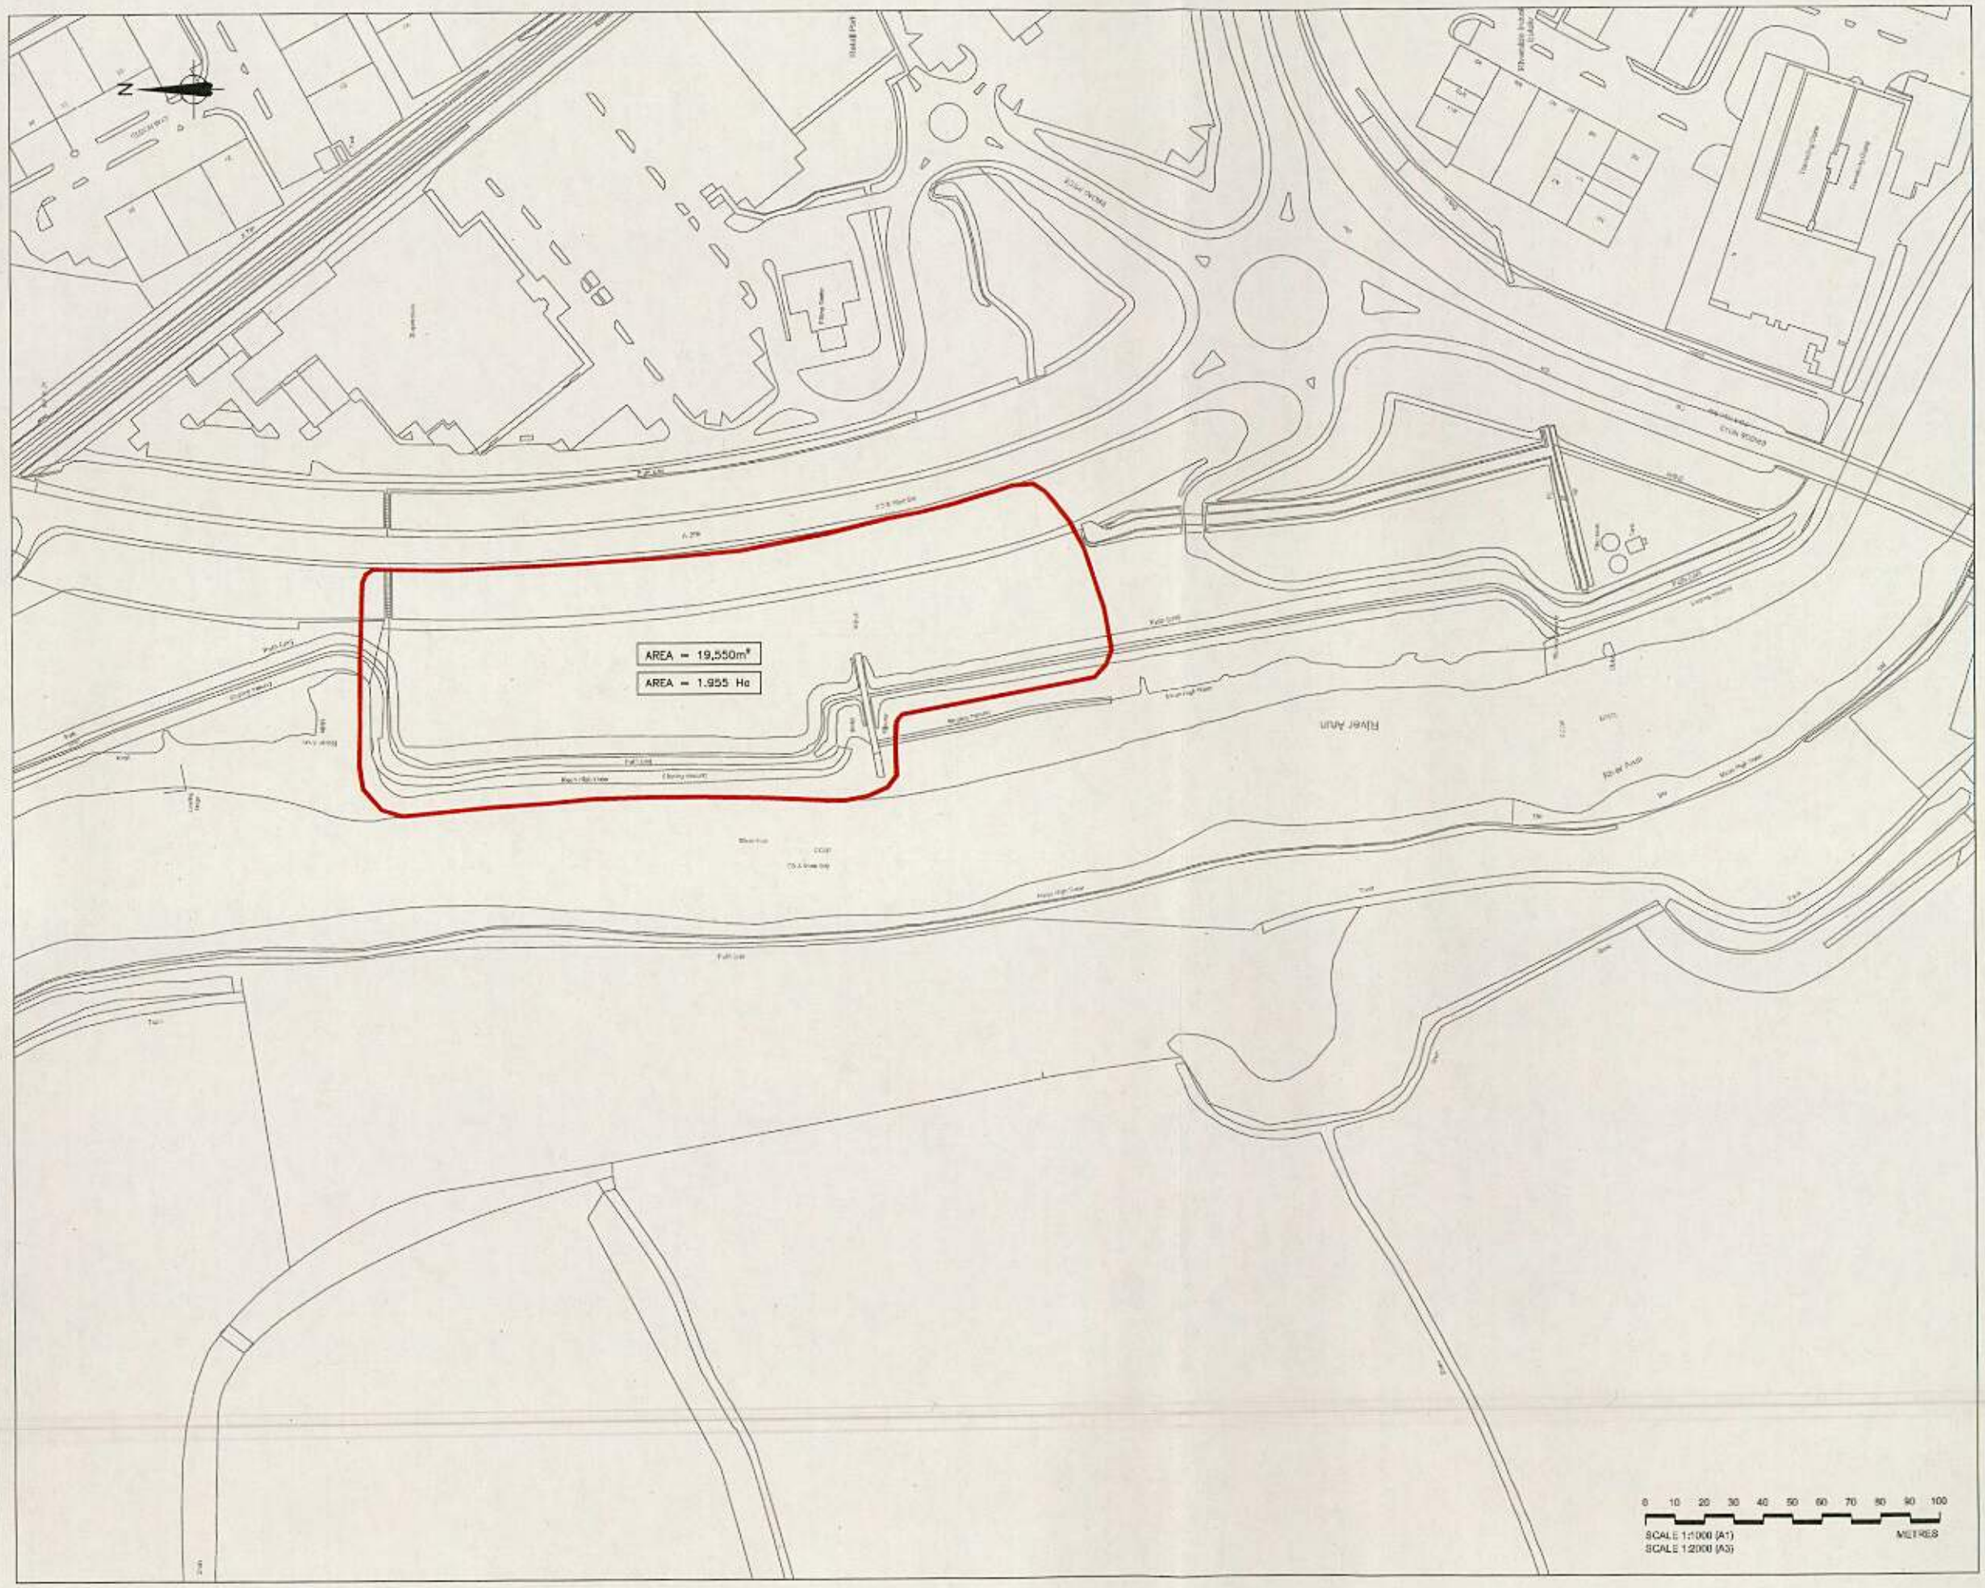


NOTES:

1. Do not scale from this drawing.
2. All dimensions are in metres unless noted otherwise.
3. All levels are in metres above Ordnance Datum Newlyn.

This map is reproduced from Ordnance Survey material with the permission of Ordnance Survey on behalf of the Controller of Her Majesty's Stationery Office © Crown copyright. Unauthorised reproduction infringes Crown copyright and may lead to prosecution or civil proceedings. Environment Agency, 100026380, [2013]

KEY

Revision	By	Checked	Approved	Date	Description
P1	MCC	RSH		15.8.13	First issue

Client

ENVIRONMENT AGENCY

Halcrow Group Limited
Barclays Park, Swindon, Wiltshire, SN4 0QD
Tel: +44 (0) 1793 816473 Fax: +44 (0) 1793 812390
www.halcrow.com
A CH2M HILL COMPANY
Halcrow

Project

LITTLEHAMPTON ARUN
EAST BANK TIDAL WALLS

Drawing

LITTLEHAMPTON REACH 6B
RED LINE PLAN

Drawn by	MCC	Date:	04.02.13
Checked by	C.E.R.	Date:	04.02.13
Authorised by		Date:	
Drawing No.	463457/PLAN/003	Revision	P1
Drawing Scale:	1:1000		
CAD Filename:	463457-PLAN-003.dwg	Plot Scale:	1:1

Drawing name: \\swin-fs-05\Maritime\PROJECTS\Coastal\Littlehampton 00\CAD\463457-PLAN-003.dwg
USER: Crowther,MC

ARUN DISTRICT COUNCIL LU/52/14/NMA