
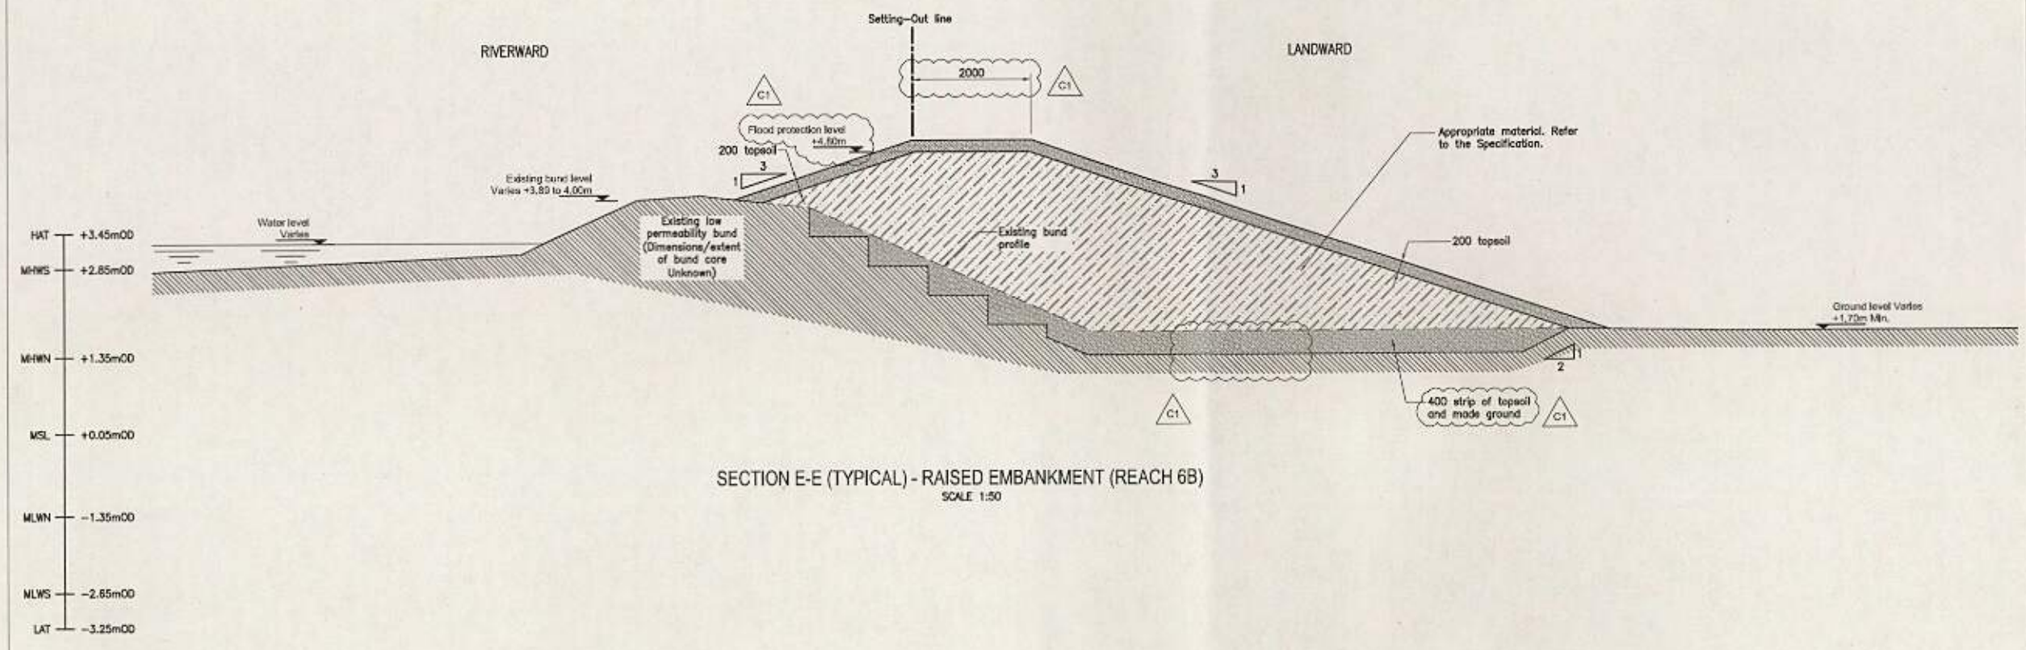


SECTION E-E (TYPICAL) - RAISED EMBANKMENT (REACH 6B)
SCALE 1:50

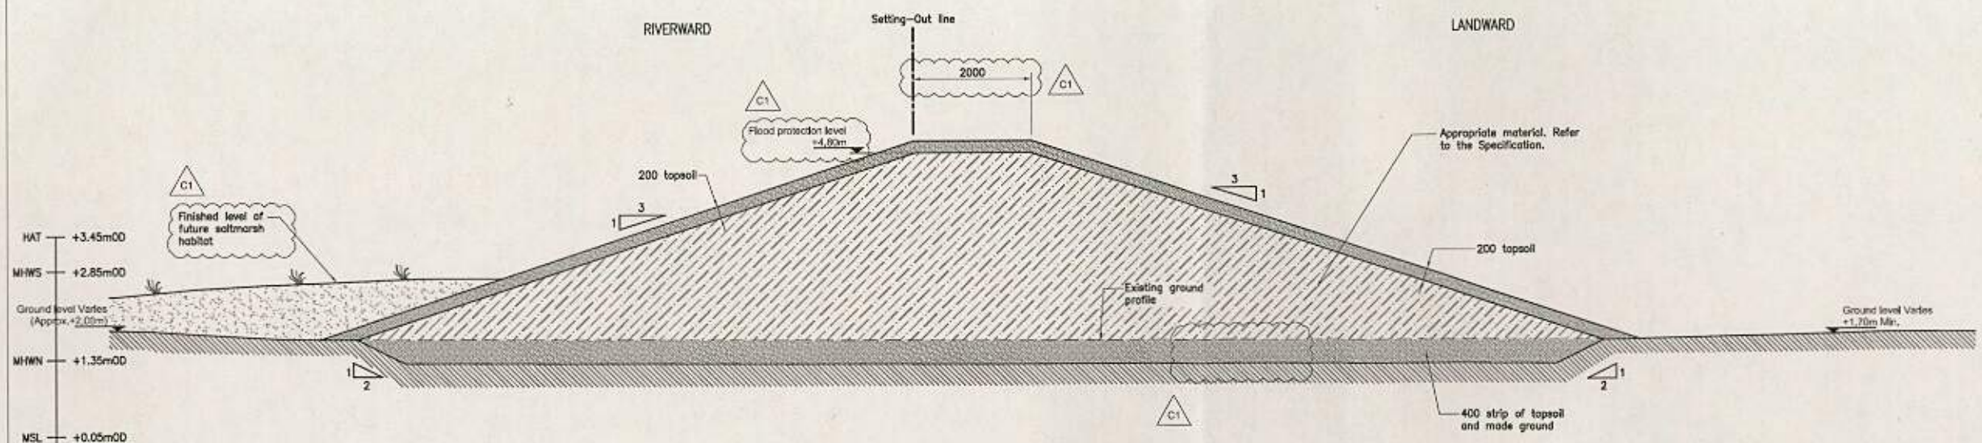

CROSS SECTION F-F (TYPICAL) - NEW EMBANKMENT (REACH 6B)
SCALE 1:50

FOR CONSTRUCTION

0 1000 2000 3000 4000 5000
MILLIMETRES
SCALE 1:50 (A1)
SCALE 1:100 (A3)

NOTES:

1. Do not scale from this drawing.
2. All dimensions are in millimetres unless noted otherwise.
3. All levels are in metres above Ordnance Datum Newlyn.
4. Earthworks to be set out from 3D CAD output. Contractor to raise any inconsistencies with the 2D CAD drawings.

KEY

+3.70m — Level above Ordnance Datum Newlyn

NOTE: DETAILS OF EXISTING STRUCTURES TAKEN FROM ARCHIVED DRAWINGS INDICATIVE ONLY (T.B.C. BY THE CONTRACTOR ON SITE)

SAFETY, HEALTH AND ENVIRONMENTAL INFORMATION

In addition to the hazards / risks normally associated with the types of work detailed on this drawing, note the following:

Safety:
- High tidal flow in River
- Vegetation clearance

Environment:
- Saltmarsh adjacent to works
- Archaeological monitoring required
- Reptiles in grassy areas

Maintenance and operation:

Decommissioning/demolition:

It is assumed that all works will be carried out by a competent contractor working, where appropriate, to an approved method statement.

Rev	By	Chkd	Appd	Date	Description
C1	DJH	OER	MCG	16.01.14	CONSTRUCTION ISSUE

Client: ENVIRONMENT AGENCY

Burderop Park, Swindon, Wiltshire SN4 0QD
TEL: +44 (0) 1793 812470
FAX: +44 (0) 1793 812089
www.ch2mhill.com

CH2MHILL.

Project: LITTLEHAMPTON ARUN EAST BANK TIDAL WALLS

Drawing: REACH 6 GENERAL ARRANGEMENT SECTIONS SHEET 2

Drawn by	MCC	Date:	08.04.13
Checked by	TMH	Date:	27.08.13
Authorised by	MCG	Date:	27.08.13

Drawing No. 463457/CIVIL/603 | Revision C1

Drawing Scale: 1:50 at A1

CAD Filename: 463457-CIVIL-603.dwg Plot Scale: 1:1

Drawing name: S:\CAD\463457-CIVIL-603.dwg
USER: hawkinsd

ARUN DISTRICT COUNCIL LD/52/14/NMA