
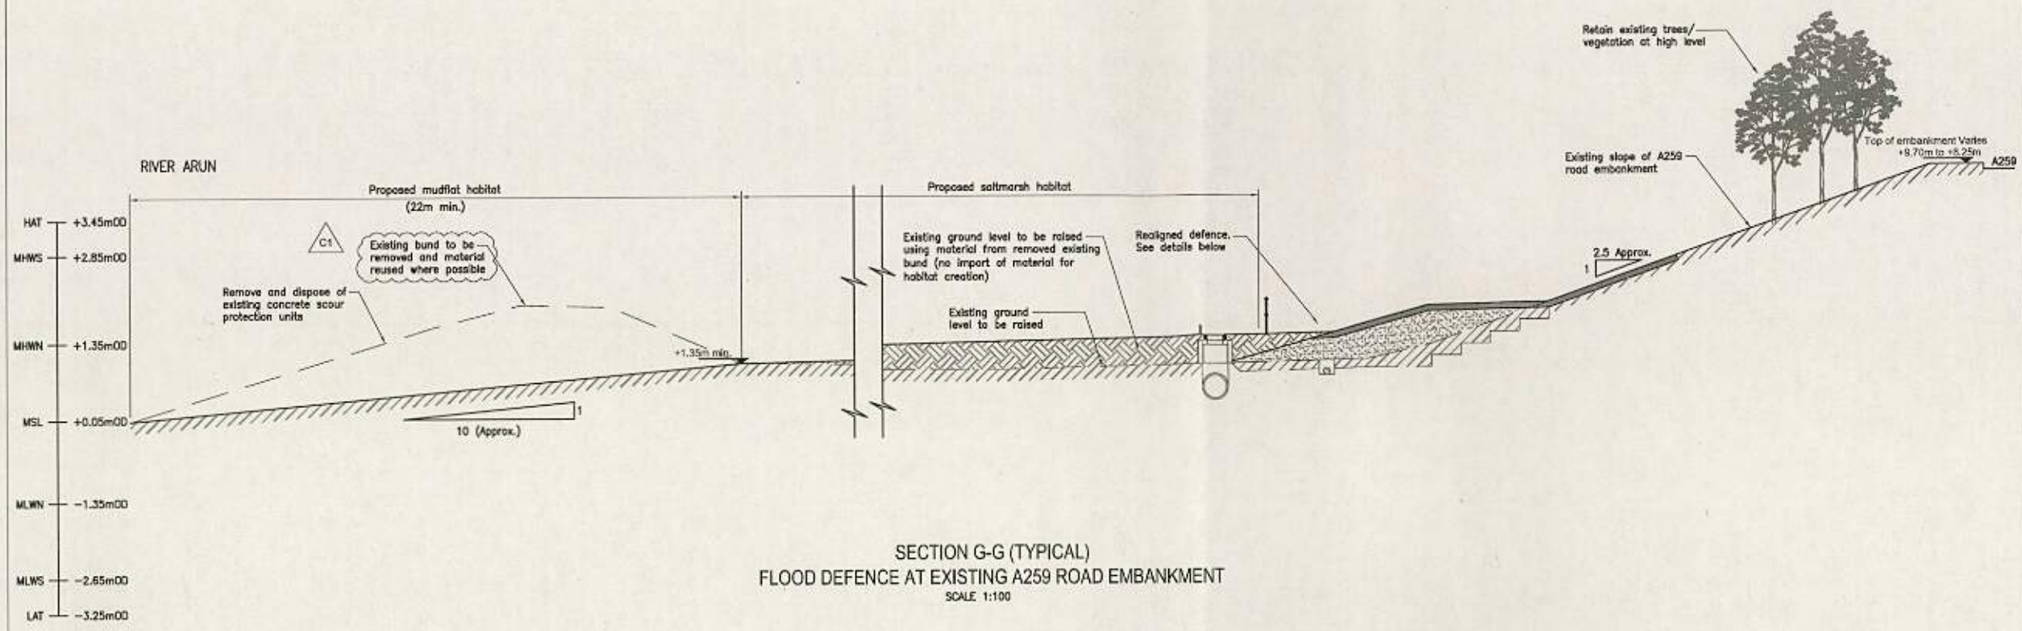


SECTION G-G (TYPICAL)
FLOOD DEFENCE AT EXISTING A259 ROAD EMBANKMENT
SCALE 1:100

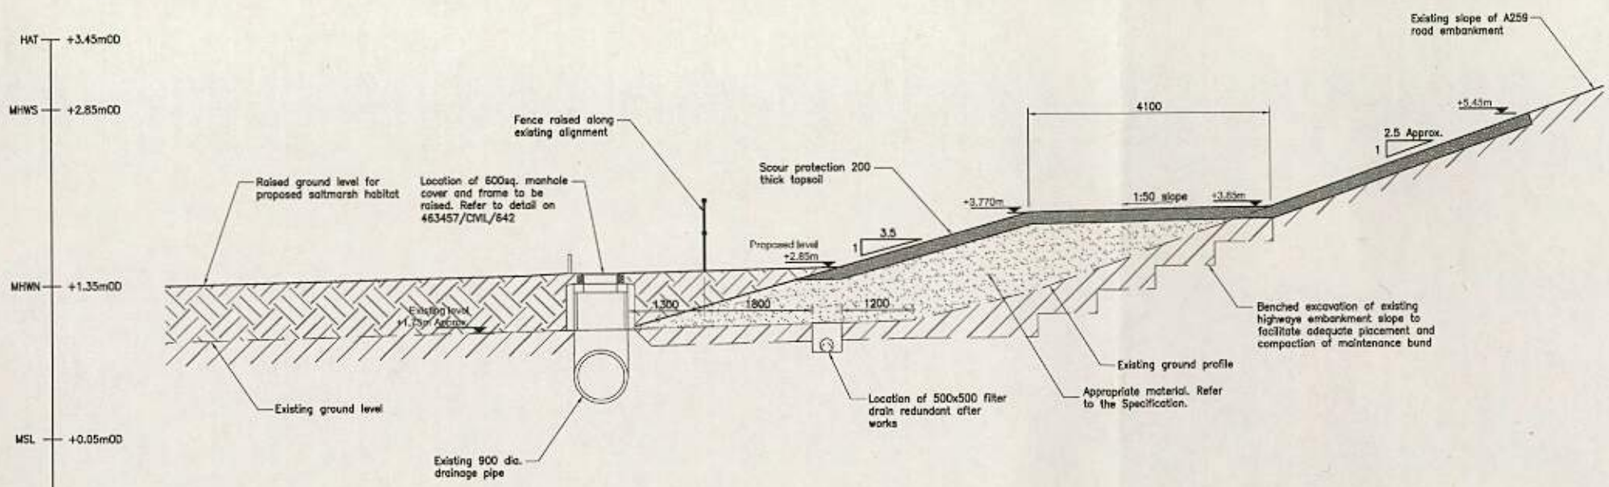

REALIGNED DEFENCE DETAILS
SCALE 1:50

NOTES:

1. Do not scale from this drawing.
2. All dimensions are in millimetres unless noted otherwise.
3. All levels are in metres above Ordnance Datum Newlyn.
4. Low level trees on road embankment to be removed by an Arboriculturist.
5. Earthworks to be set out from 3D CAD output. Contractor to raise any inconsistencies with the 2D CAD drawings.

KEY

+3.70m — Level above Ordnance Datum Newlyn

NOTE: DETAILS OF EXISTING STRUCTURES TAKEN FROM ARCHIVED DRAWINGS INDICATIVE ONLY (T.B.C. BY THE CONTRACTOR ON SITE)

SAFETY, HEALTH AND ENVIRONMENTAL INFORMATION

In addition to the hazards / risks normally associated with the types of work detailed on this drawing, note the following:

Safety:
- High tidal flow in River
- Vegetation clearance

Environment:
- Saltmarsh adjacent to works
- Archaeological monitoring required
- Reptiles in grassy areas

Maintenance and operation:

Decommissioning/demolition:

It is assumed that all works will be carried out by a competent contractor working, where appropriate, to an approved method statement.

FOR CONSTRUCTION

0 1000 2000 3000 4000 5000
SCALE 1:50 (A1)
SCALE 1:100 (A3)
MILLIMETRES

0 5 10
SCALE 1:100 (A1)
SCALE 1:200 (A3)
METRES

C1	DJH	OER	MCG	16.01.14	CONSTRUCTION ISSUE
Revision	By	Checked	Approved	Date	Description

Client
ENVIRONMENT AGENCY

Burderop Park
Swindon, Wiltshire
SN4 0QD
TEL: +44 (0) 1793 812479
FAX: +44 (0) 1793 812089
www.ch2mhill.com
CH2MHILL.

Project
LITTLEHAMPTON ARUN
EAST BANK TIDAL WALLS

Drawing
REACH 6
GENERAL ARRANGEMENT SECTIONS
SHEET 3

Drawn by	MCG	Date:	06.01.13
Checked by	TMH	Date:	27.08.13
Authorised by	MCG	Date:	27.08.13
Drawing No.	463457/CIVIL/604	Revision	C1
Drawing Scale:	As Shown at A1		
CAD Filename:	463457-CIVIL-604.dwg	Plot Scale:	1:1

Drawing name: S:\CAD\463457-CIVIL-604.dwg
USER: hoolmad

ARUN DISTRICT COUNCIL LU/521/NMA