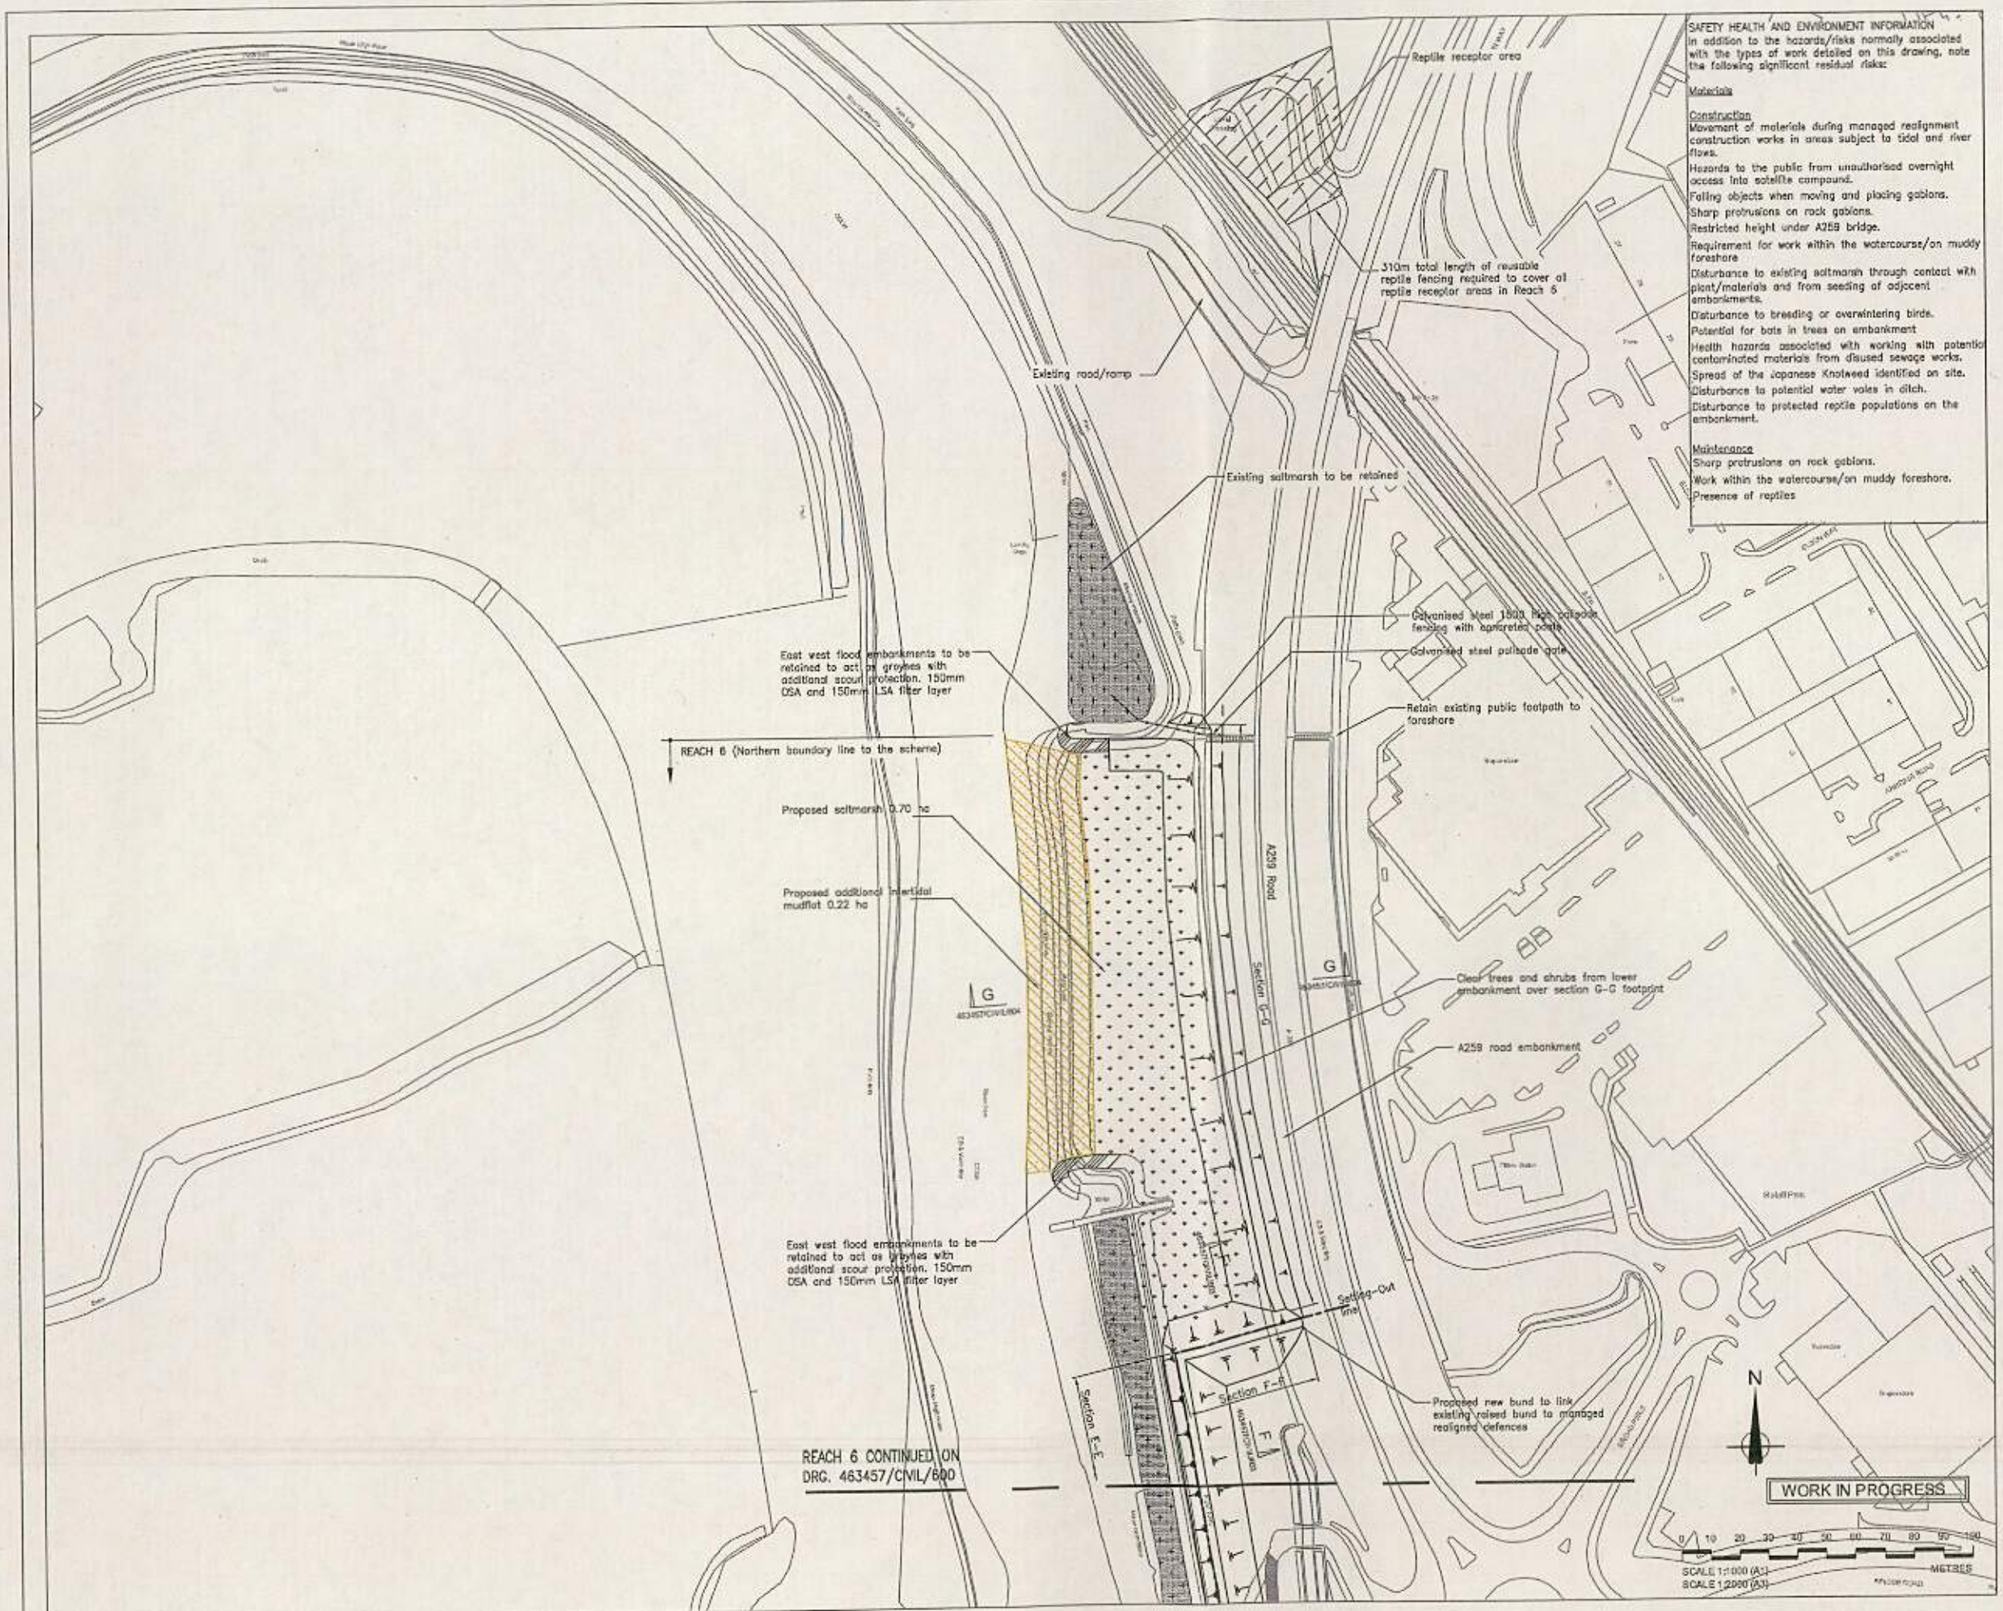


SAFETY HEALTH AND ENVIRONMENT INFORMATION

In addition to the hazards/risks normally associated with the types of work detailed on this drawing, note the following significant residual risks:

Materials

Construction

Movement of materials during managed realignment construction works in areas subject to tidal and river flows.

Hazards to the public from unauthorised overnight access into satellite compound.

Falling objects when moving and placing gabions.

Sharp protrusions on rock gabions.

Restricted height under A259 bridge.

Requirement for work within the watercourse/on muddy foreshore

Disturbance to existing saltmarsh through contact with plant/materials and from seeding of adjacent embankments.

Disturbance to breeding or overwintering birds.

Potential for bats in trees on embankment

Health hazards associated with working with potential contaminated materials from disused sewage works.

Spread of the Japanese Knotweed identified on site.

Disturbance to potential water voles in ditch.

Disturbance to protected reptile populations on the embankment.

Maintenance

Sharp protrusions on rock gabions.

Work within the watercourse/on muddy foreshore.

Presence of reptiles

NOTES:

1. Do not scale from this drawing.
2. All dimensions are in metres unless noted otherwise.
3. All levels are in metres above Ordnance Datum Newlyn.



REACH LOCATION PLAN

This map is reproduced from Ordnance Survey material with the permission of Ordnance Survey on behalf of the Controller of Her Majesty's Stationery Office © Crown copyright. Unauthorised reproduction infringes Crown copyright and may lead to prosecution or civil proceedings. Environment Agency, 100026380, [2013]

KEY

- Existing saltmarsh
- Proposed saltmarsh
- Reptile receptor sites
- Proposed intertidal mudflat
- +5.3m Level above Ordnance Datum Newlyn

Revision	By	Checked	Approved	Date	Description
P3	MCC	TMH			BUND UPDATED
P2	MCC	TMH		5/M/13	REPTILE RECEPTOR AREA AMENDED
P1	MCC	TMH		18/M/13	PRELIMINARY ISSUE

Client

ENVIRONMENT AGENCY

Halcrow Group Limited
Burderop Park, Swindon, Wiltshire, SN4 0QD
Tel: +44 (0) 1793 812479 & Fax: +44 (0) 1793 812899
www.halcrow.com
A CH2M HILL COMPANY
Halcrow

Project

LITTLEHAMPTON ARUN
EAST BANK TIDAL WALLS

Drawing

REACH 6
GENERAL ARANGEMENT PLAN
(SHEET 2 OF 2)

Drawn by	MCC	Date:	05.04.13
Checked by	TMH	Date:	
Authorised by		Date:	
Drawing No.	463457/CIVIL/601	Revision	P3
Drawing Scale:	1:1000 at A1		
CAD Filename:	463457-CIVIL-601.dwg	Plot Scale:	1:1

Drawing name: \\swin-fs-05\Marisma\PROJECTS\Coastal\Littlehampton OD\CAD\463457-CIVIL-601.dwg
USER: GrahamMC

ARUN DISTRICT COUNCIL LU/52/14/NMA