
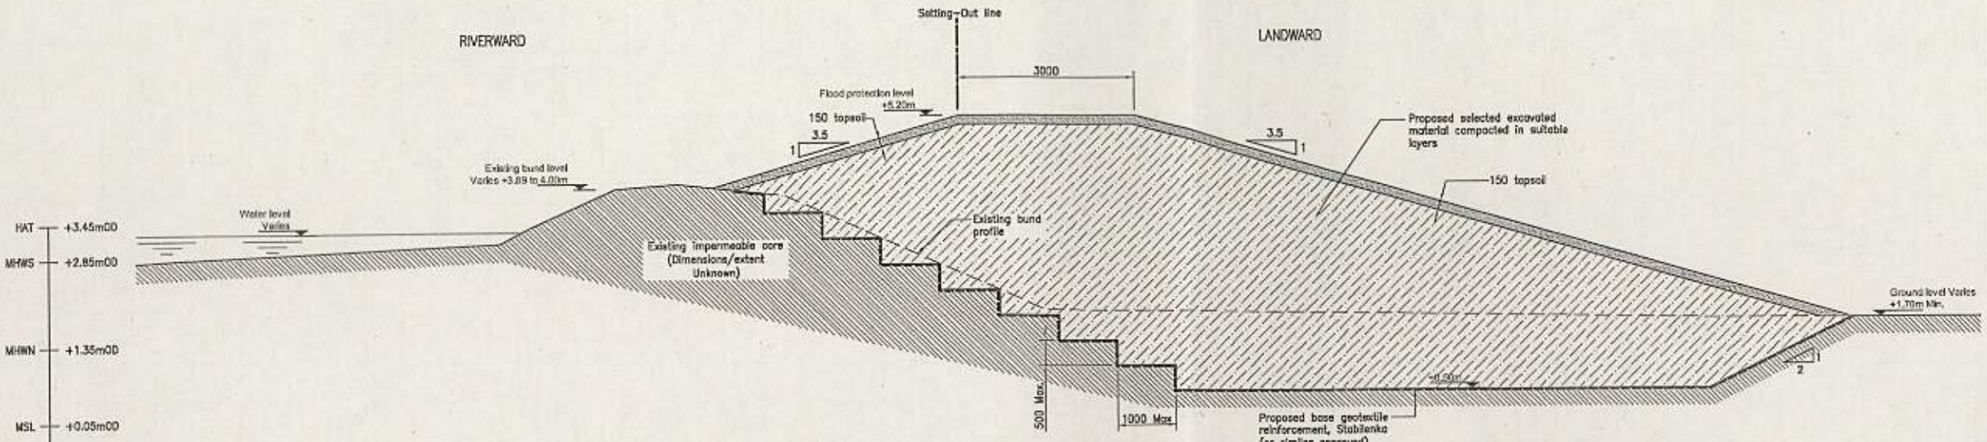


SECTION E-E (TYPICAL) - RAISED EMBANKMENT (REACH 6B)
SCALE 1:50

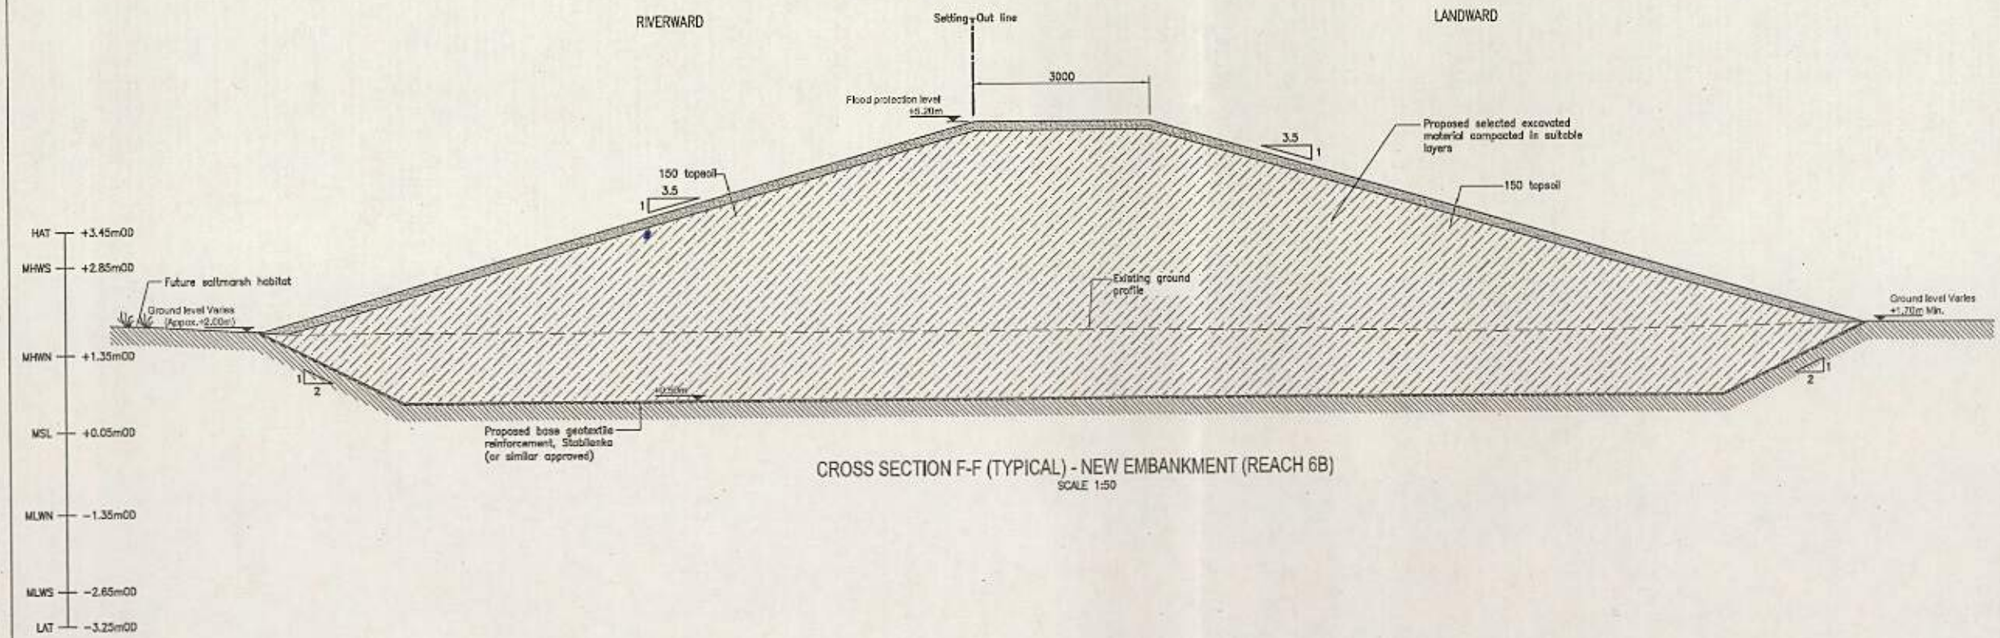

CROSS SECTION F-F (TYPICAL) - NEW EMBANKMENT (REACH 6B)
SCALE 1:50

NOTES:

1. Do not scale from this drawing.
2. All dimensions are in millimetres unless noted otherwise.
3. All levels are in metres above Ordnance Datum Newlyn.

KEY

+3.70m Level above Ordnance Datum Newlyn

NOTE: DETAILS OF EXISTING STRUCTURES TAKEN FROM ARCHIVED DRAWINGS INDICATIVE ONLY (T.B.C. BY THE CONTRACTOR ON SITE)

SAFETY, HEALTH AND ENVIRONMENT INFORMATION

In addition to the hazards/risks normally associated with the types of work detailed on this drawing, note the following significant residual risks:

Materials

Construction

Movement of materials during managed realignment construction works in areas subject to tidal and river flows.

Hazards to the public from unauthorised overnight access into satellite compound.

Falling objects when moving and placing gabions.

Sharp protrusions on rock gabions.

Restricted height under A259 bridge.

Requirement for work within the watercourse/on muddy foreshore.

Disturbance to existing saltmarsh through contact with plant/materials and from seeding of adjacent embankments.

Disturbance to breeding or overwintering birds, potential for bats in trees on embankment.

Health hazards associated with working with potential contaminated materials from disused sewage works.

Spread of the Japanese Knotweed identified on site.

Disturbance to potential water voles in ditch.

Disturbance to protected reptile populations on the embankments.

Maintenance

Sharp protrusions on rock gabions.

Work within the watercourse/on muddy foreshore.

Presence of reptiles.

Revision	By	Checked	Approved	Date	Description
P2	MCC	TMH			SECTIONS UPDATED
P1	MCC	TMH		18/04/13	PRELIMINARY ISSUE

Client

ENVIRONMENT AGENCY

Halcrow Group Limited
Burderop Park, Swindon, Wiltshire, SN4 0QD
Tel. +44 (0) 1793 812879 Fax +44 (0) 1793 812899
www.halcrow.com
A CH2M HILL COMPANY
Halcrow

Project

LITTLEHAMPTON ARUN
EAST BANK TIDAL WALLS

Drawing

REACH 6
GENERAL ARRANGEMENT SECTIONS
(SHEET 2 OF 3)

Drawn by	MCC	Date:	08.04.13
Checked by	TMH	Date:	
Authorised by		Date:	
Drawing No.	463457/CIVIL/603	Revision	P2
Drawing Scale	1:50 at A1		
CAD Filename	463457-CIVIL-603.dwg	Plot Scale	1:1

WORK IN PROGRESS

0 1000 2000 3000 4000 5000
SCALE 1:50 (A1) SCALE 1:100 (A3) MILLIMETRES

Drawing name: \\swis-fs-05\Maritime\PROJECTS\Coastal\Littlehampton 80\CAD\463457-CIVIL-603.dwg
USER: CrowtherMC

ARUN DISTRICT COUNCIL LU/52/14/NMA