


SECTION G-G (TYPICAL)
FLOOD DEFENCE AT EXISTING A259 ROAD EMBANKMENT
SCALE 1:100

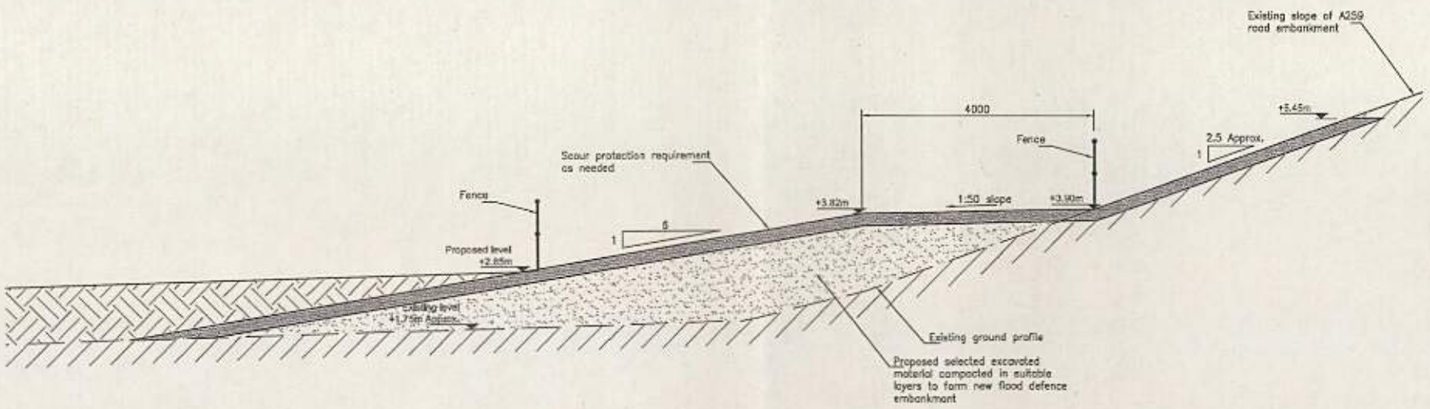

REALIGNED DEFENCE DETAILS
SCALE 1:50

NOTES:

1. Do not scale from this drawing.
2. All dimensions are in millimetres unless noted otherwise.
3. All levels are in metres above Ordnance Datum Newlyn.
4. Low level trees on road embankment to be removed by an Arboriculturist.

KEY

+3.70m — Level above Ordnance Datum Newlyn

NOTE: DETAILS OF EXISTING STRUCTURES TAKEN FROM ARCHIVED DRAWINGS INDICATIVE ONLY (T.B.C. BY THE CONTRACTOR ON SITE)

SAFETY, HEALTH AND ENVIRONMENT INFORMATION
In addition to the hazards/risks normally associated with the types of work detailed on this drawing, note the following significant residual risks:

Materials
Contamination
Movement of materials during managed realignment operations, work in areas subject to tidal and river flows.
Access to the public from unauthorised overnight access by aquatic craft.
Falling objects when moving and placing gabions.
Sharp protrusions on rock gabions.
Restricted height under A259 bridge.
Requirements for work within the watercourse/on muddy foreshore.
Disturbance to existing saltmarsh, invasive contact with plant/materials and from seeding of adjacent embankments.
Disturbance to breeding or overwintering birds.
Potential for bats in trees on embankment.
Health hazards associated with working with potential contaminated materials from disused sewage works.
Spread of the Japanese Knotweed identified on site.
Disturbance to potential water voles in ditch.
Disturbance to protected reptile populations on the embankment.

Maintenance
Sharp protrusions on rock gabions.
Work within the watercourse/on muddy foreshore.
Presence of reptiles.

Revision	By	Checked	Approved	Date	Description
P2	MCC	TMH			DEFENCES AMENDED
P1	MCC	TMH		18/04/13	PRELIMINARY ISSUE

Client
ENVIRONMENT AGENCY

Halcrow Group Limited
Burderop Park, Swindon, Wiltshire, SN4 0QD
Tel. +44 (0) 1793 812478 & Fax +44 (0) 1793 812000
www.halcrow.com
A CH2M HILL COMPANY
Halcrow

Project
LITTLEHAMPTON ARUN
EAST BANK TIDAL WALLS

Drawing
REACH 6
GENERAL ARRANGEMENT SECTIONS
(SHEET 3 OF 3)

Drawn by	MCC	Date:	08.04.13
Checked by	TMH	Date:	
Authorised by		Date:	
Drawing No.	463457/CIVIL/604	Revision	P2
Drawing Scale:	As Shown at A1		
CAD Filename:	463457-CIVIL-604.dwg	Plot Scale:	1:1

WORK IN PROGRESS

0 1000 2000 3000 4000 5000
SCALE 1:50 (A1) MILLIMETRES
SCALE 1:100 (A3)

0 5 10
SCALE 1:100 (A1) METRES
SCALE 1:200 (A3)

Drawing name: S:\PROJECTS\Coastal\Littlehampton DD\CAD\463457-CIVIL-604.dwg
USER: CrawtherMC

ARUN DISTRICT COUNCIL LU/52/14/NMA