



NOTE

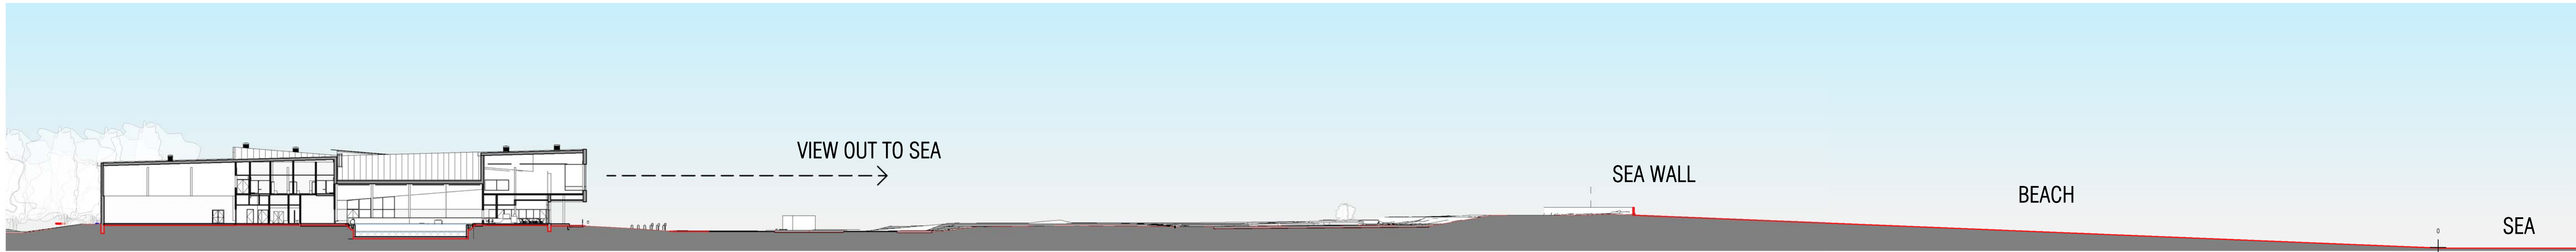


Section YY  
1 : 500

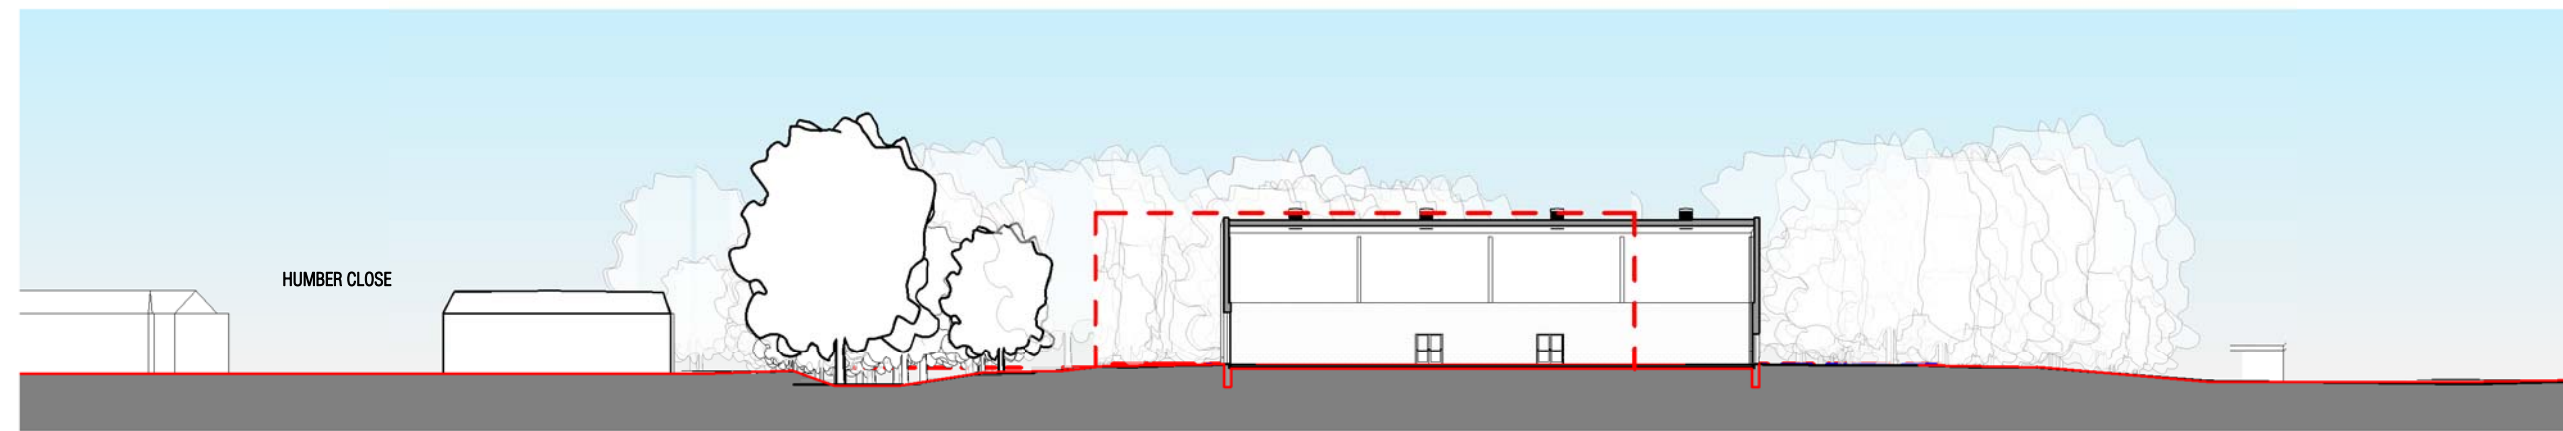

Section ZZ  
1 : 500

----- Building profile as consented application

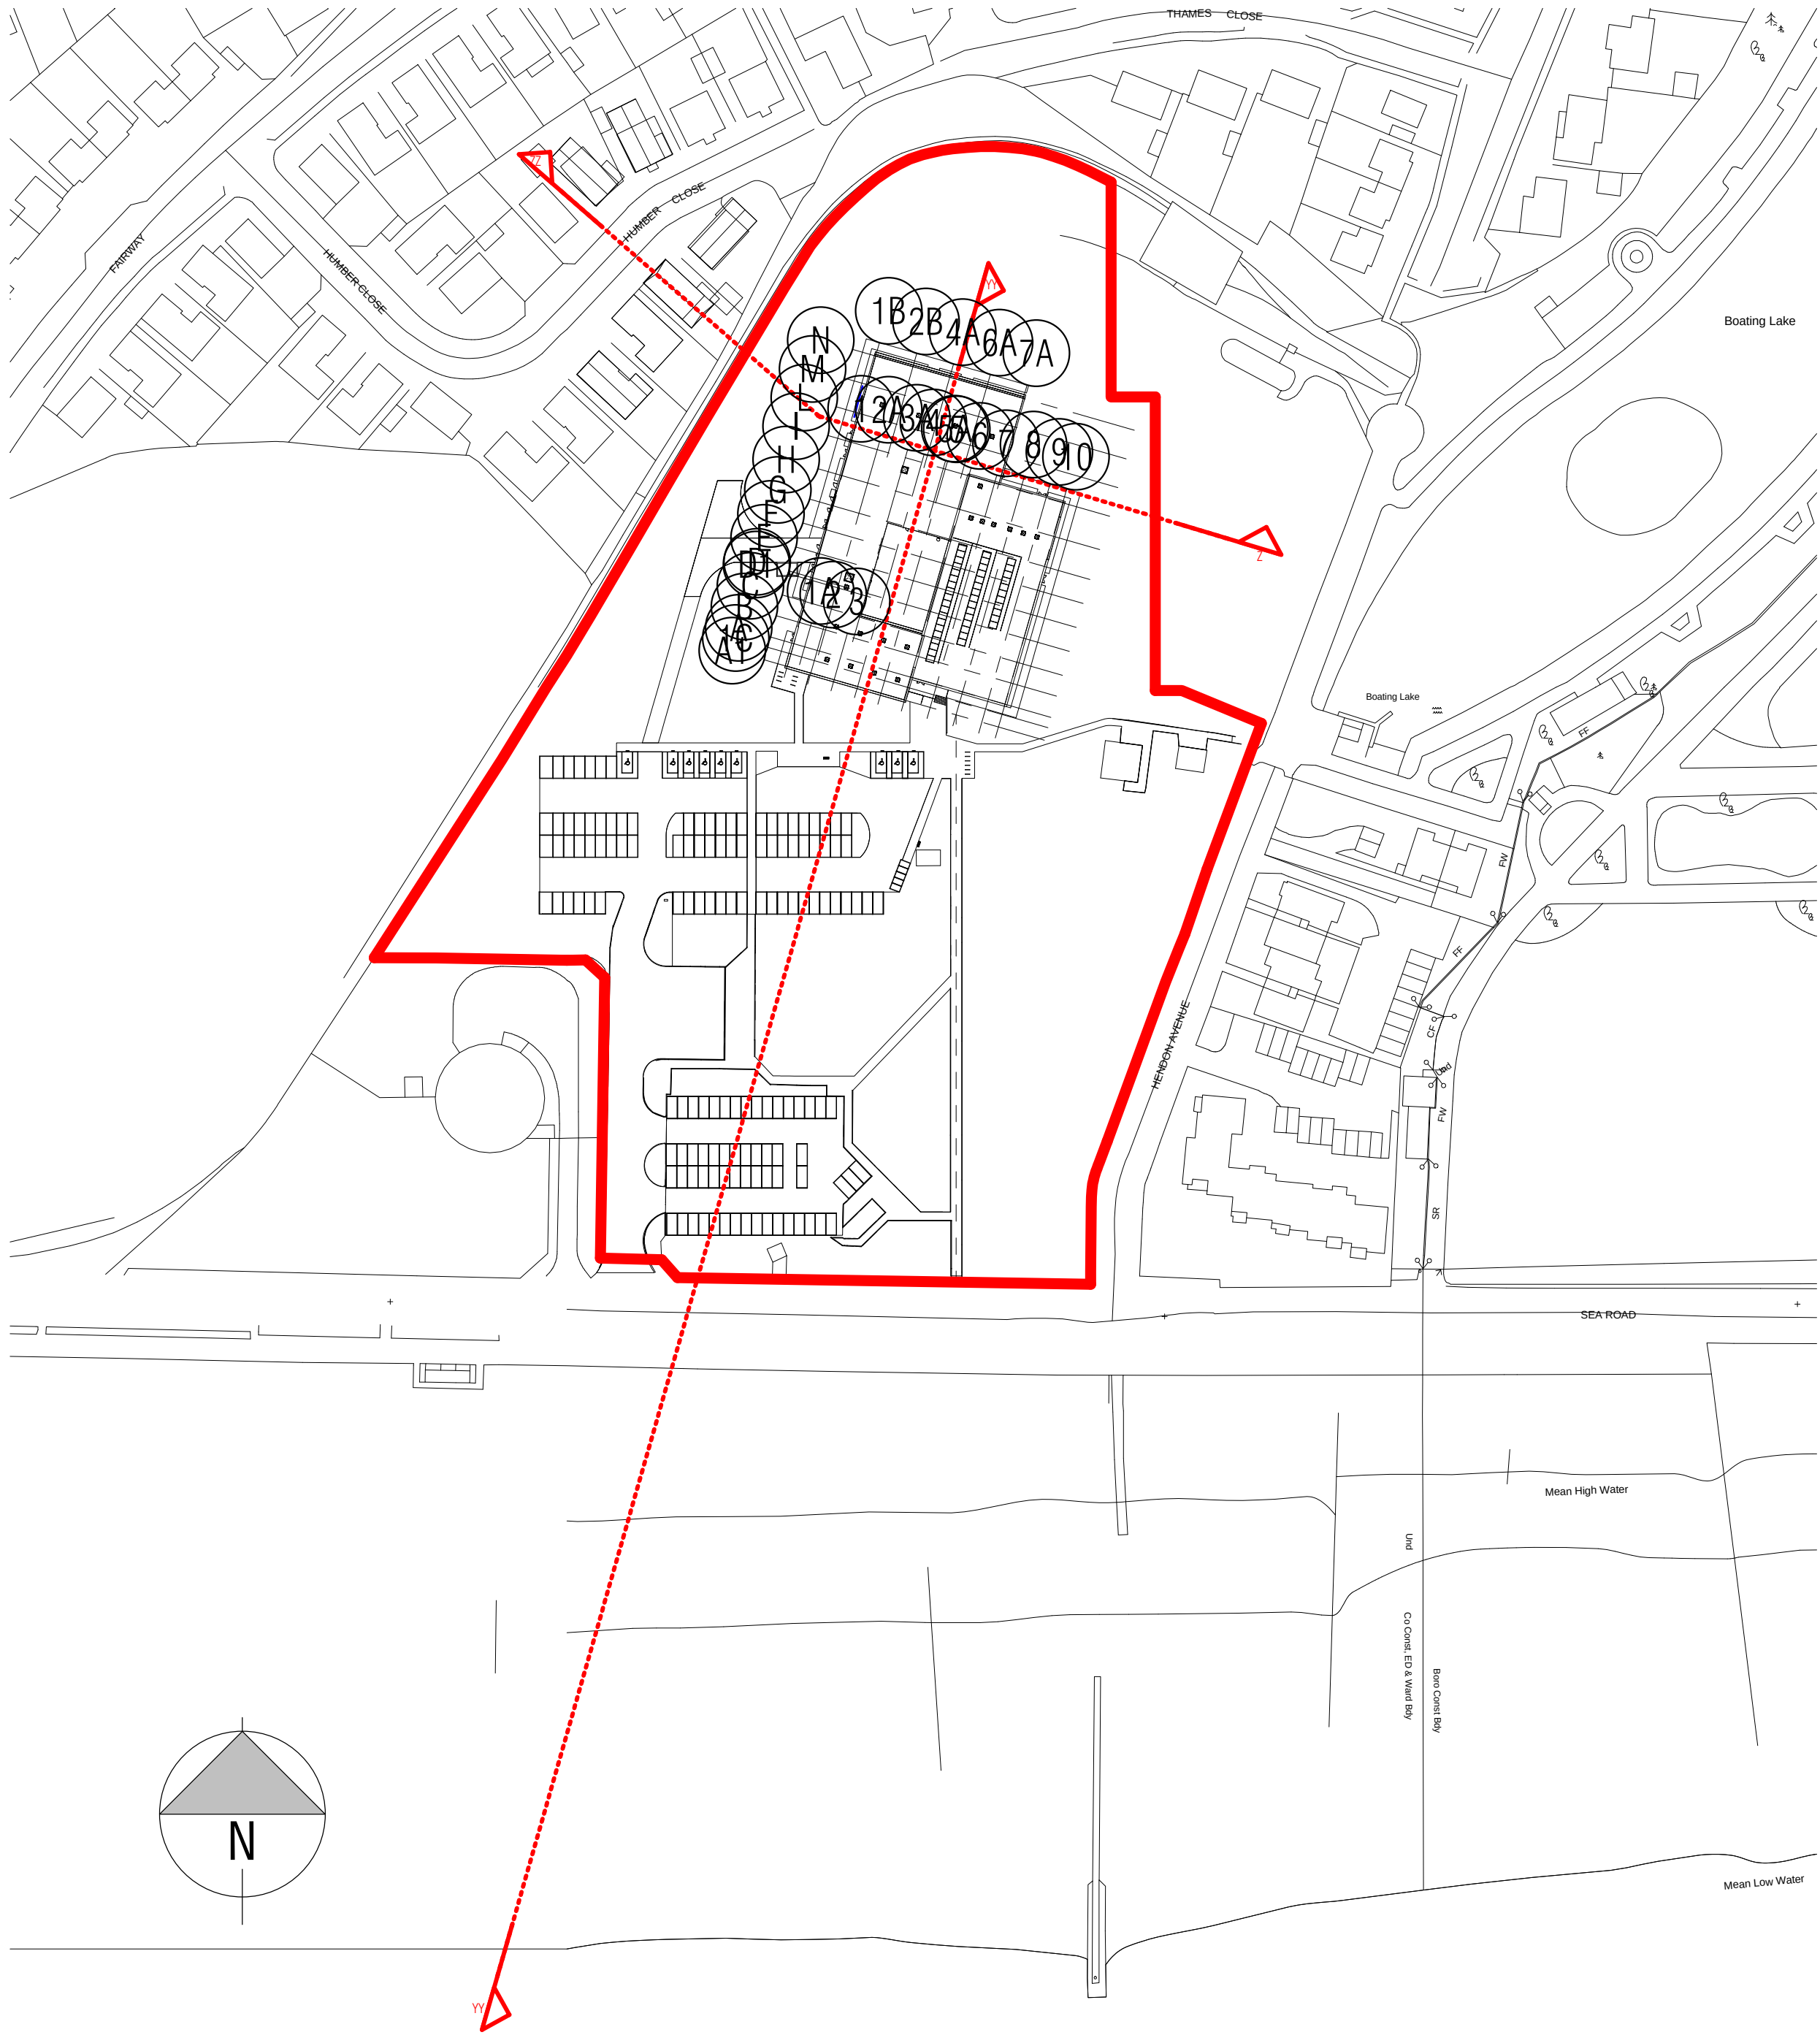

| Revision | Date       | Description                        | By/Ch |
|----------|------------|------------------------------------|-------|
| A        | 08/02/2017 | Updated for section 73 application |       |

CLIENT  
Arun District Council

**AFLS+P**  
LONDON MANCHESTER BIRMINGHAM GLASGOW

AFLS+P ARCHITECTS  
THE CORNERHOUSE  
91-93 FARRINGTON ROAD  
LONDON  
EC1M 3LN  
T +44 (0) 20 7831 8877  
F +44 (0) 20 3116 6690  
E [arun@arun-architects.com](mailto:arun@arun-architects.com)  
W [www.aflsp.com](http://www.aflsp.com)

STATUS Planning Submission

PROJECT  
Littlehampton Leisure Centre

DRAWING  
Sections YY & ZZ

| SCALE       | As indicated | SHEET SIZE  | A1      | DRAWN BY | vg | CHECKED BY | mic | DATE | 10/18/16 |
|-------------|--------------|-------------|---------|----------|----|------------|-----|------|----------|
| PROJECT NO. | 3519         | DRAWING NO. | (08)022 | REVISION | A  |            |     |      |          |

This drawing must not be reproduced in whole or part without written consent. Do not scale this drawing. All dimensions in millimetres. Where dimensions to be checked on site. Electronic issue to be confirmed by paper only. © 2013 AFLSP Limited. All Rights Reserved.