NOTE

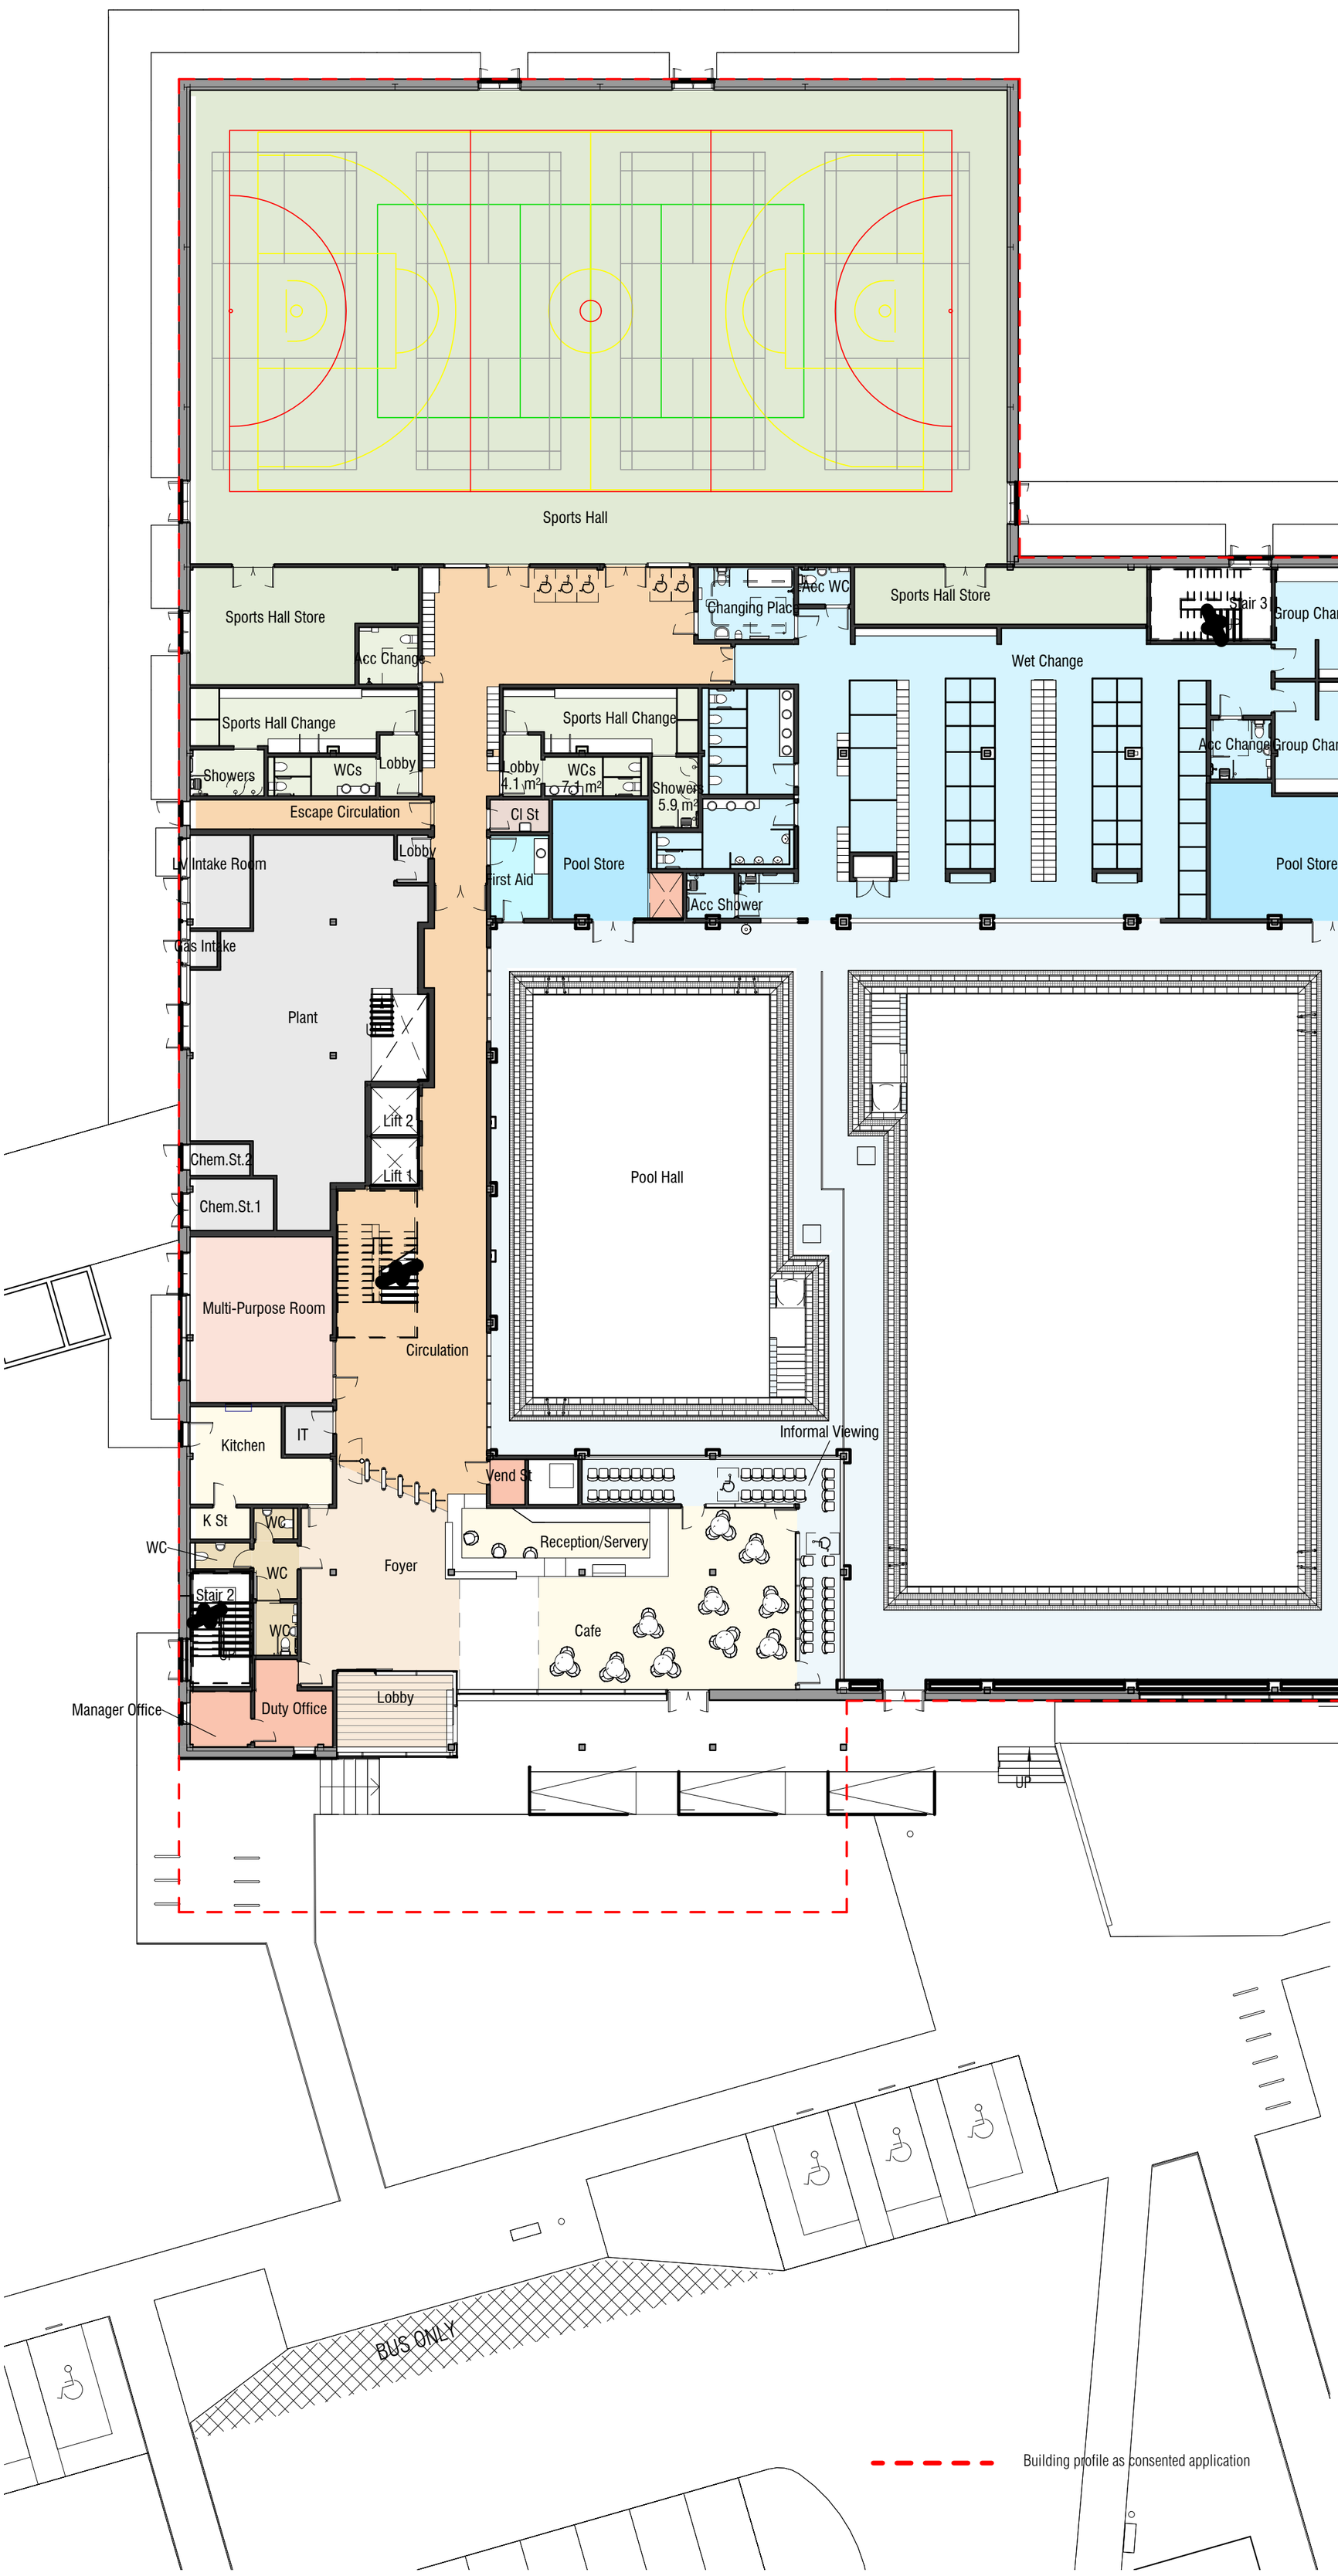

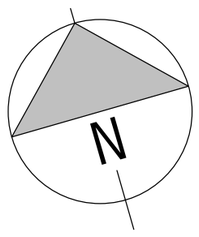

Revision	Date	Description	By/Ch
A	31/01/17		
B	03/02/17		
C	09/02/17	Updated for section 73 application	
D	06/03/17		

CLIENT

Arun District Council

AFLS+P

LONDON MANCHESTER BIRMINGHAM GLASGOW

AFLS+P ARCHITECTS
THE CORNERHOUSE
91-93 FARRINGDON ROAD
LONDON
EC1M 3LN

T +44 (0) 20 7831 8877
F +44 (0) 20 3116 6890
E answers@s-parchitects.com
W www.aflsp.com

STATUS FOR INFORMATION

PROJECT

Littlehampton Leisure Centre

DRAWING

Ground Floor GA Plan

SCALE 1 : 200 SHEET SIZE A2 DRAWN BY vg CHECKED BY nic DATE 19/10/16

PROJECT NO. 3519 DRAWING NO. (08)014 REVISION D

This drawing must not be reproduced in whole or part without written consent. Do not scale this drawing. All dimensions in millimetres. Written dimensions to be checked on site. Electronic issue to be confirmed by paper copy only. c 2013 AFLSP Limited. All Rights Reserved.