



NOTE

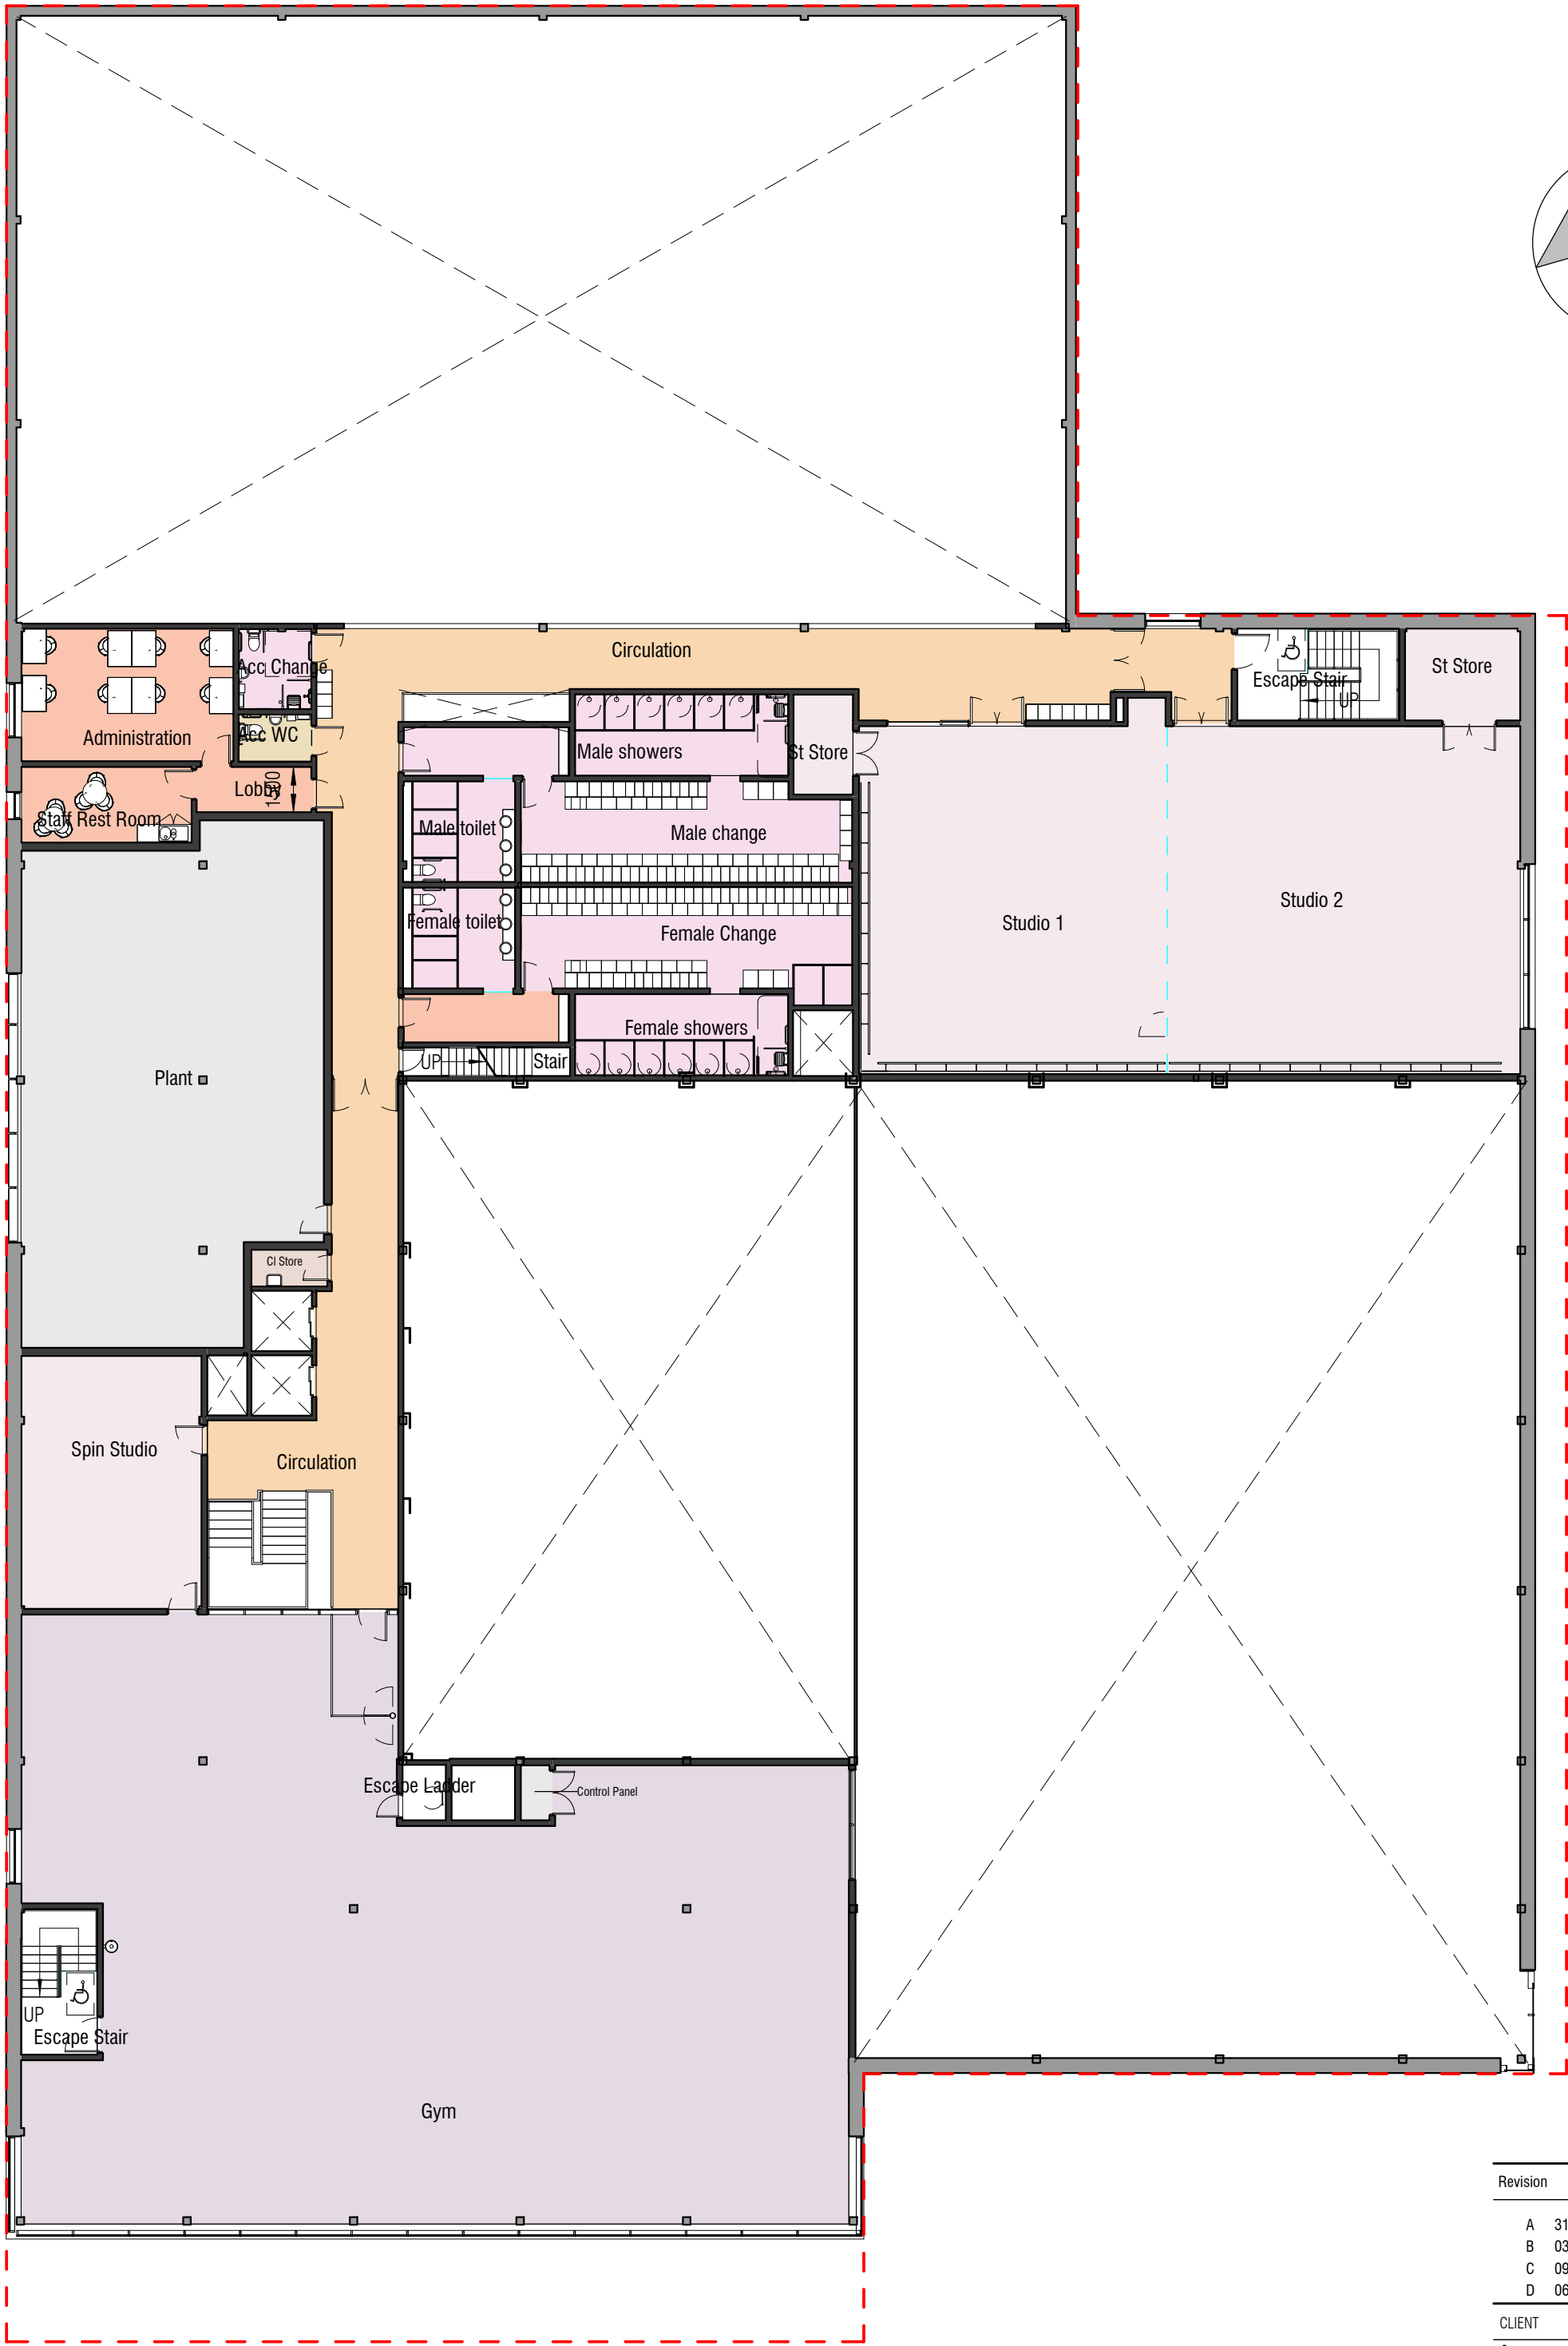

Revision	Date	Description	By/Ch
A	31/01/17		
B	03/02/17		
C	09/02/17	Updated for section 73 application	
D	06/03/17		

CLIENT
Arun District Council

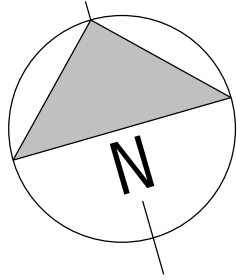

AFLS+P ARCHITECTS
THE CORNERHOUSE
91-93 FARRINGTON ROAD
LONDON
EC1M 3LN
T +44 (0) 20 7831 8877
F +44 (0) 20 3116 6890
E answers@s-parchitects.com
W www.aflsp.com

STATUS FOR INFORMATION

PROJECT
Littlehampton Leisure Centre

DRAWING
First Floor GA Plan

SCALE	1 : 200	SHEET SIZE	A2	DRAWN BY	vg	CHECKED BY	nic	DATE	19/10/16
PROJECT NO.	3519	DRAWING NO.	(08)015	REVISION	D				

This drawing must not be reproduced in whole or part without written consent. Do not scale this drawing. All dimensions in millimetres.
Written dimensions to be checked on site. Electronic issue to be confirmed by paper copy only. © 2013 AFLSP Limited. All Rights Reserved.

Building profile as consented application