
ARUN DISTRICT COUNCIL LU/52/23/HH

Scale plan drop kerb. 66 Horsham Road, Littlehampton, BN17 6DS

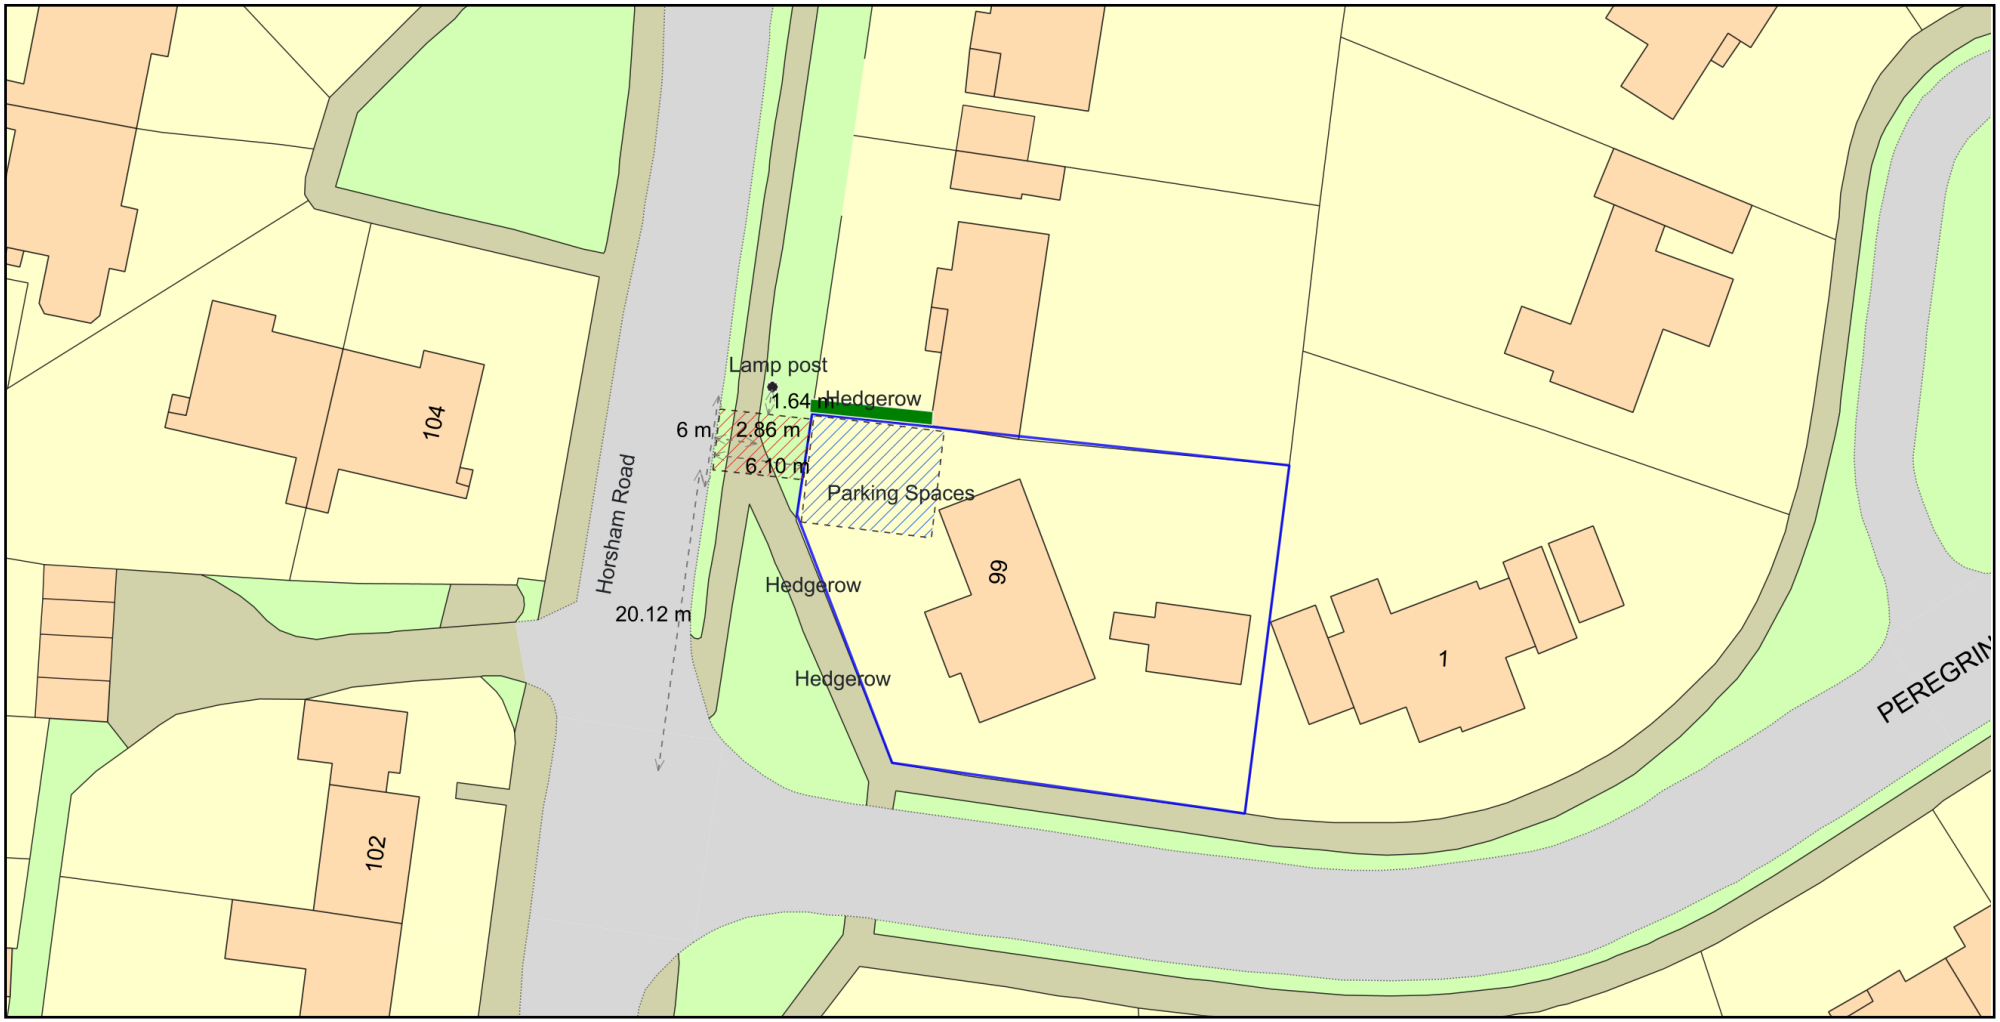

ReQuestaPlan

Plan Produced for:	Mr Christopher Denton
Date Produced:	01 Mar 2023
Plan Reference Number:	TQRQM23060123158660
Scale:	1:500 @ A4

© Crown copyright and database rights 2023 OS 100042766