
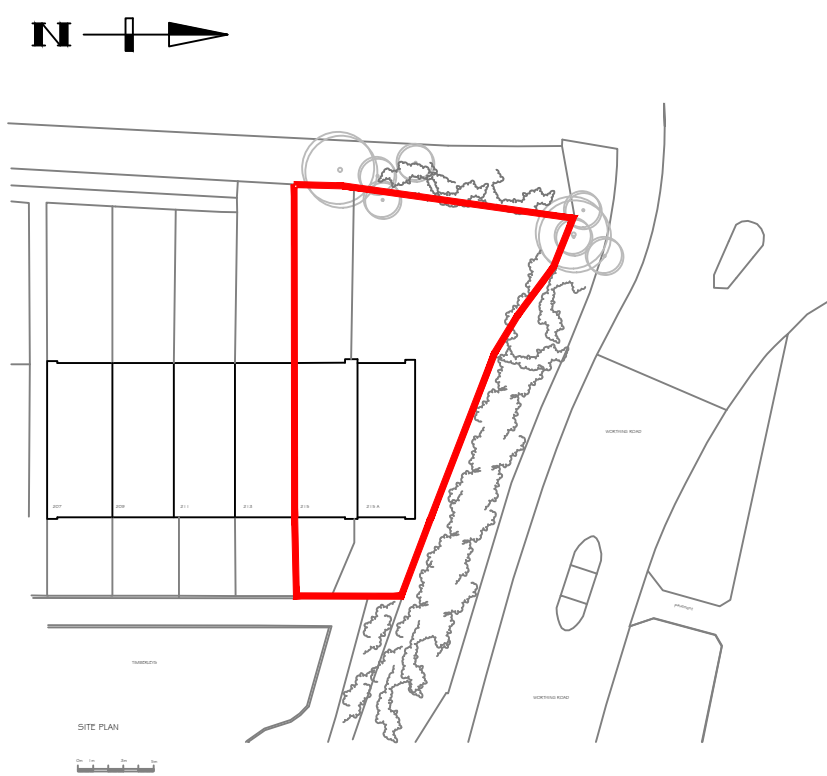


The copyright of this drawing is retained by
COLLINS CADDY POPE PARTNERSHIP.
This drawing may not be copied or passed to a third
party without our written permission and must be
returned upon request.

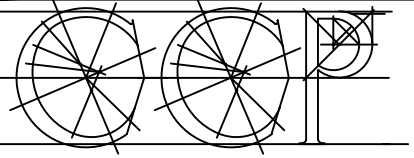

Contract 215 & 215A TIMBERLEYS WEST SUSSEX BN17 6QD Client TALL OAK PROPERTIES LTD	Title EXISTING BLOCK PLAN	 COLLINS CADDY POPE 17 FOAMCOURT WAYE, FERRING, BN12 5RD Tel :0208 6512979 info@collinscaddypope.co.uk	Drawn SP		Drg. No. "©C.C.P." 2110 / 08				
			Date Jan 2022						
			Scale 1 : 500						