


The copyright of this drawing is retained by
COLLINS CADDY POPE
This drawing may not be copied or passed to a third
party without our written permission and must be
returned upon request.

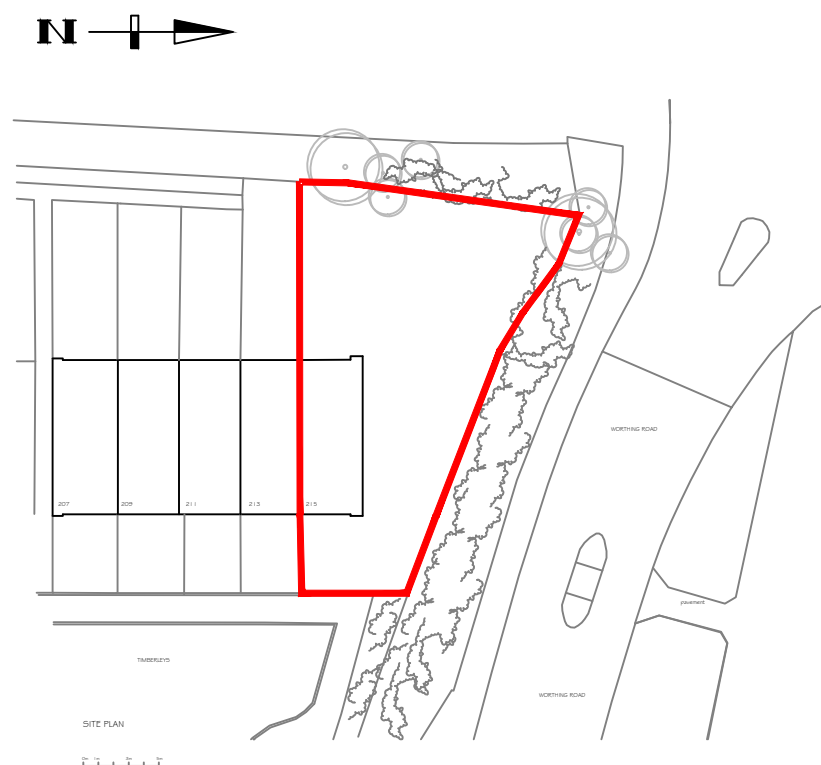

A. Amendment APR 2022
215A Removed

Contract 215 & 215A TIMBERLEYS WEST SUSSEX BN17 6QD	Title EXISTING BLOCK PLAN	 COLLINS CADDY POPE 17 FOAMCOURT WAYE, FERRING, BN12 5RD Tel : 0208 6512979 info@collinscaddypope.co.uk	Drawn SP Drg. No. "©C.C.P." 2110 / 08A				
			Date Jan 2022				
			Scale 1 : 500 A				