

Forge
Cottage

Land Area
247m²

house Area
70m²

Hunters
Lodge



A 284

Lyminster Road

5.6m

New Sewer
Connection

Scale 1:500

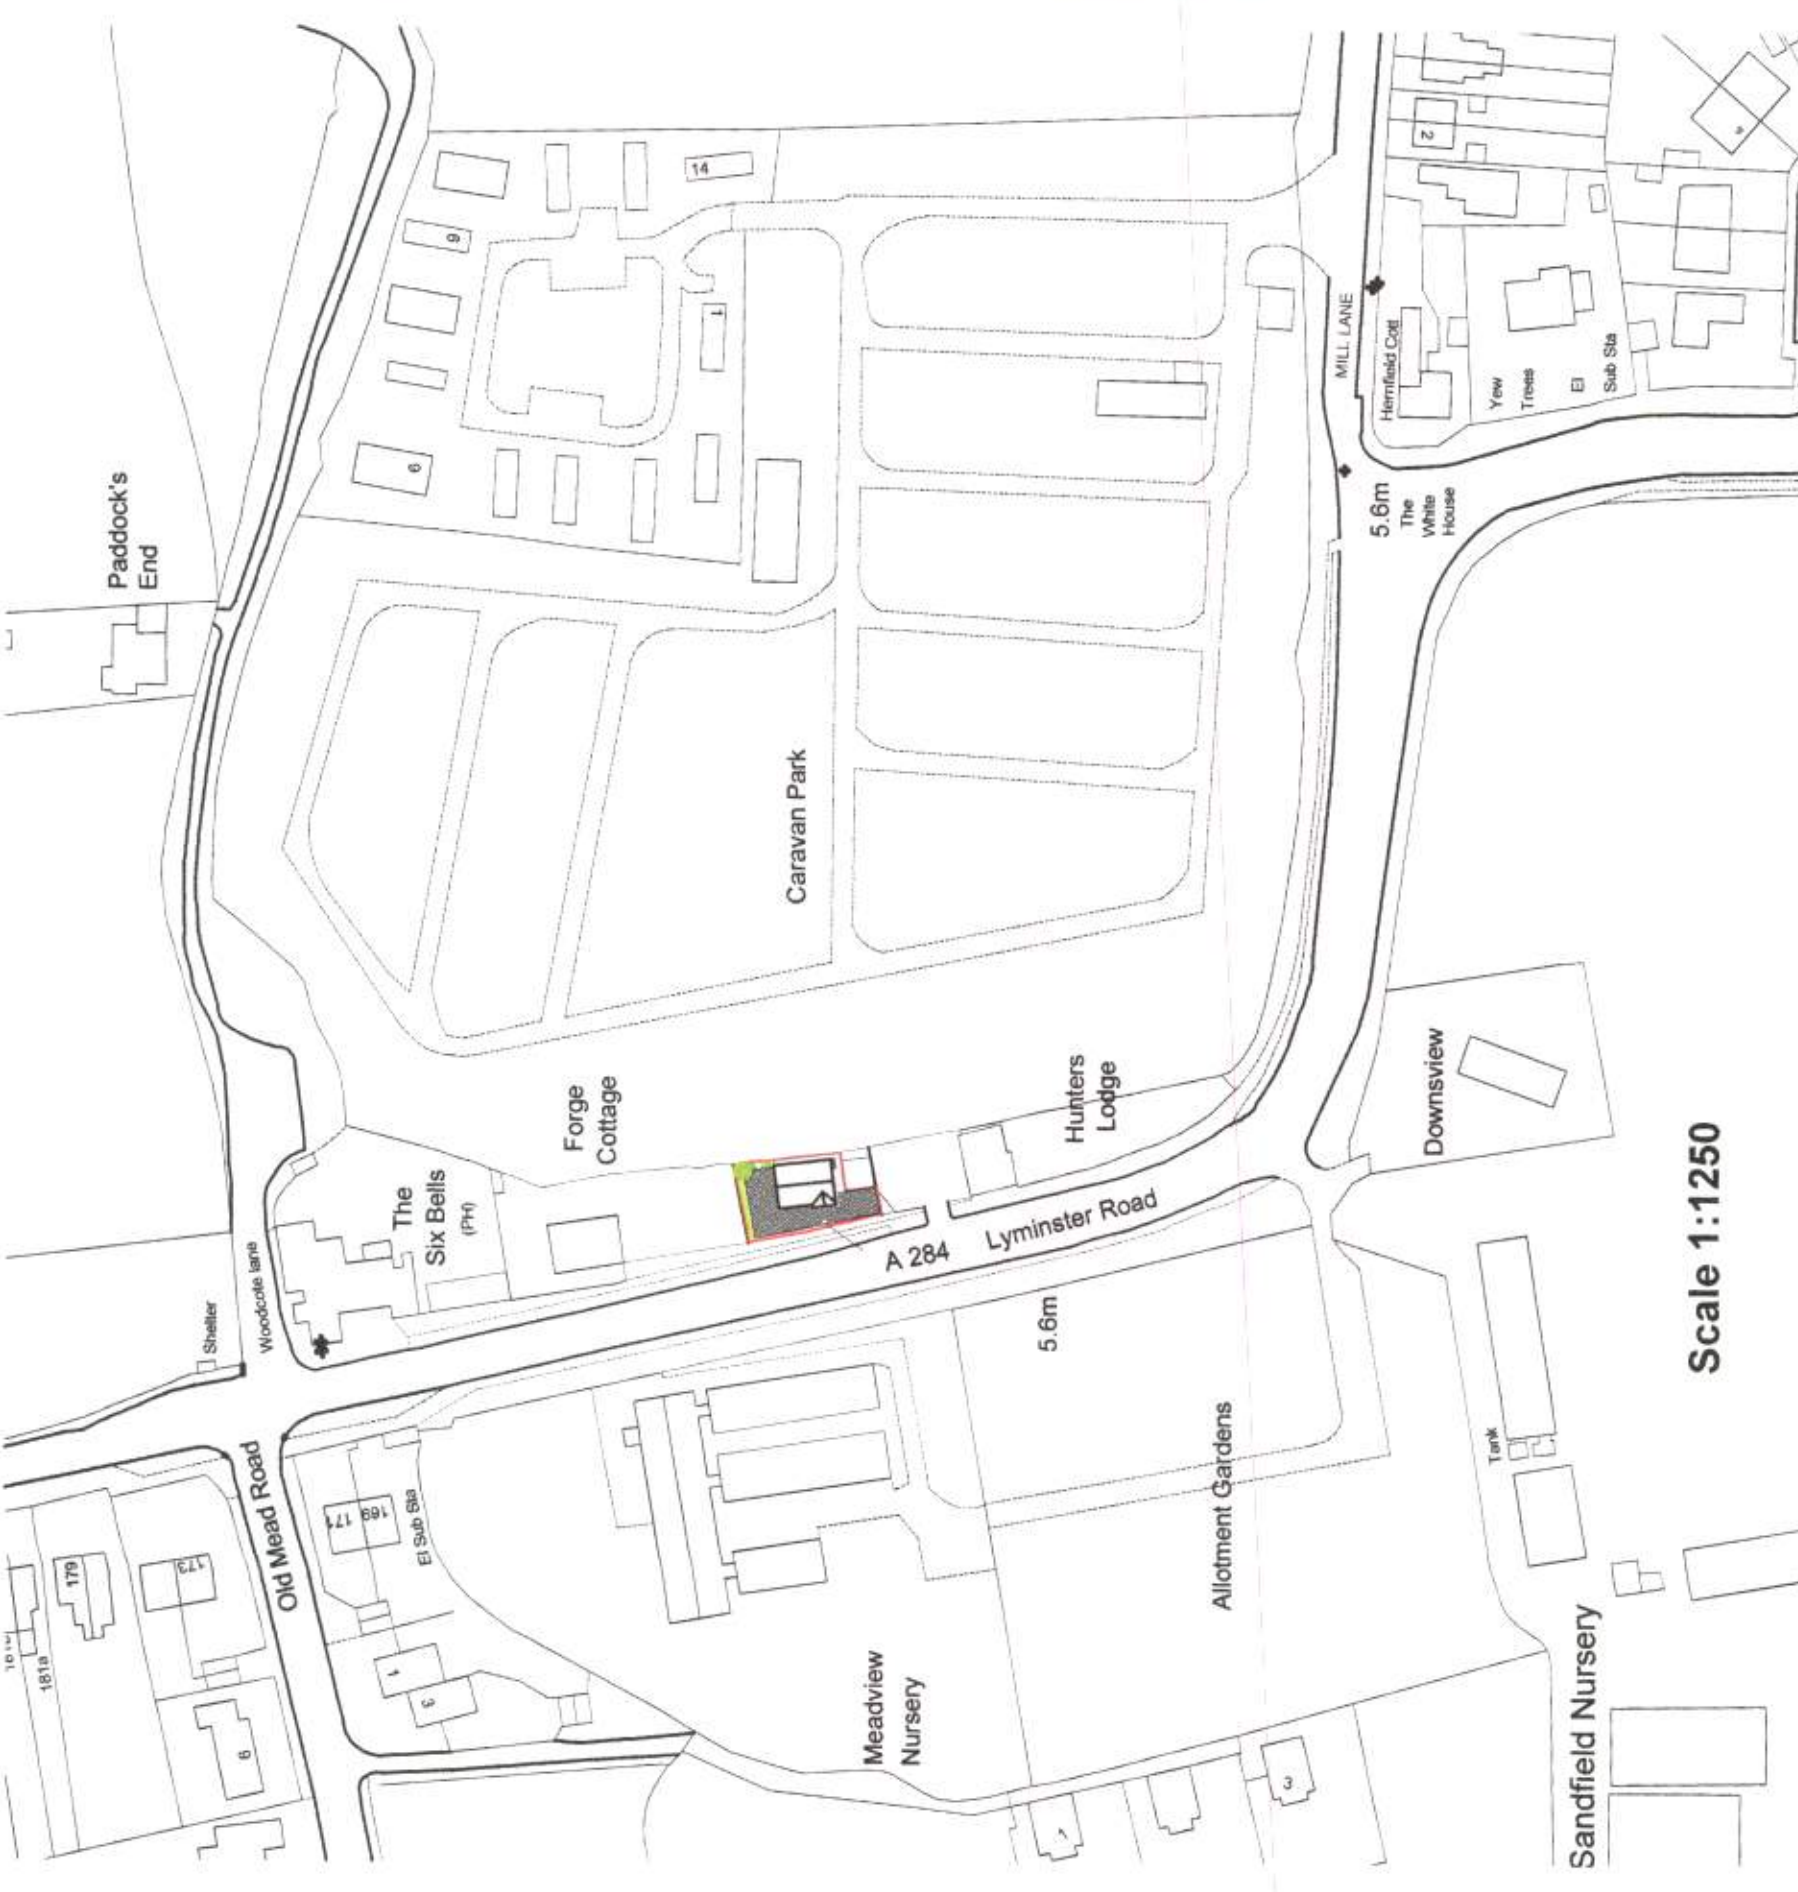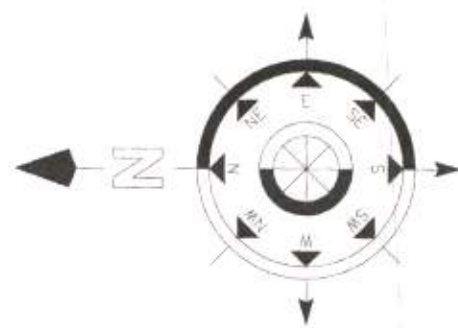

Scale 1:1250

ADDRESS

Mr & Mrs Mills
Hunters lodge
Lyminster Road
Littlehampton

Ref:-
Dwg 002

Date:
Sept 2010

Scale

1:500/1250

Drawing:-
For Discussion

