
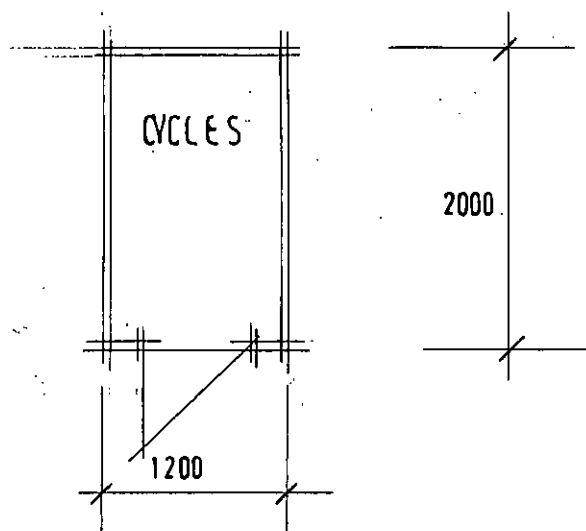


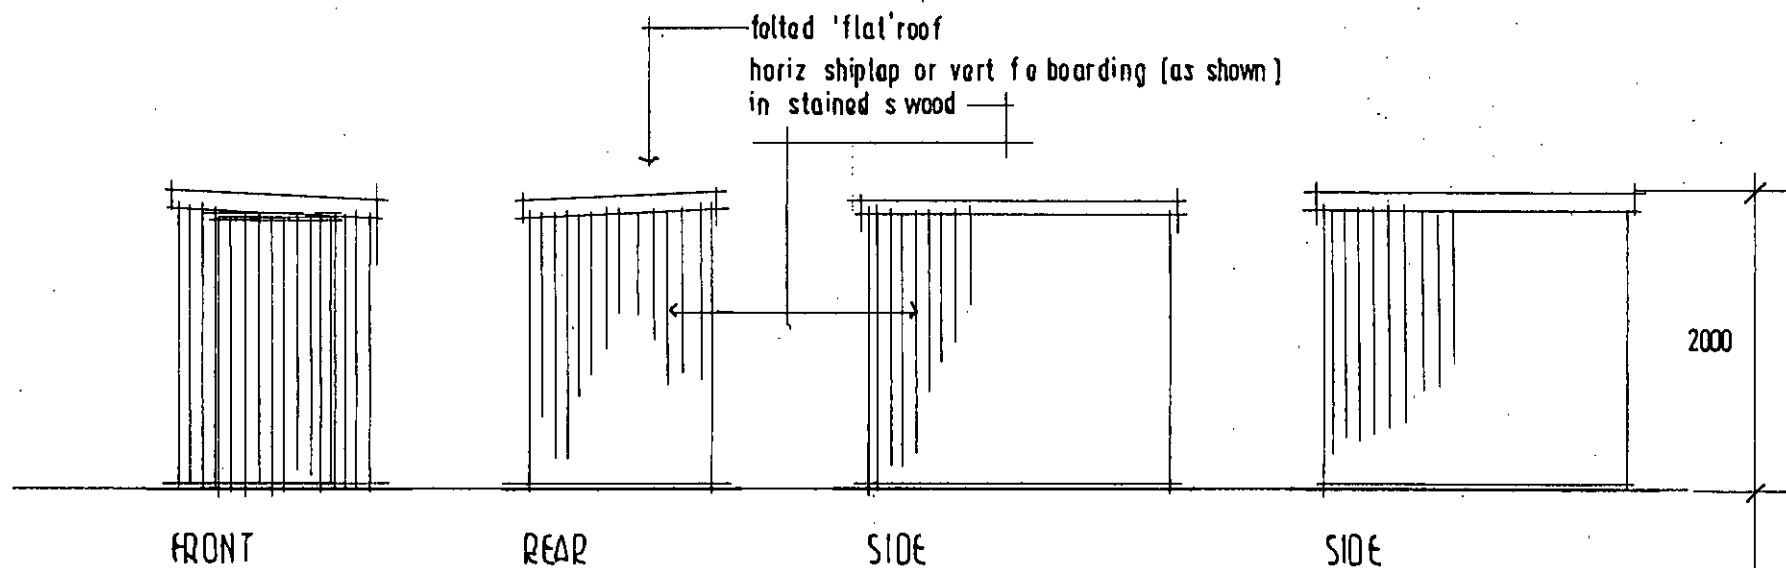

PLAN

STANDARD BACK GARDEN SIZED CYCLE STORE
 TO ACCOMMODATE 2 NO CYCLES
 SCALE 1/50

Trevor Unsted LTD
 R.B.S. House
 59 - 61 Sea Lane
 Rustington
 West Sussex BN16 2RQ
 Tel: 01903 859090