

Rev1	Condition Survey Update	27/08/09	Hamsons	Checked	Electrical Dist. Boards

Contractor	Surveyed by KP & MH	Drawn by KP
	Approved by djc	Approved by - date 03/01/07

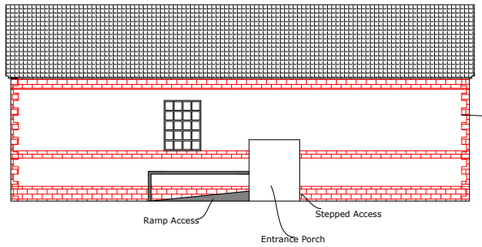


Existing Elevation

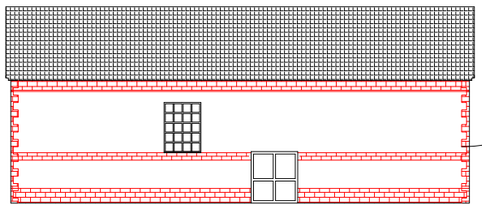


Existing Entrance
Doors to Remain

Proposed Elevation

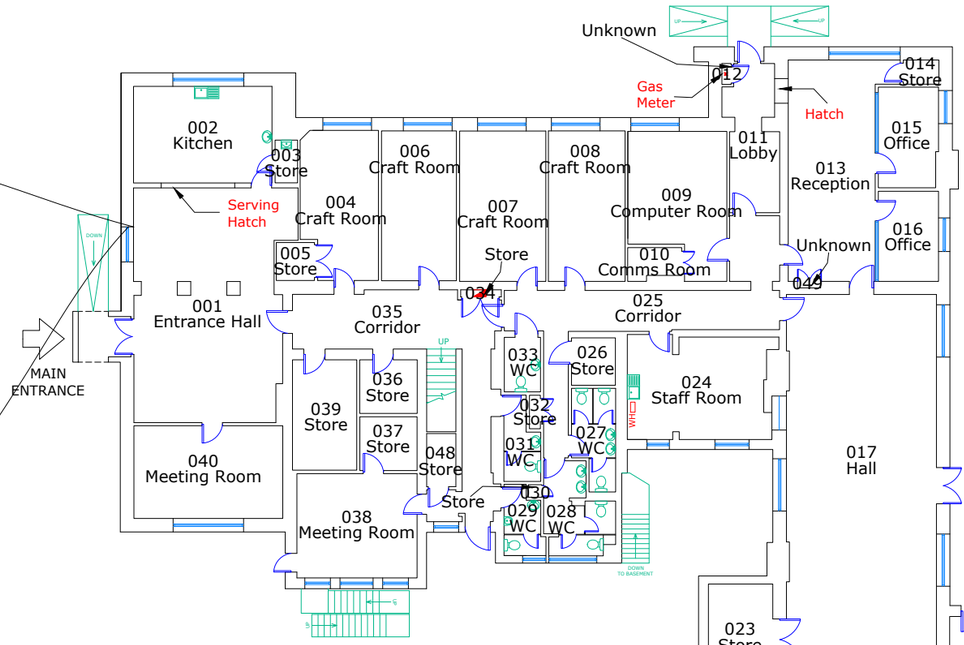

Main Building
Ground Floor

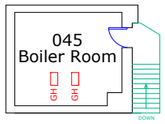

Main Building
Basement



Out Building
Ground Floor

Main Building
Loft Space (Above 020)

metres
0 1 2 3 4 5 6 7 8 9 10

North

Spatial relationships between buildings or structures may not have been maintained in this plan.

All dimensions to be checked on site before work commences.

Quick name LITTLEHAMPTON_WSAPC_00450	Property ref 00450	DfES No.

WSAP (Flintstone Centre)
East Street
Littlehampton
BN17 6AW

Property & Asset Records
1st Floor, The Grange, Tower Street
Chichester, West Sussex, PO19 1RE
Tel: 03302223016

Drawing number LITLEHAMPTON_WSAPC_00450		Date 29/11/06	Maint. area 8
CAD filename LITTLEHAMPTON_WSAPC_00450	Sheet 1/1	Edition 06/08/10	Scale 1:250@ A3