


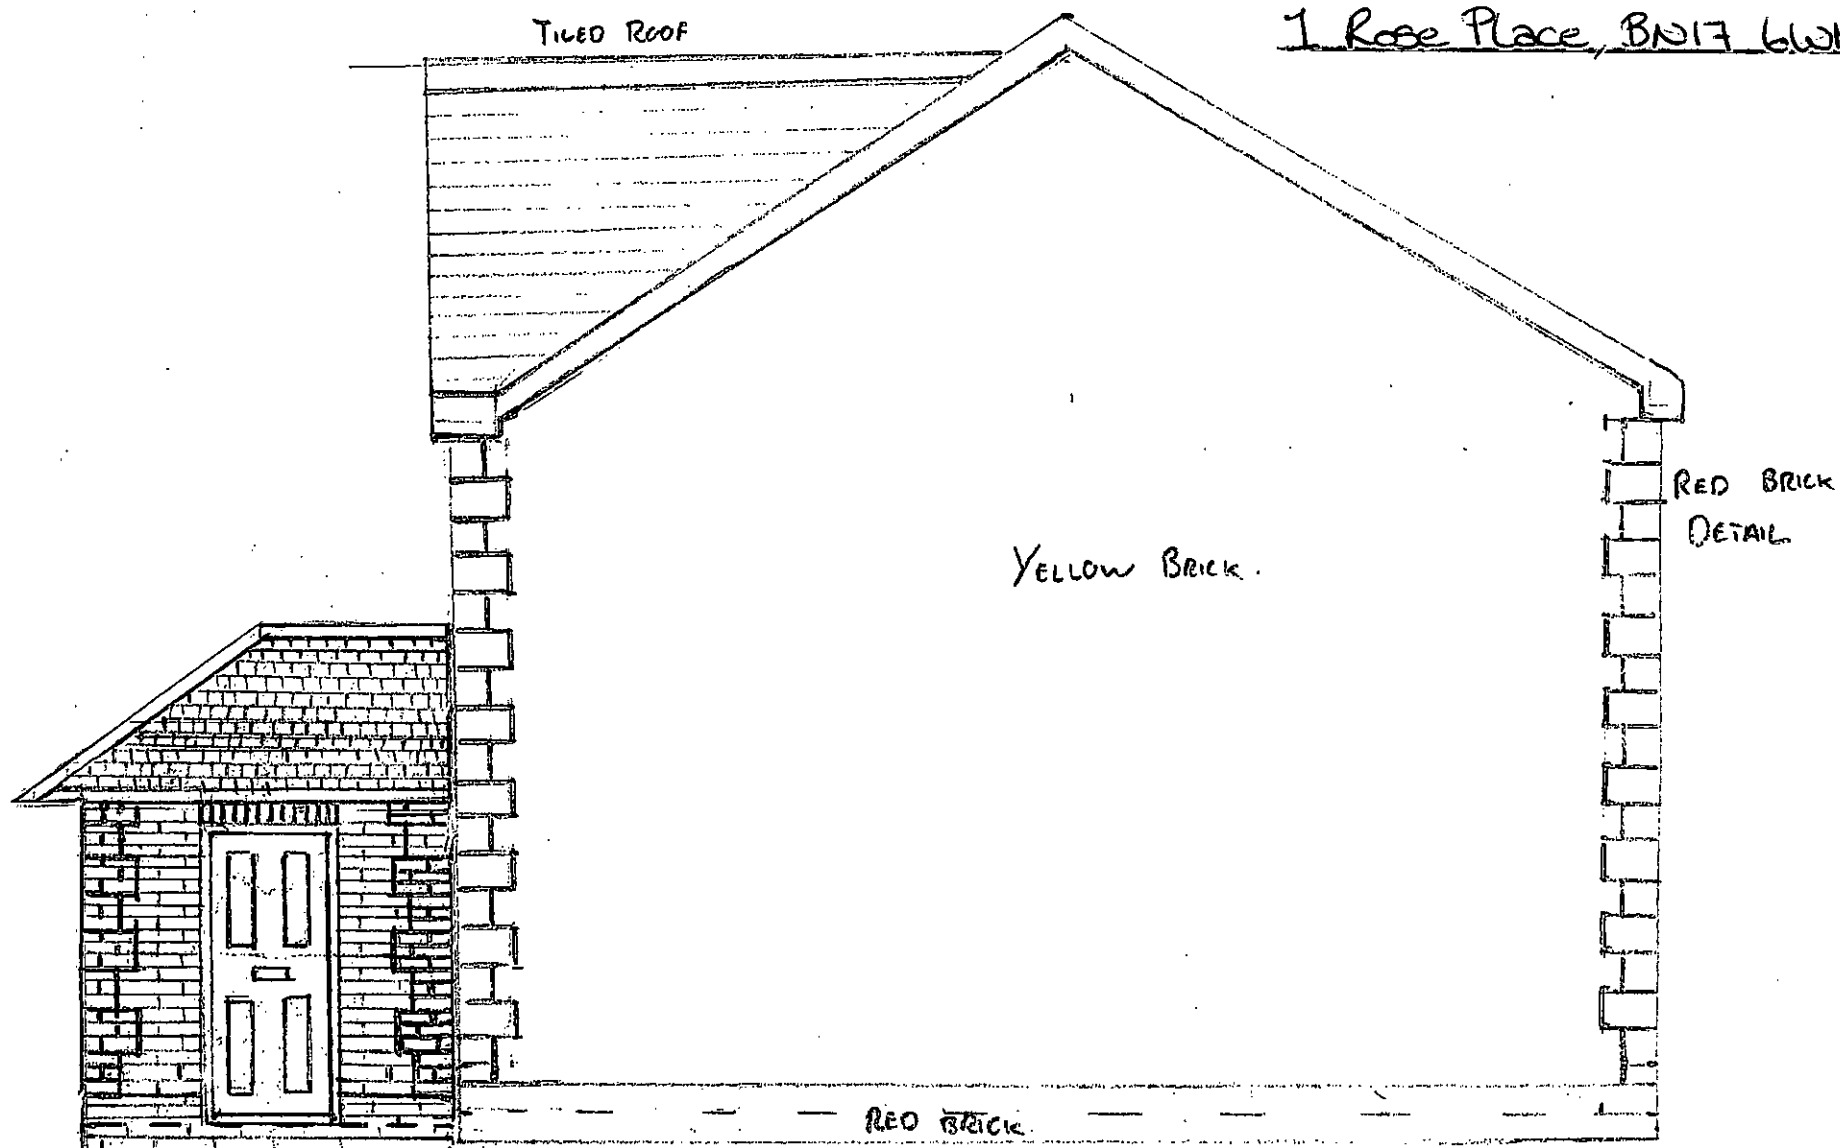

Proposed Side Elevation Scale 1:50 SOUTH WEST