PROPOSED SHOPFRONT

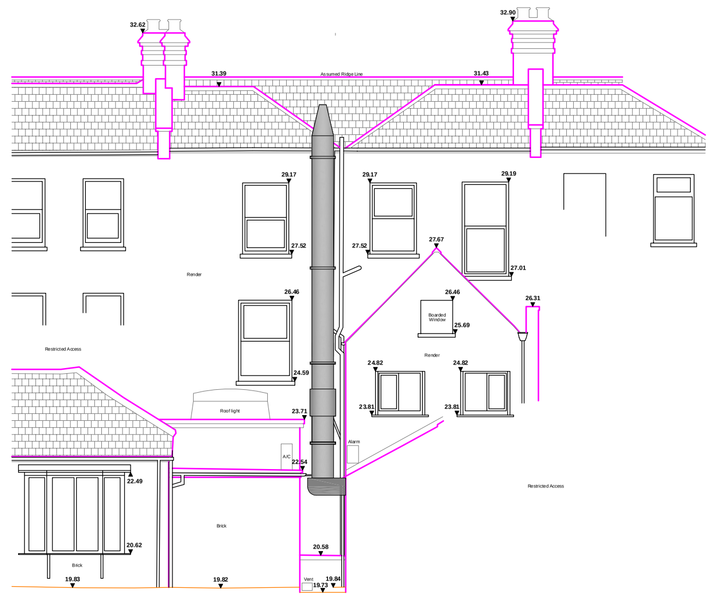

PROPOSED REAR ELEVATION

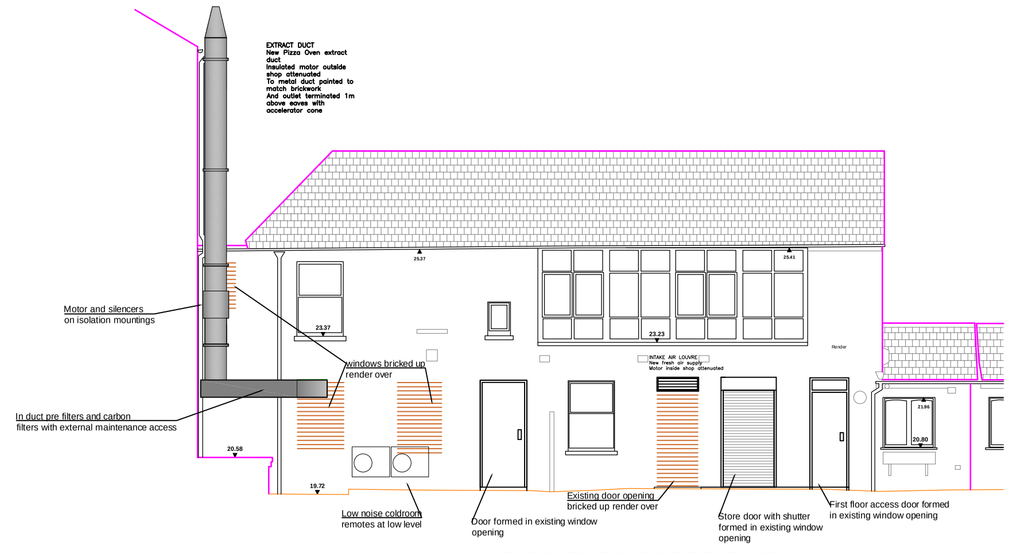

POPOSED REAR SIDE ELEVATION

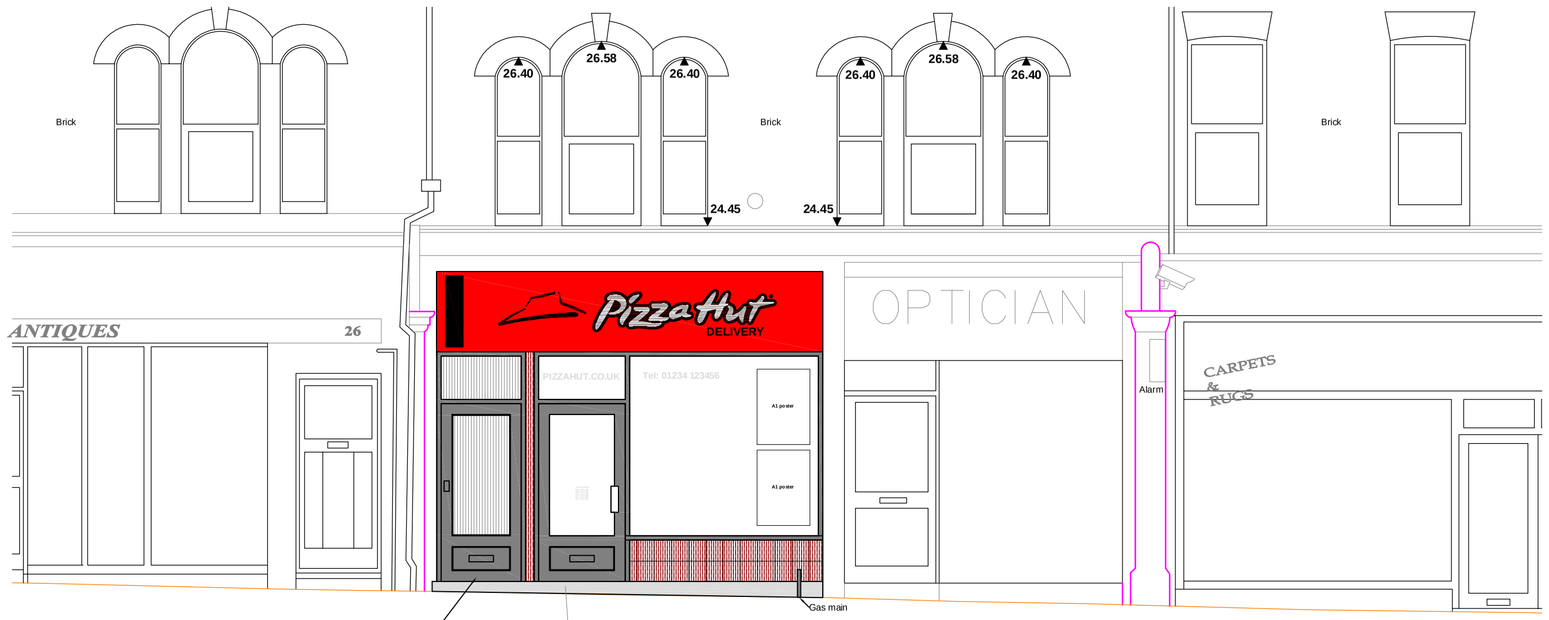

SHOP FRONT 1/50

SECTION FRONT TO BACK

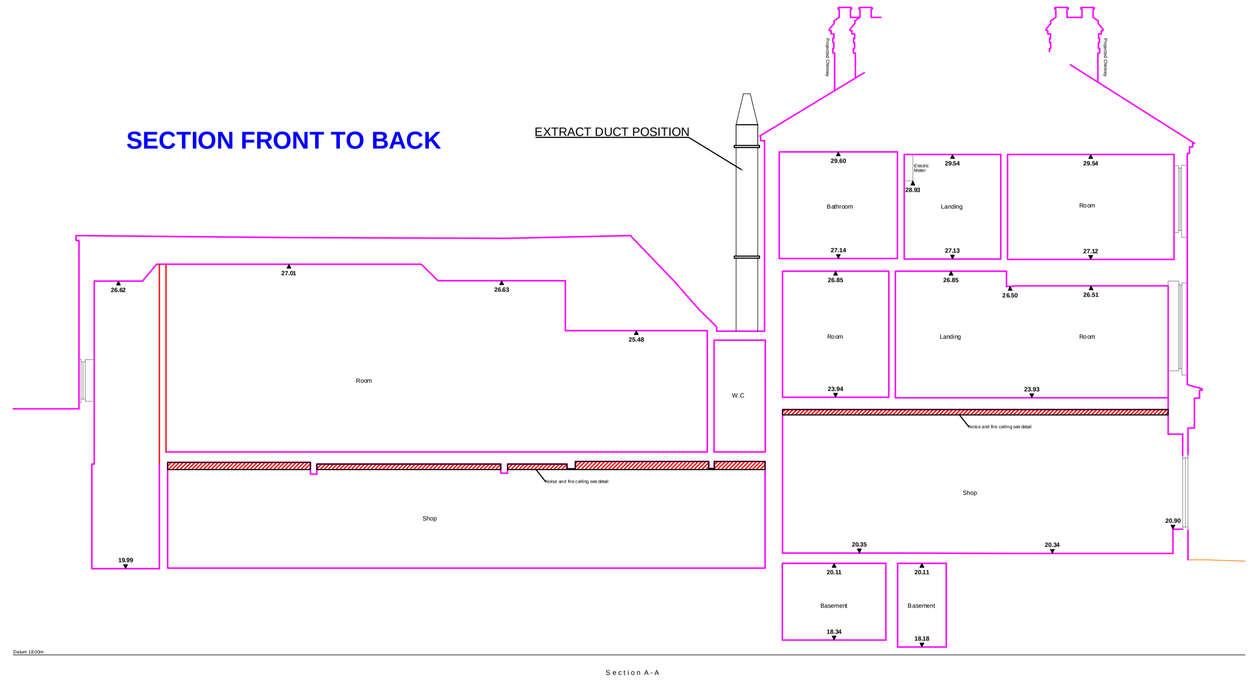

SIGN SPECIFICATION 1/25

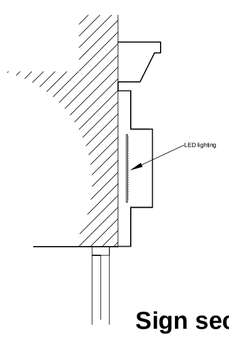

Sign section

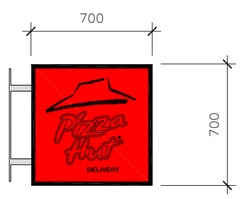

BLADE SIGN PROJECTOR DETAIL

All made out of 10SWG (3mm) aluminium

Main body spray finished black.
Front face to be opal acrylic ovelaid with red vinyl
'Delivery lettering in black vinyl to
face of main body. internally illuminated by Tetra
mini white LED.

Projecting bracket to be 100x50x5mm m/steel RHS
welded to a flat 150x1050x5mm fixed plate all finished
Hammerite Black.

Sign specifications

FASCIA SIGN

Facia 75mm deep tray made out of 10SWG (3mm) aluminium and spray finished Ral 3020

'Pizza Hut' lettering to be built up 125mm returns finished black, faces in white opal 050 acrylic internally illuminated by Tera mini white LED.

Pizza Hat same spec with red face

Delivery letters black aluminum plate fixed flat to facia tray

1/50

0 1 2 3 4 5 6 7 8 9 10

metres

Rev A ~6 Jan~ Toilet window blocked in ist floor

ALLEN+associates
+design+manage

Office 1G
Tring House
77-81 High St
Tring
Herts HP23 4AB
Tel: 01442 762294
Mobile: 07764 612205
E Mail:
gary@allenprojects.co.uk

Client
SOUTHERN CREATIONS LTD
DARREN GODFREY

Job Title
22 BEACH RD
LITTLEHAMPTON BN17 5HT

Drawing Title
PROPOSED ELEVATIONS
INC SHOPFRONT & SIGNS

Date	Scale
JAN 17	1/50 1/100 @A1

Job no: 273

Drawing No	Rev.
PL02	A

Allen Dwg PROT CONNECT U050TA