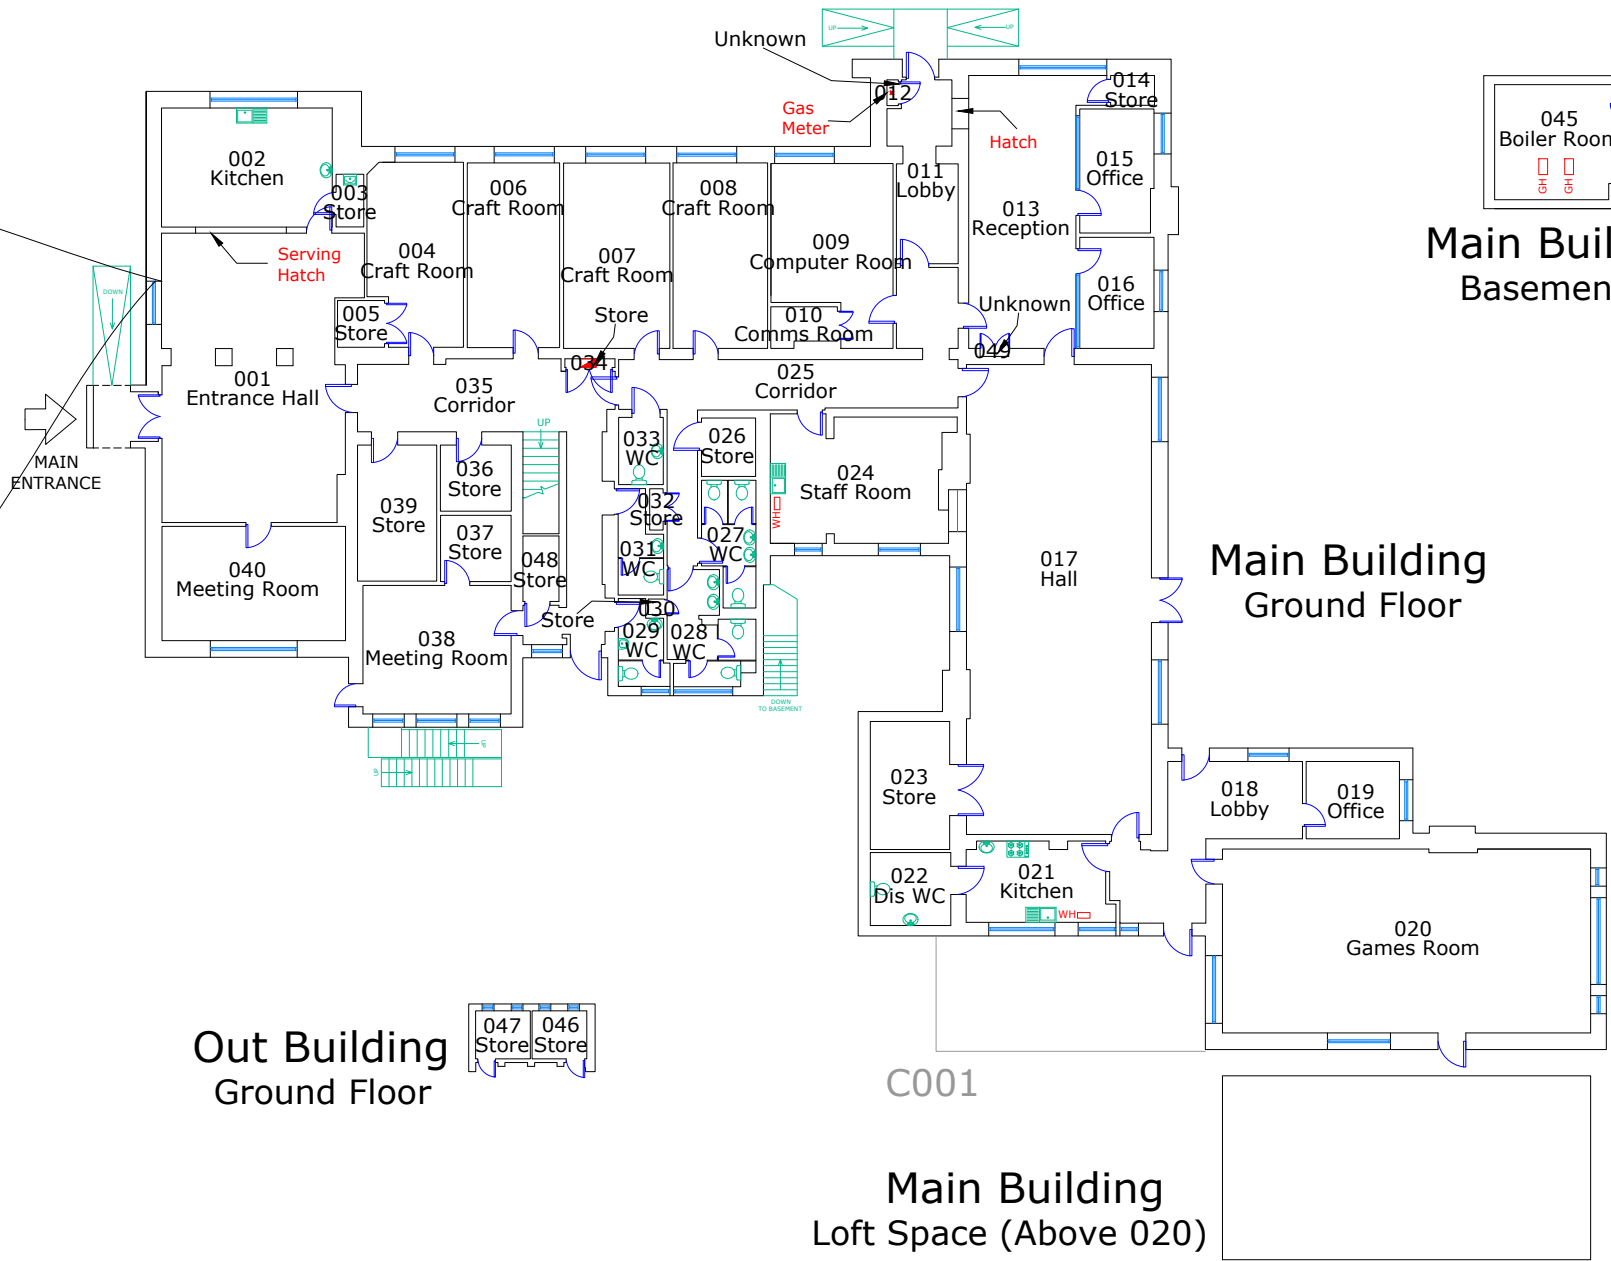
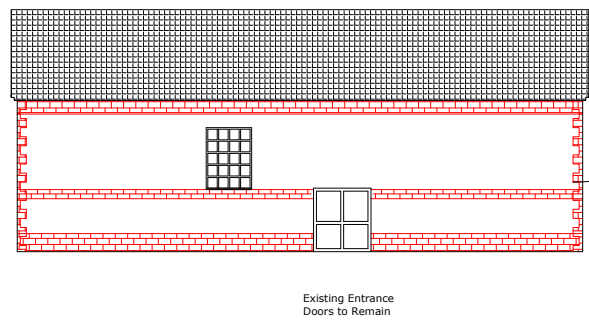
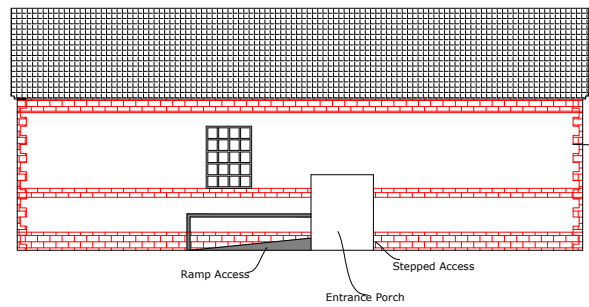


Spatial relationships between buildings or structures may not have been maintained in this plan.

All dimensions to be checked on site before work commences.				
	Quick name LITTLEHAMPTON_WSAPC_00450		Property ref 00450	DFES No.
	WSAP (Flintstone Centre) East Street Littlehampton BN17 6AW			
Property & Asset Records 1st Floor, The Grange, Tower Street Chichester, West Sussex, PO19 1RE Tel: 03302223016	Drawing number LITTLEHAMPTON_WSAPC_00450		Date 29/11/06	Maint. area 8
	CAD filename LITTLEHAMPTON_WSAPC_00450	Sheet 1/1	Edition 06/08/10	Scale 1:250@ A3