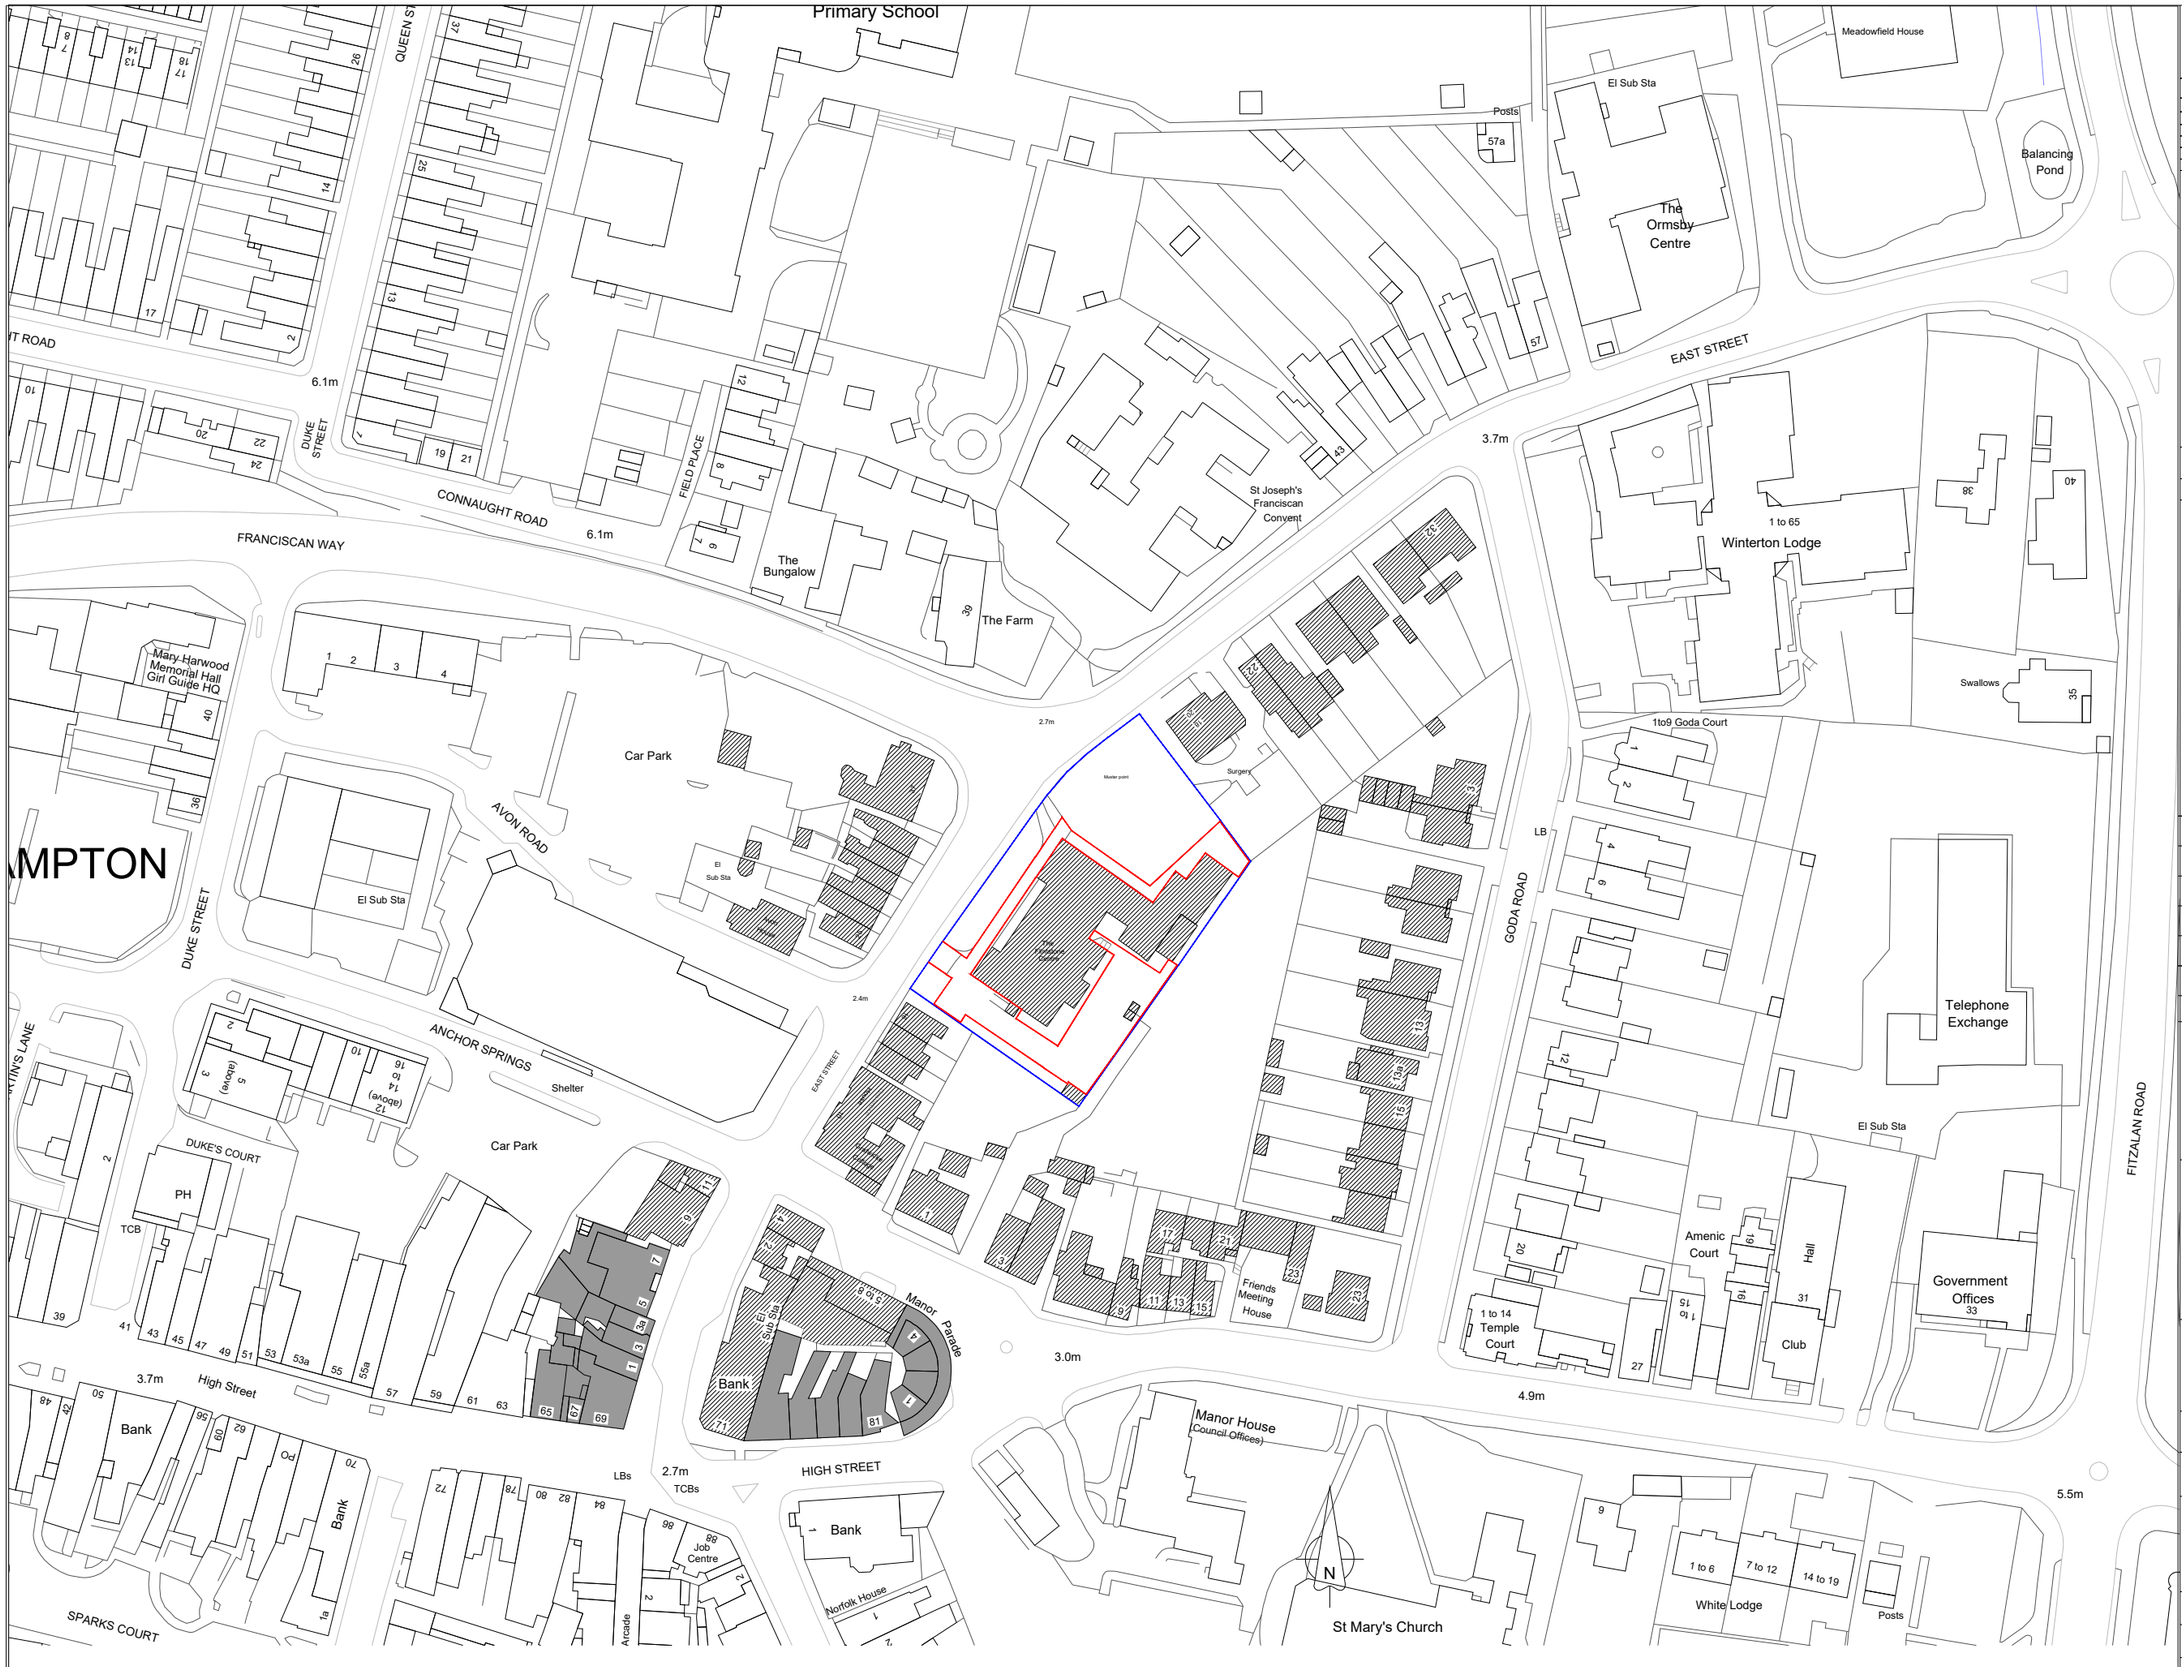

Do Not Scale

Use only written dimensions. All dimensions must be verified prior to the works being put into hand and any discrepancies reported to the originator.

Health And Safety Information

	Details	Initials	Date
Asbestos Survey			
Structural Check/Lifting & Handling			
Site Survey			
Access and Egress/Site Compund			
Hazards Identified			

LOCATION PLAN
NTS

General Notes

Site Boundary

Works Area

Rev.	Details of Revision	Date	Sign

Client:

west sussex county council — multi disciplinary consultant PARTNERSHIP

FAITHFUL+GOULD
Member of the SNC-Lavalin Group

Nova North, 11 Bressenden Place,
Westminster. London. SW1E 5BY
Tel. +44(0)20 7121 2121
Fax. +44(0)20 7121 2020

Project:
Safeguarding Programme 19/20
The Flintstone Centre, East Street,
Littlehampton, West Sussex, BN17 6AW

Ref:
TFC5192765.001

Drawing No:
002

Title:
THE FLINTSTONE CENTRE
LOCATION PLAN

Scale:	Drawn:	Checked:	Co-ord chk:
1 : 1250	WL	-	
Original Size:	**Date:**	**Date:**	**Date:**
A3	21/08/2020	-	

Status: PROPOSED

LOCATION PLAN
SITE BOUNDARY AND WORKS AREA

SCALE
1:1250

© FAITHFUL+GOULD COPYRIGHT: REPRODUCTION IN WHOLE OR PART BY ANY MEANS IS PROHIBITED WITHOUT THE PRIOR WRITTEN PERMISSION OF FAITHFUL+GOULD

ARUN DISTRICT COUNCIL LUF5/22/L