ARUN DISTRICT COUNCIL LU/55/25/CLP

Proposed pottery shed

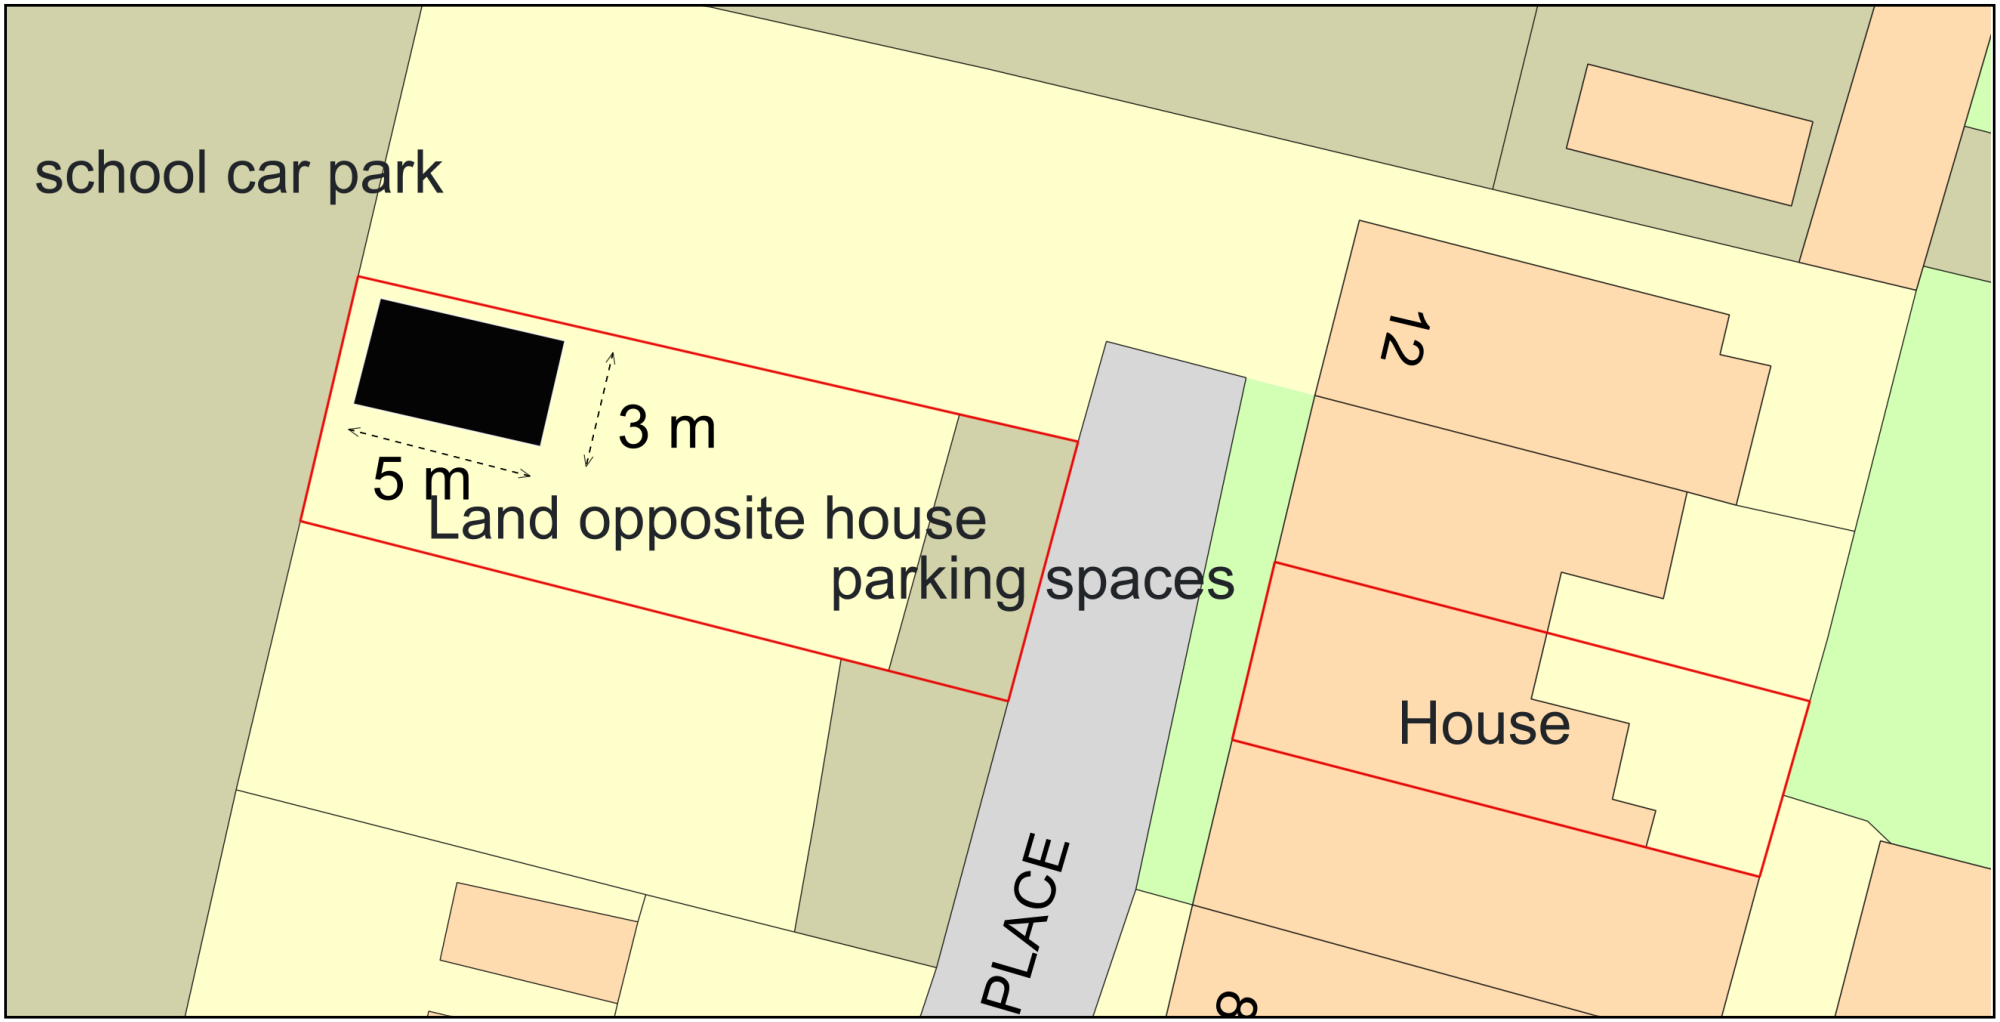

ReQuestaPlan

Plan Produced for: Sarah Lewis-Tulett

Date Produced: 26 Mar 2025

Plan Reference Number: TQRQM25085062343892

Scale: 1:200 @ A4

© Crown copyright and database rights 2025 OS 100042766