




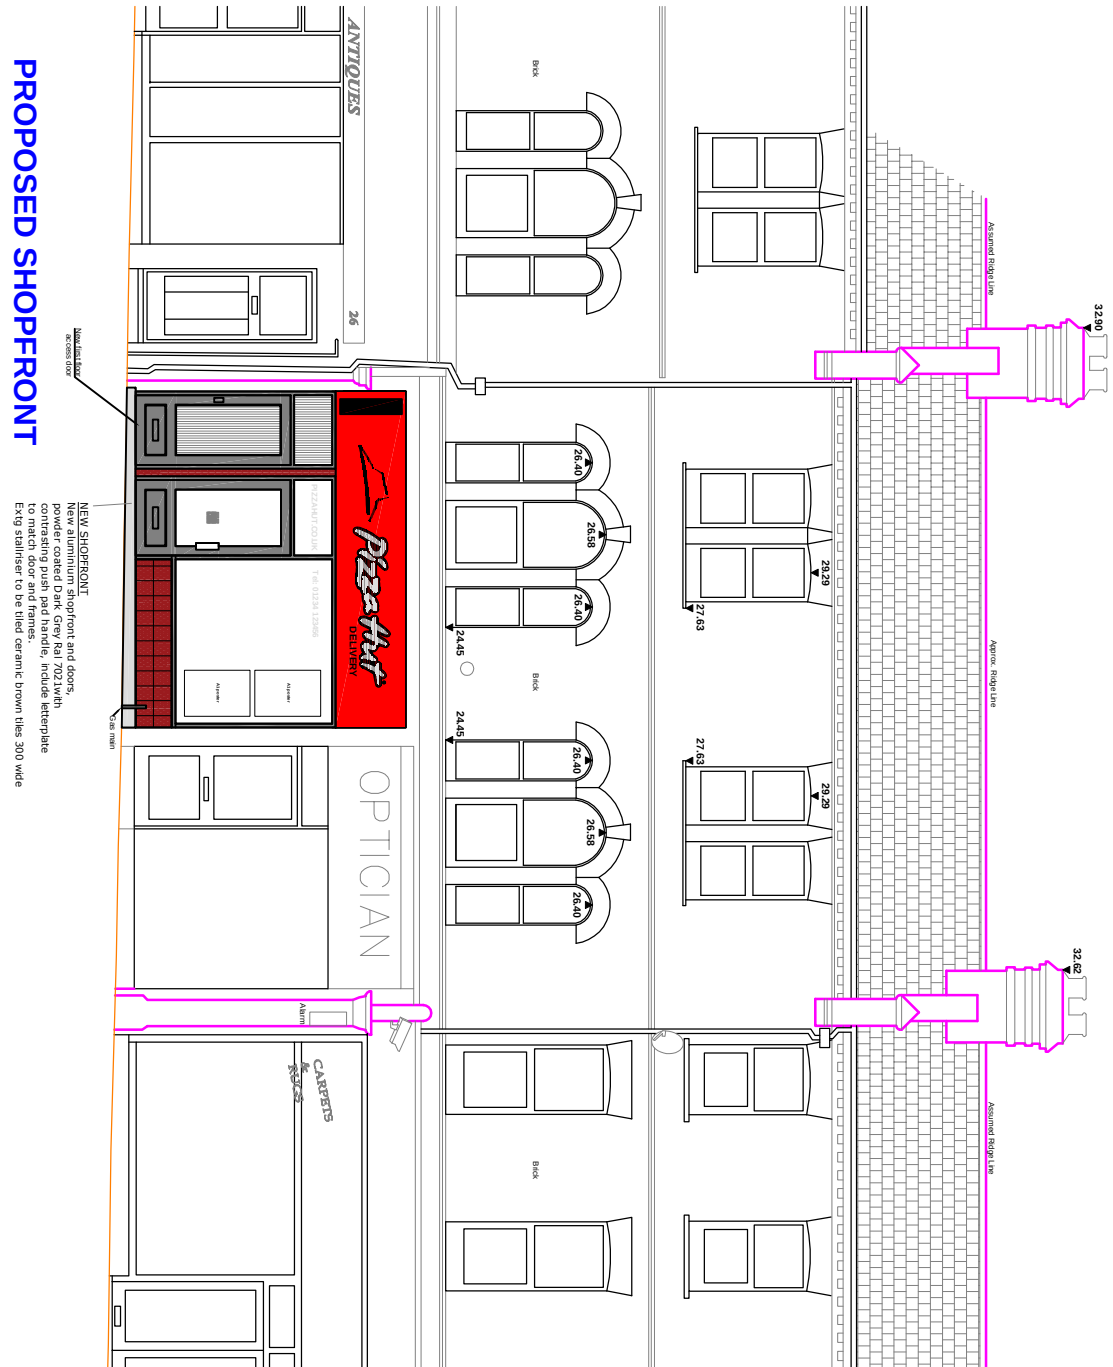


PROPOSED SHOPFRONT

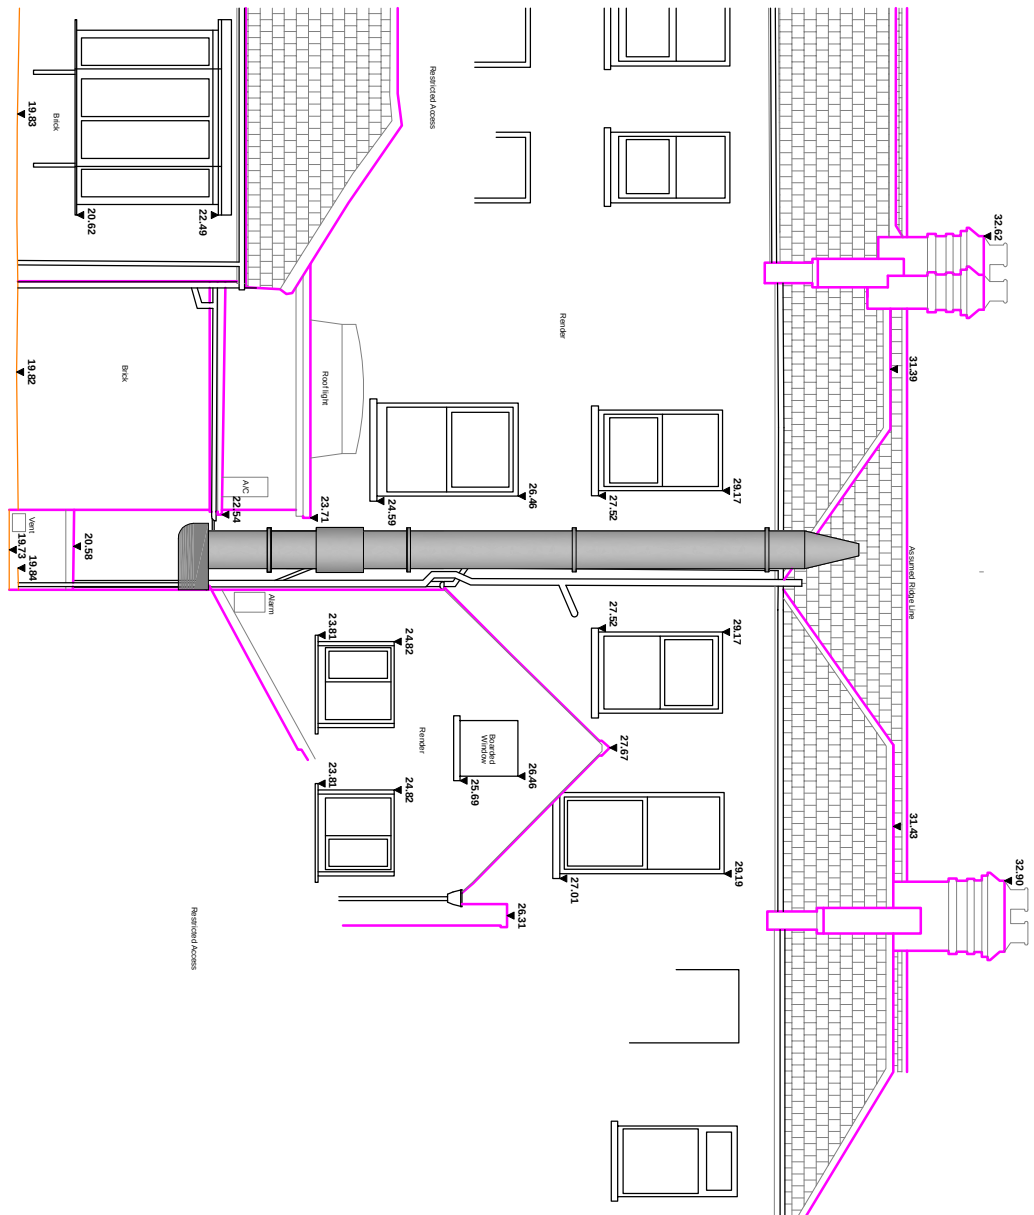


PROPOSED REAR ELEVATION

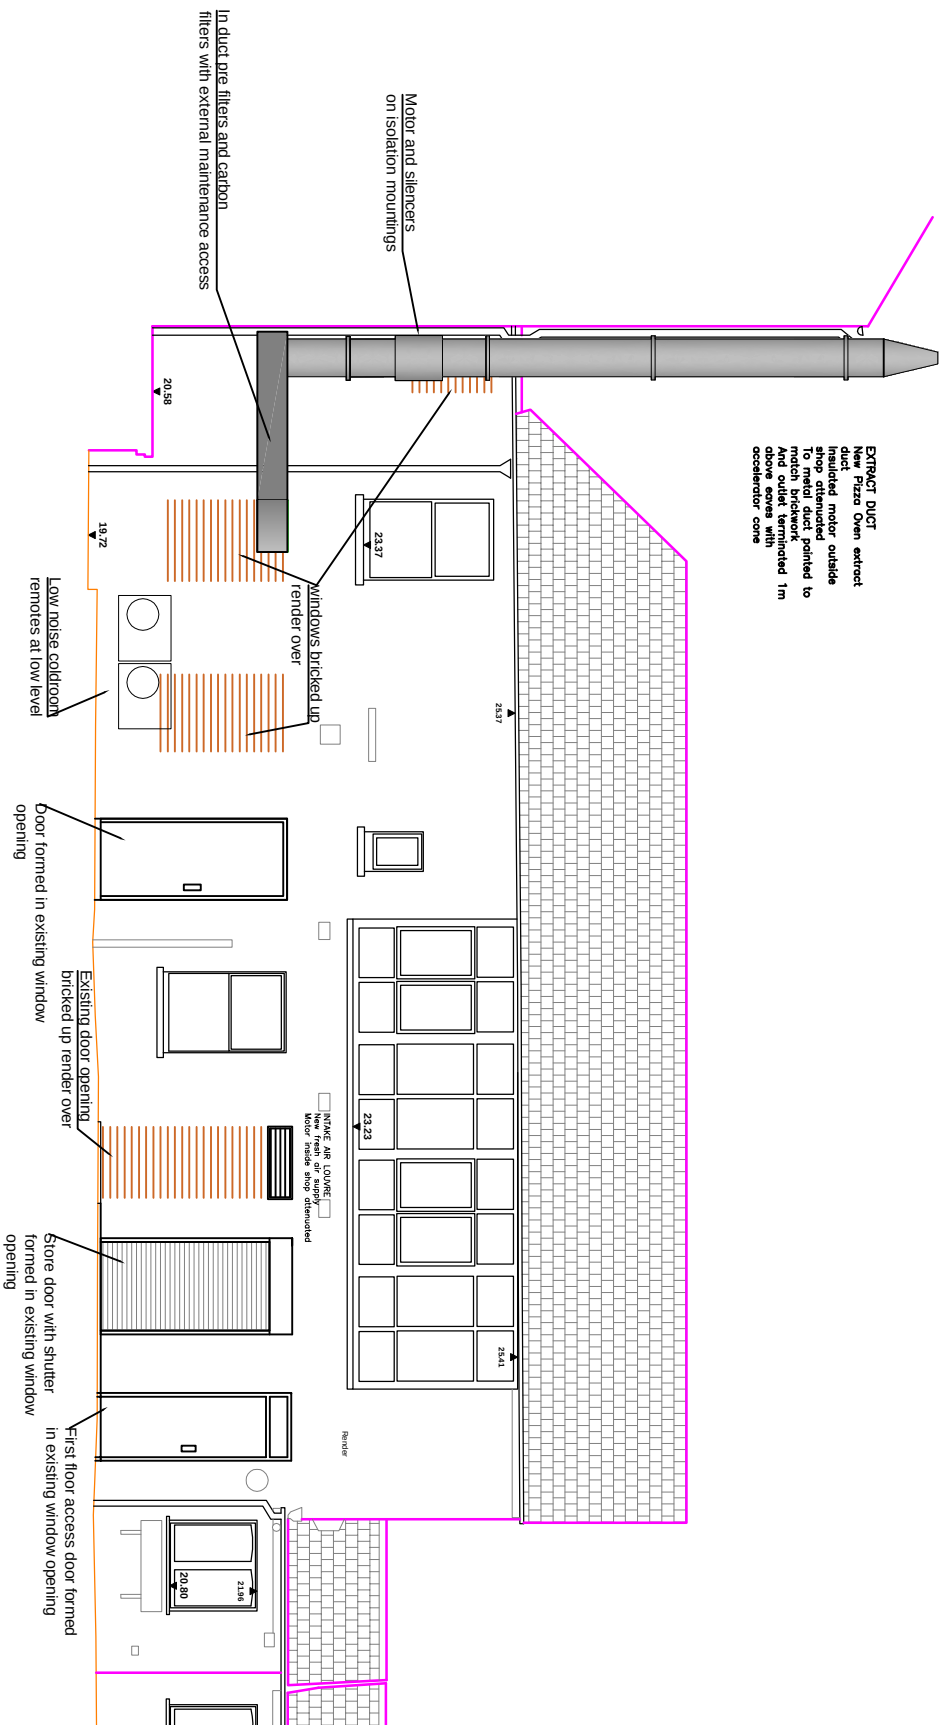

POPOSED REAR SIDE ELEVATION

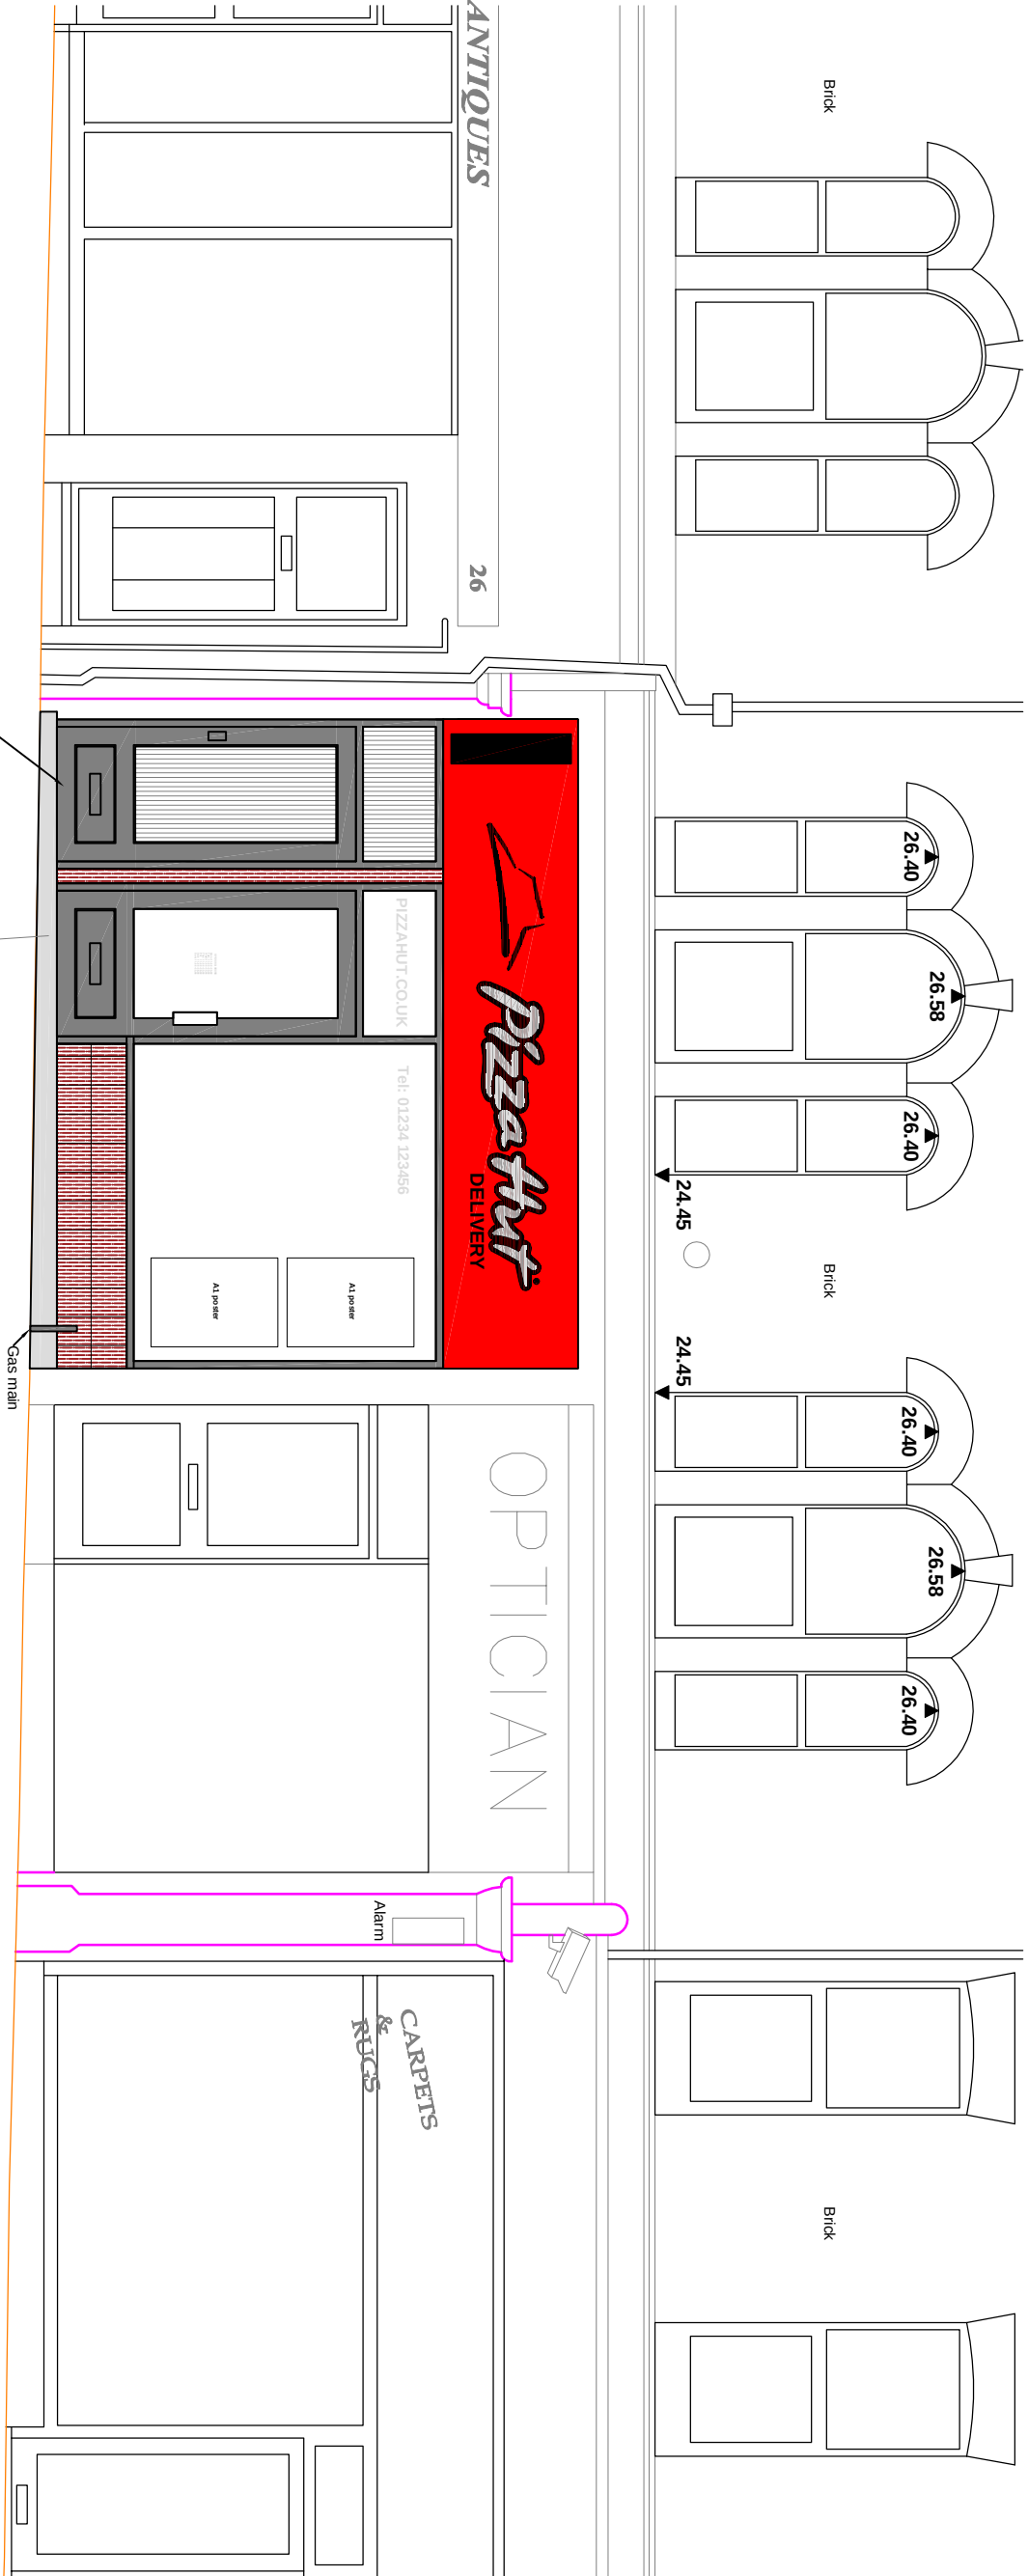


SECTION FRONT TO BACK

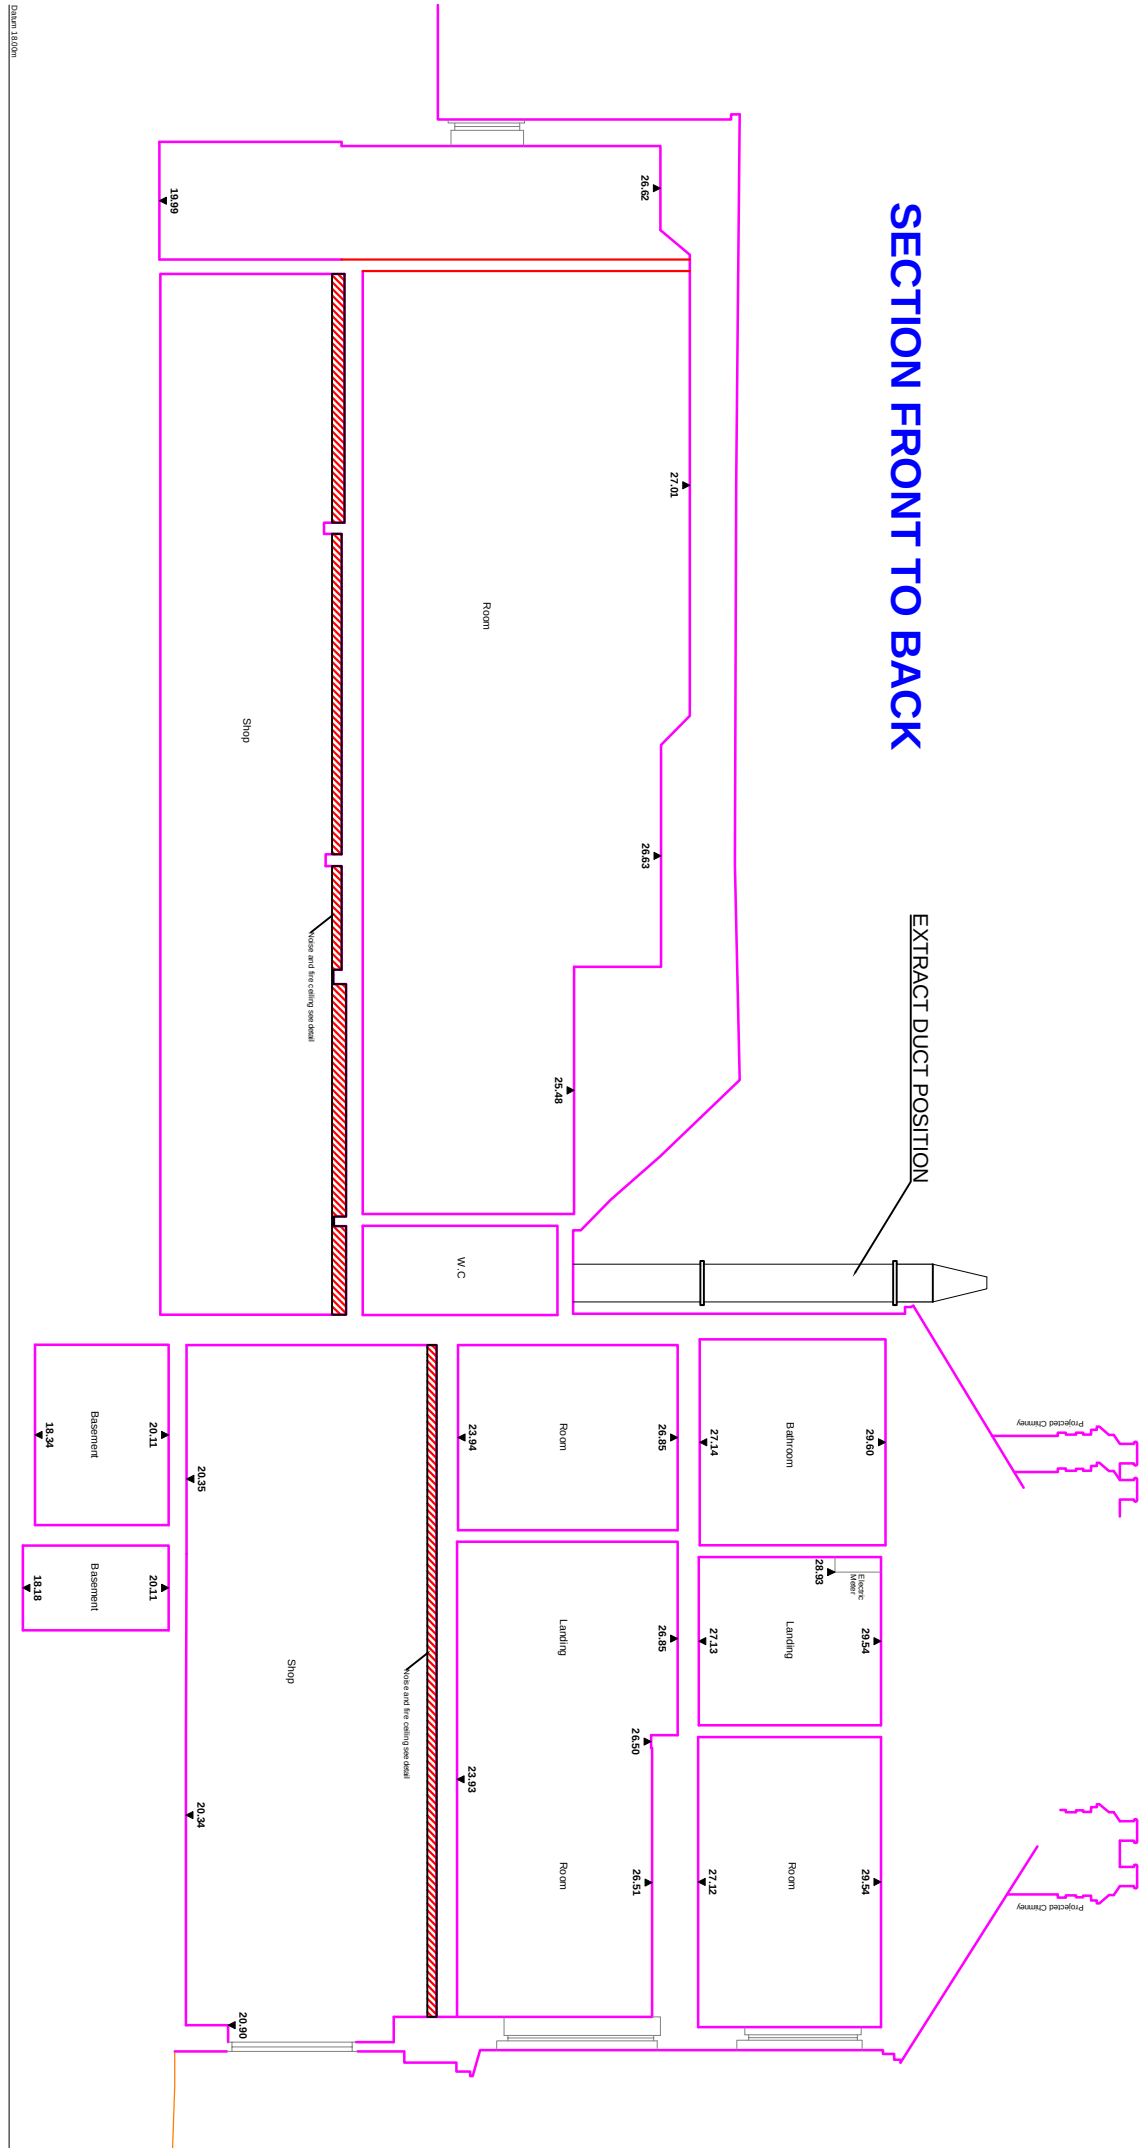

EXTRACT DUCT POSITION


SIGN SPECIFICATION 1/25

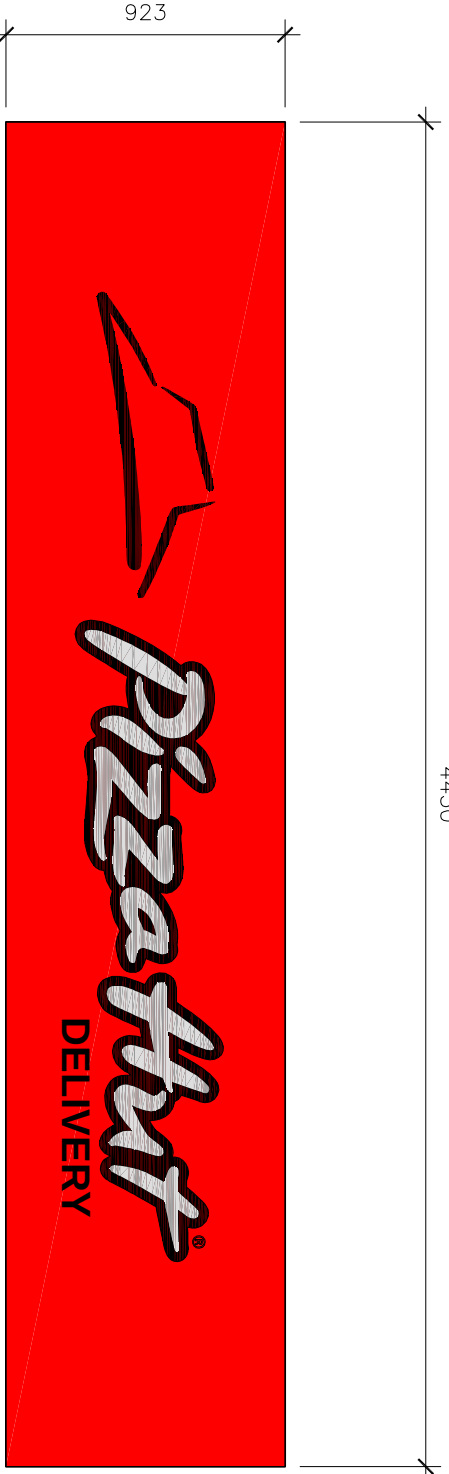


Sign section

Sign specifications

FASCA SIGN
Fasca 75mm deep tray made out of 10SWG (3mm) aluminium and spray finished Ral 3020
"Pizza Hut" lettering to be built up 125mm returns finished black, faces in white opal 050 acrylic
internally illuminated by Tera mini white LED.
Pizza Hat same spec with red face
Delivery letters black aluminium plate fixed flat to fascia tray

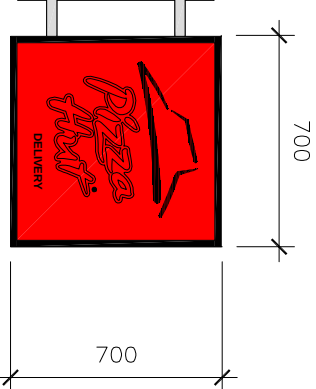

BLADE SIGN PROJECTOR DETAIL
All made out of 10SWG (3mm) aluminium
Main body spray finished black.
Front face to be opal acrylic overlaid with red vinyl
Delivery lettering in black vinyl to mini white LED.
Projecting bracket to be 100x50x5mm m/steel RHS
Delivery letters black aluminium plate fixed flat to finished
Hammerite Black.

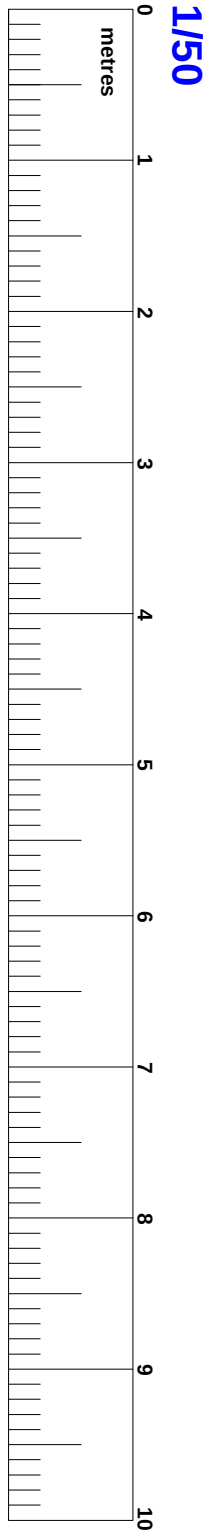

Rev A -6 Jan- Toilet window blocked in 1st floor

ALLEN+associates
+design+manage

SOUTHERN CREATIONS LTD
DARREN GODFREY

22 BEACH RD
LITTLEHAMPTON BN17 5HT
PROPOSED ELEVATIONS
MC SHOPFRONT & SIGNS

Office 16
Ting House
Ting
Hursts 4P23 4AG
Hursts 4P23 4AG
Mobile 07764 612205
gry@allenmgm.co.uk

2200
JAN 17
273
P102
A

Scale
1/50
2100 @A1