

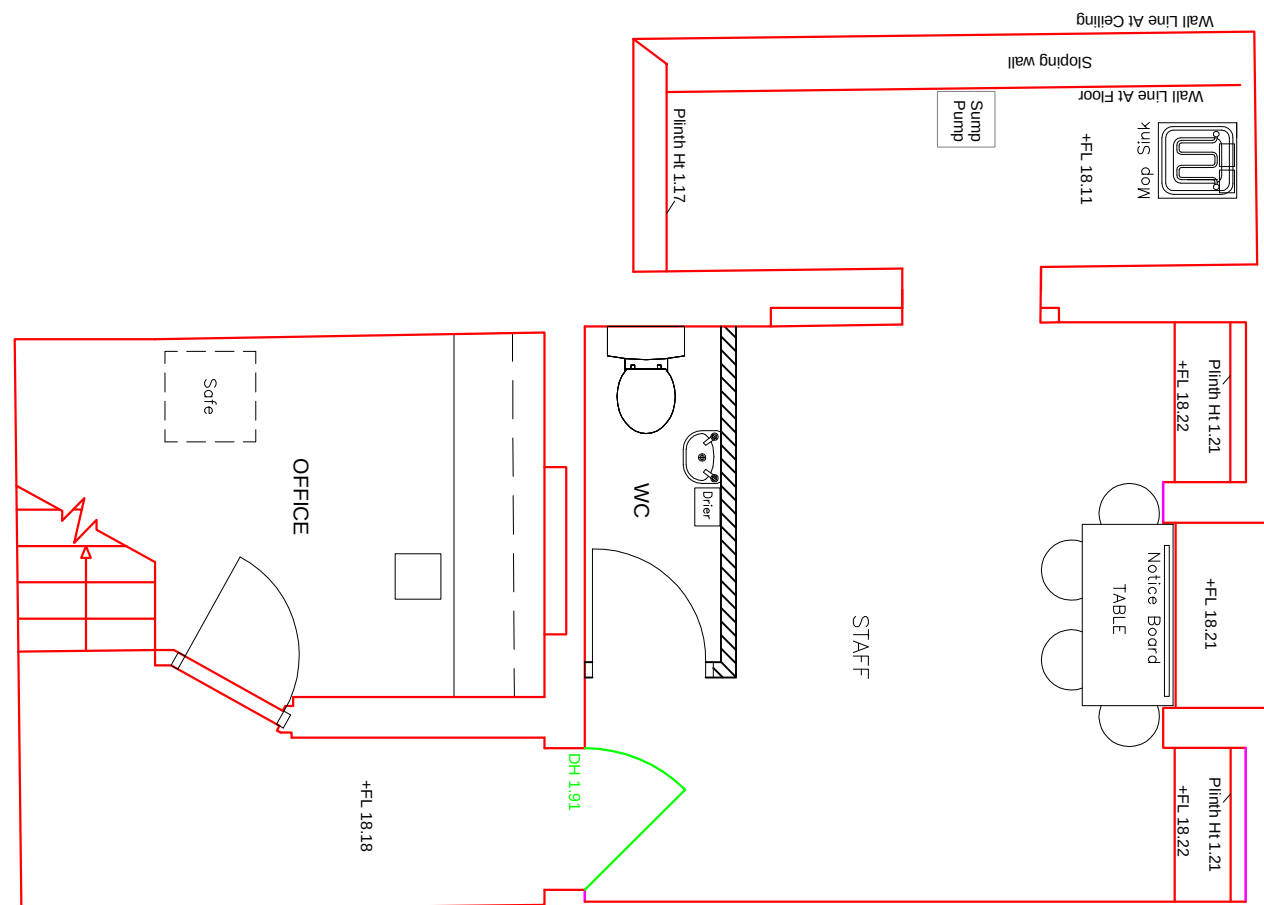
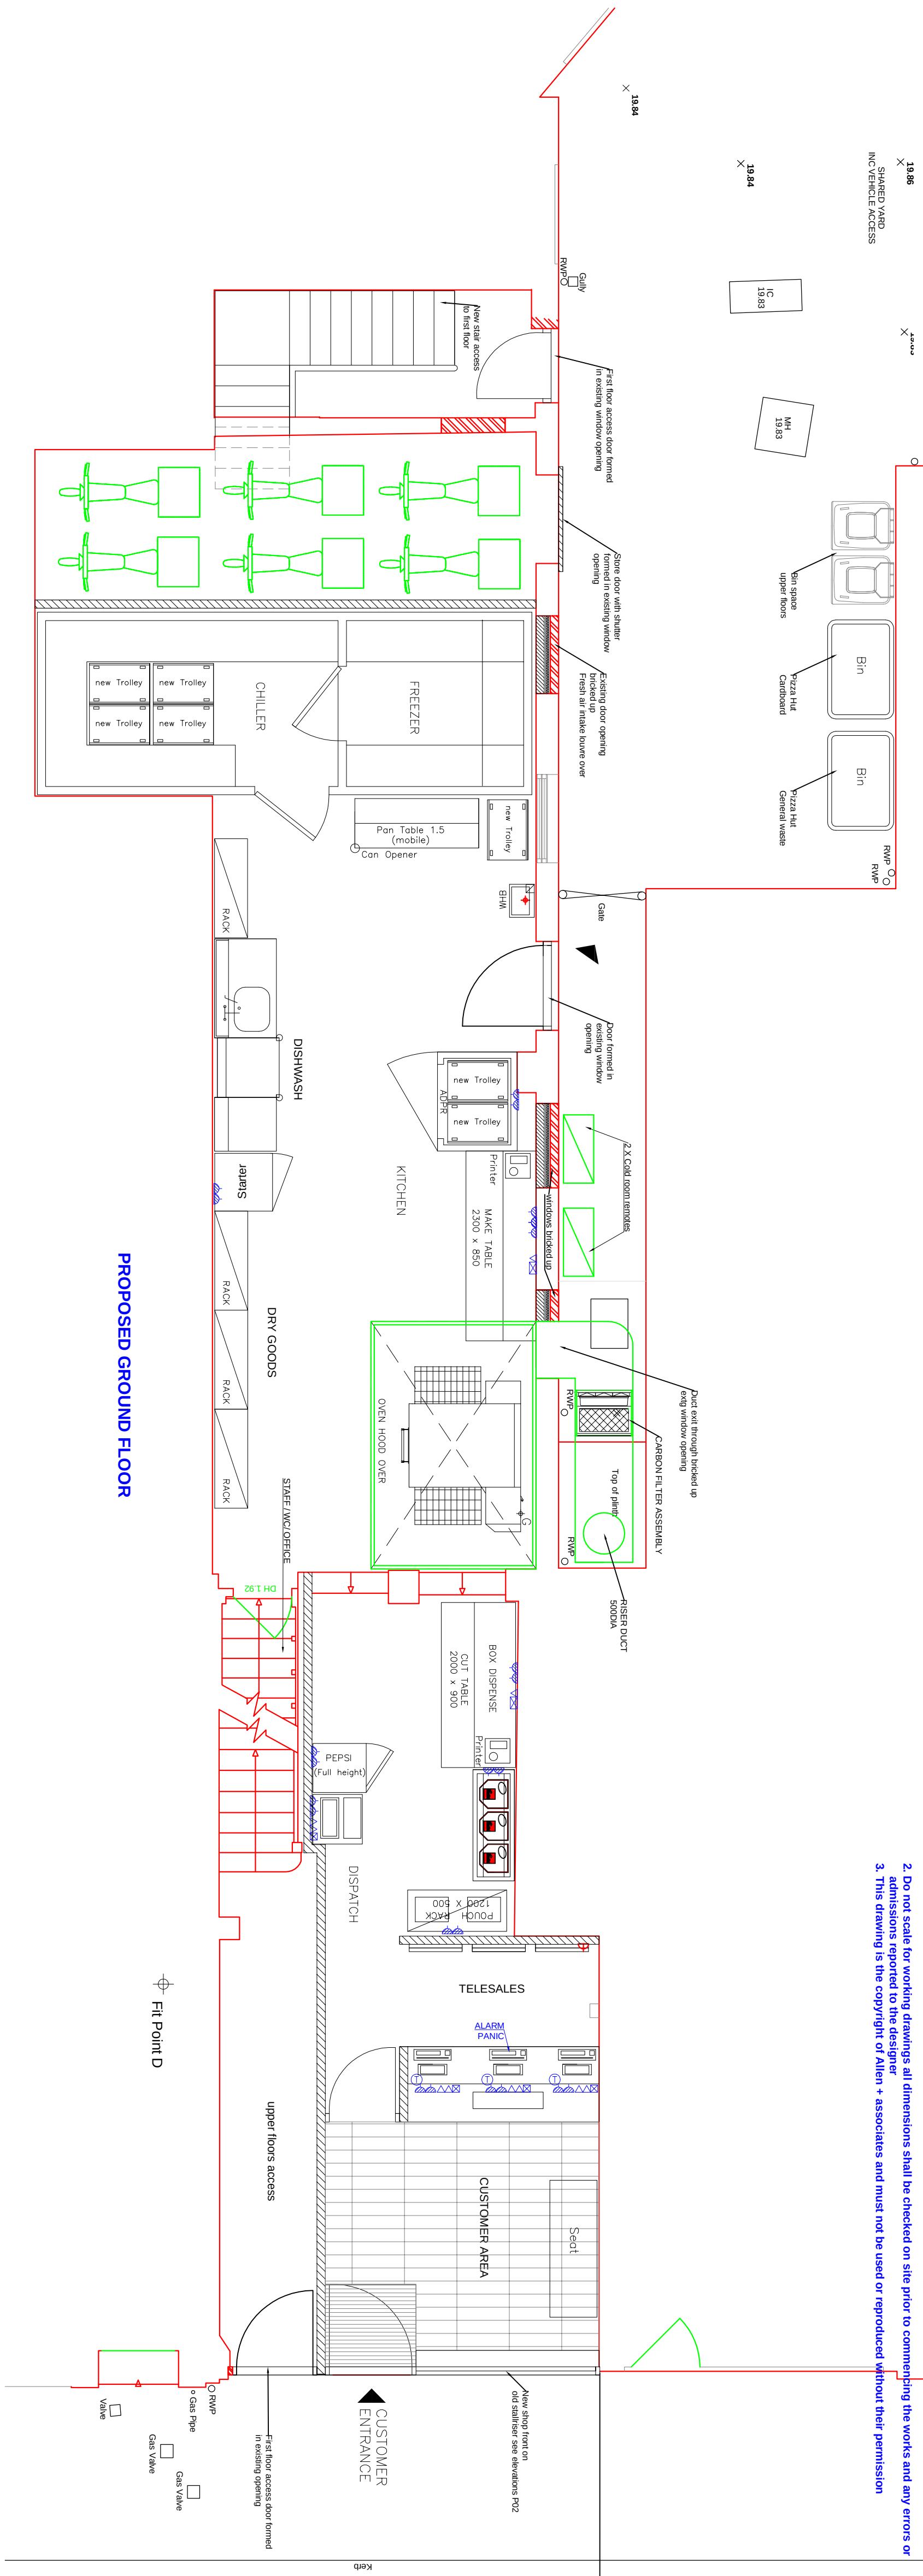


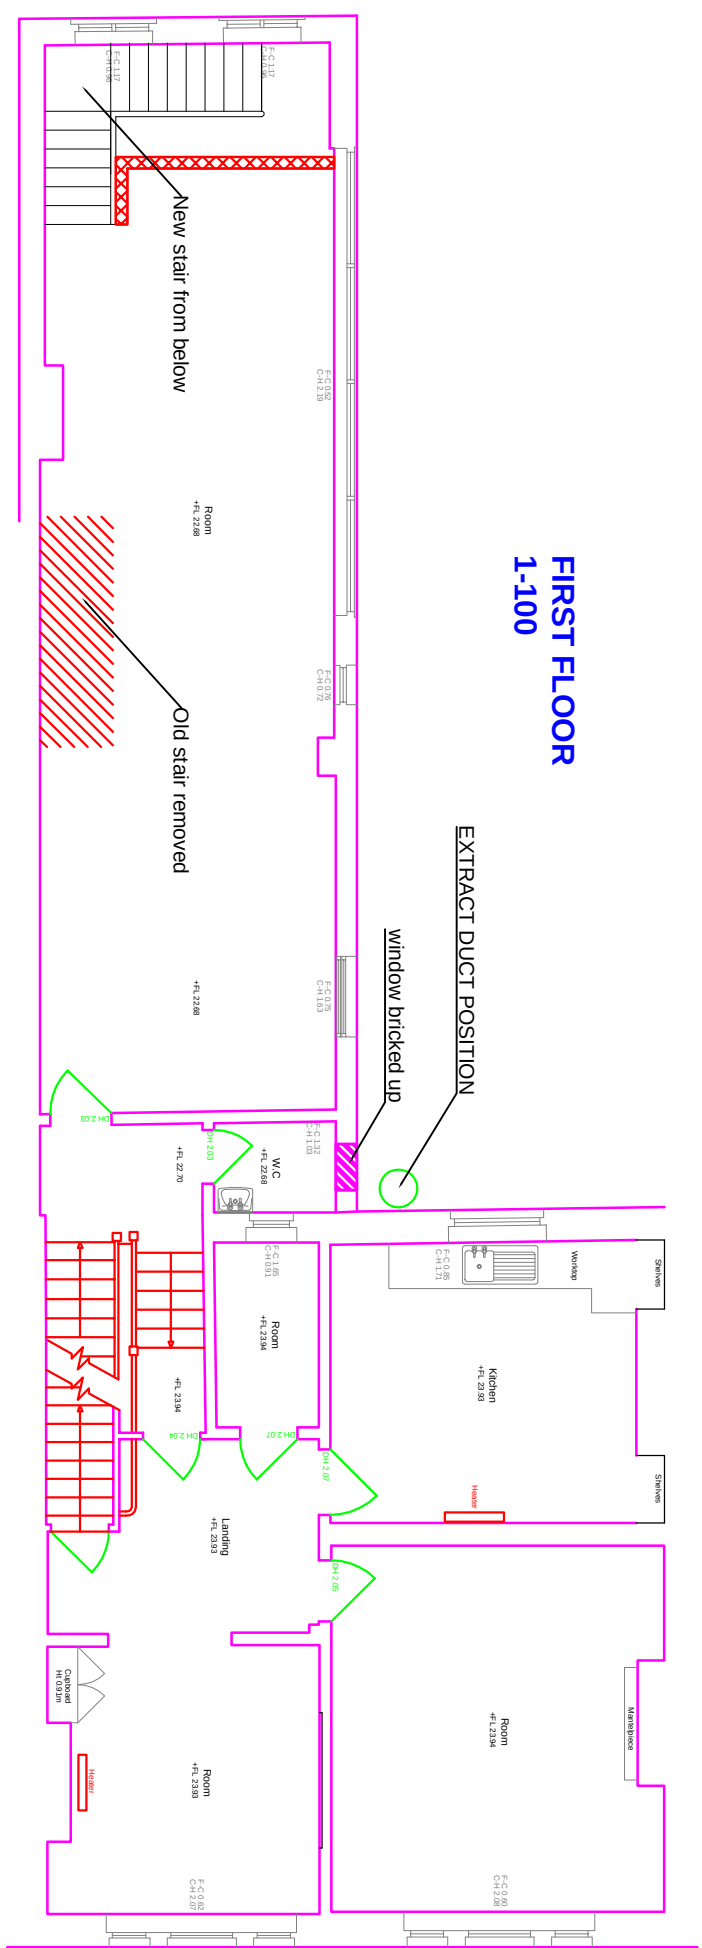


PROPOSED GROUND FLOOR

PROPOSED BASEMENT FLOOR


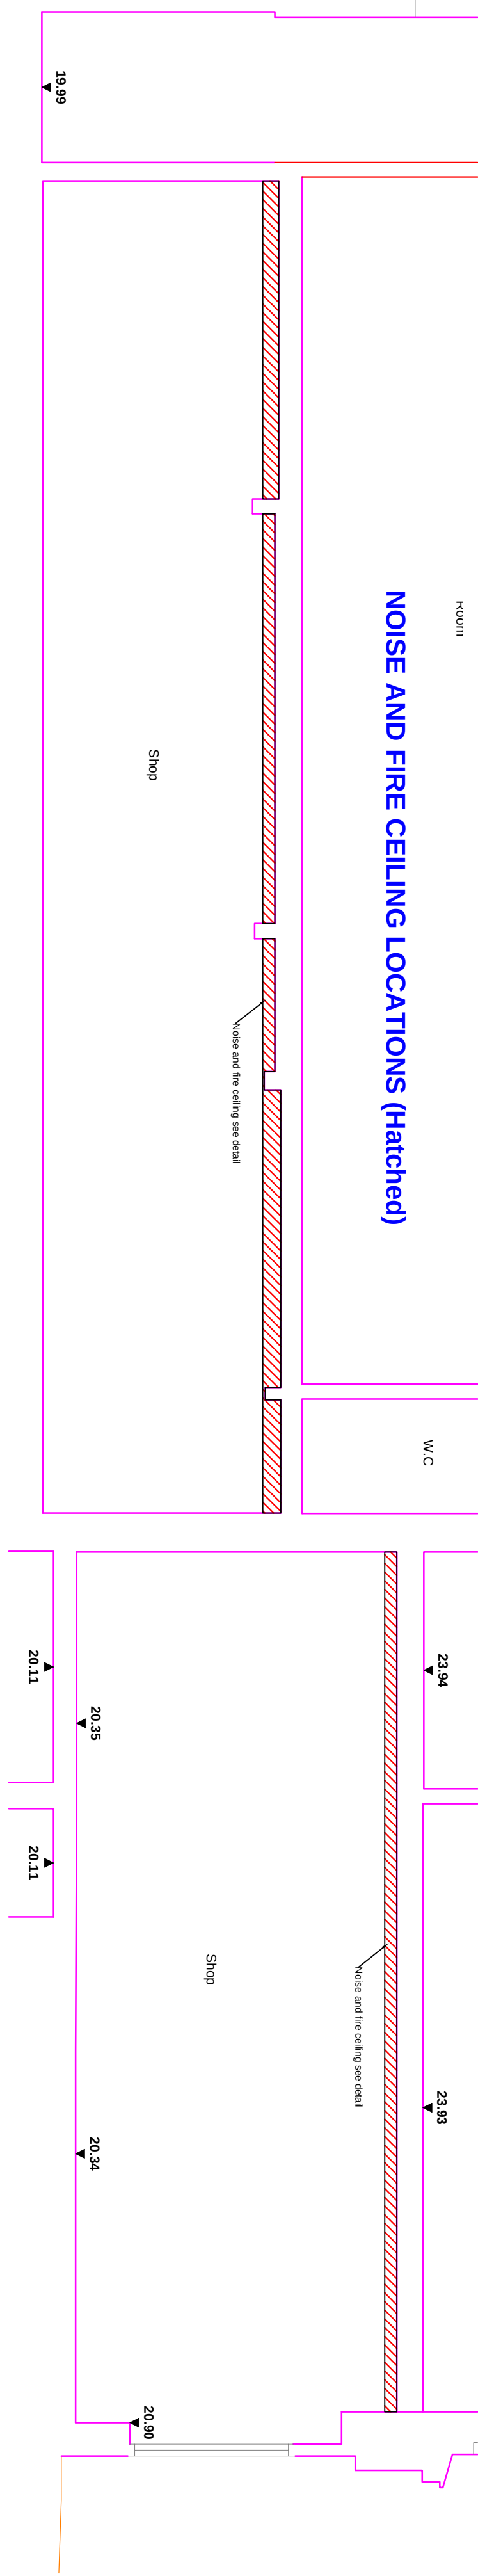


NOISE AND FIRE CEILING LOCATIONS (Hatched)

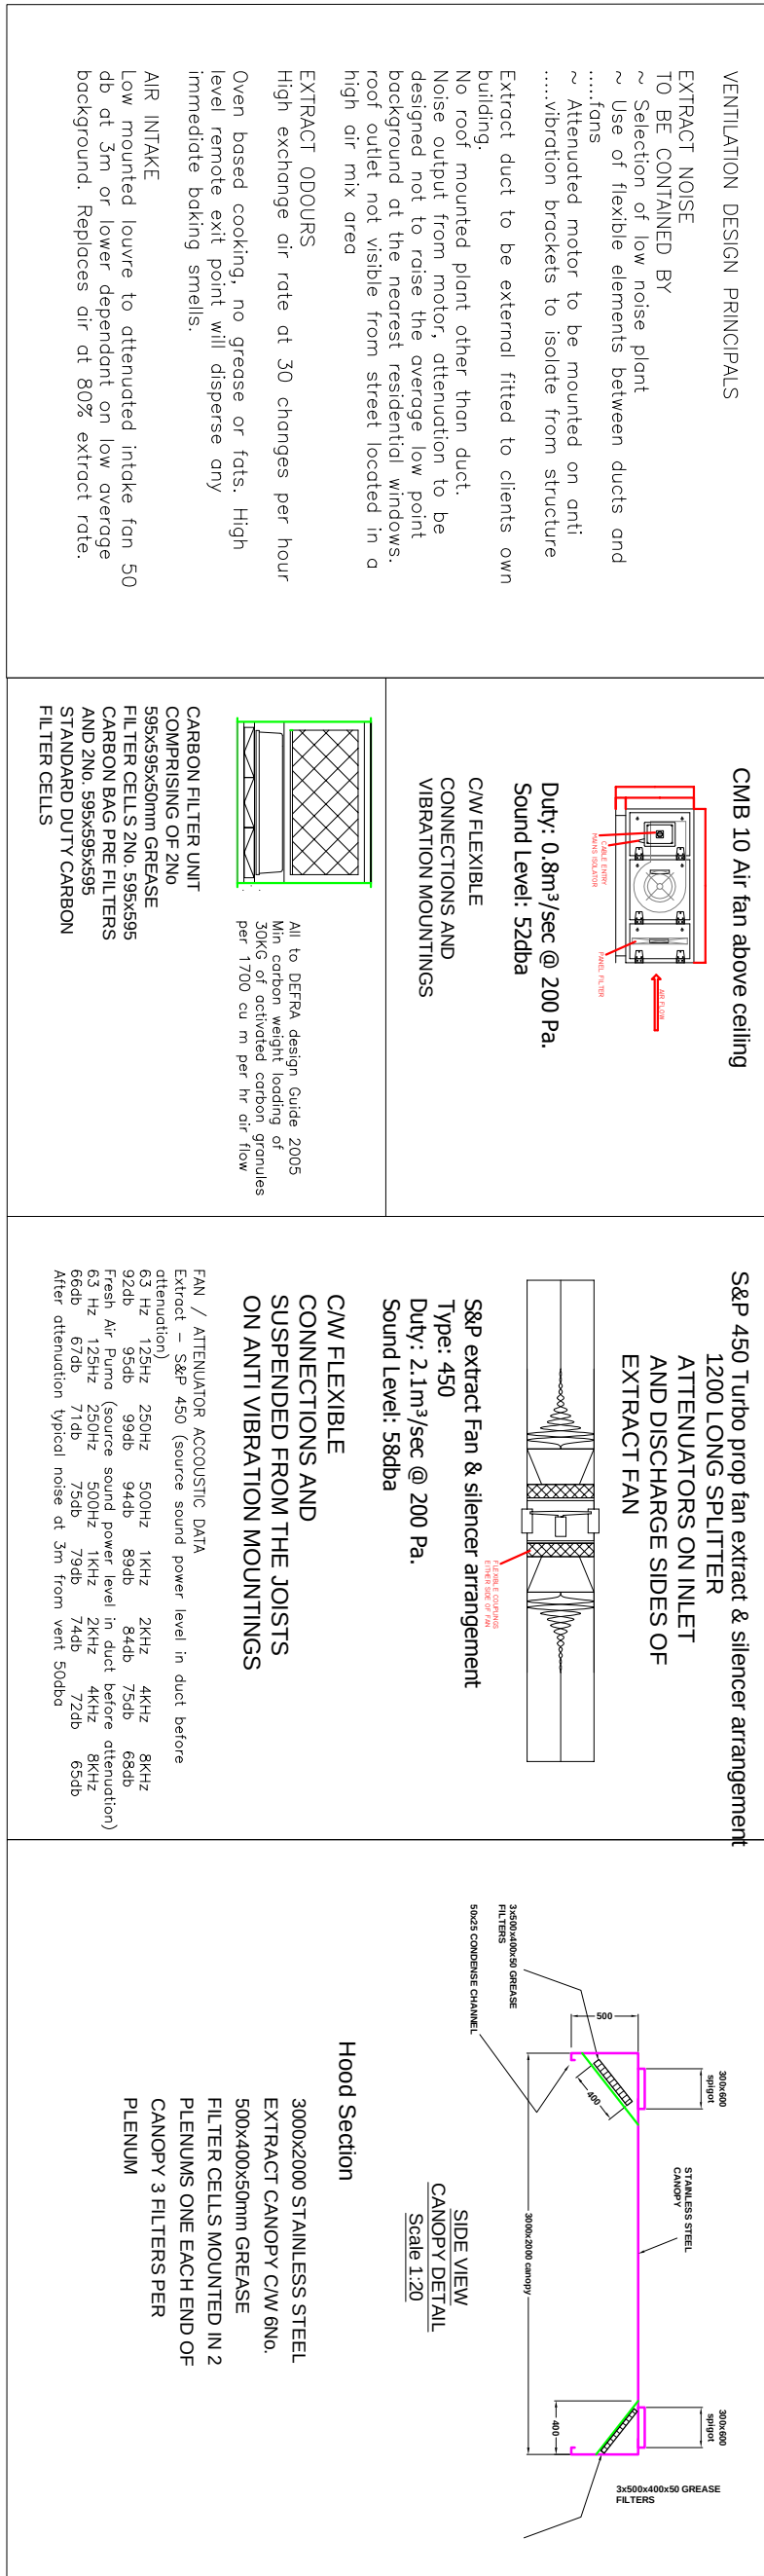

MECH SPEC

SHOP TO FIRST FLOOR NOISE INSULATION DETAIL

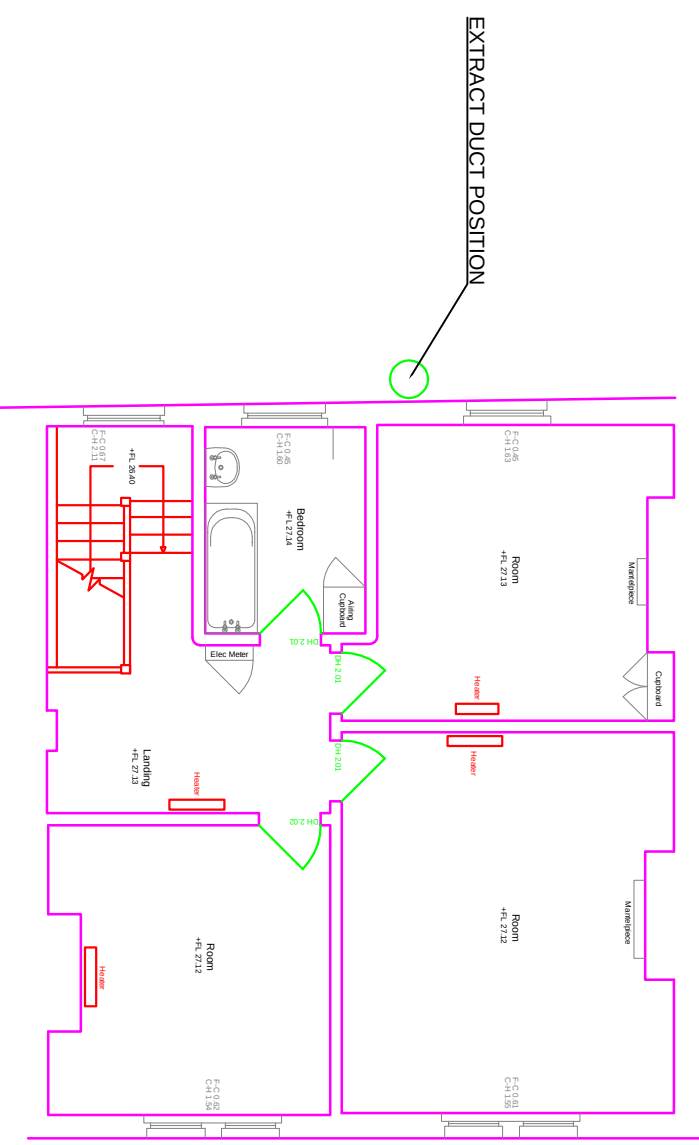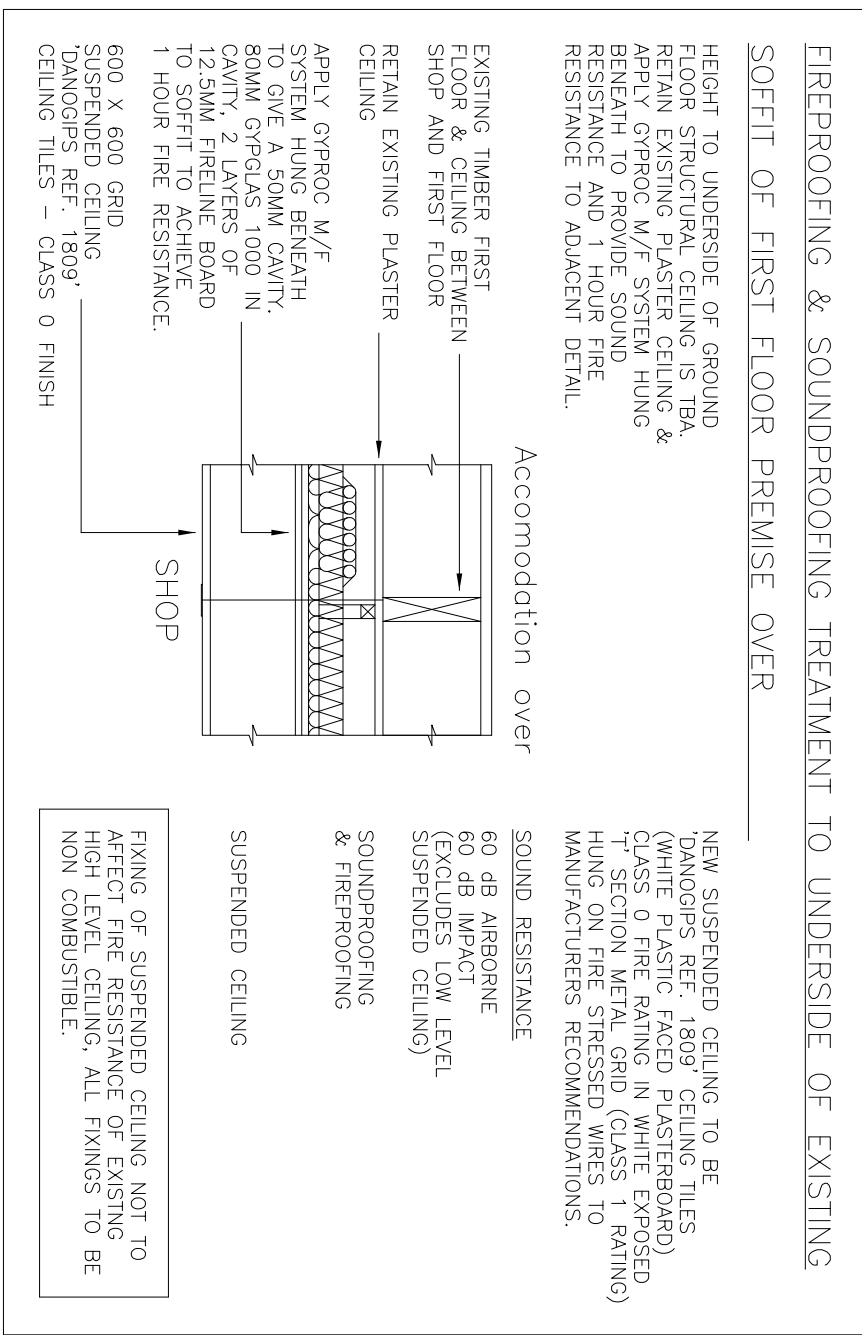

SECOND FLOOR
1-100

