

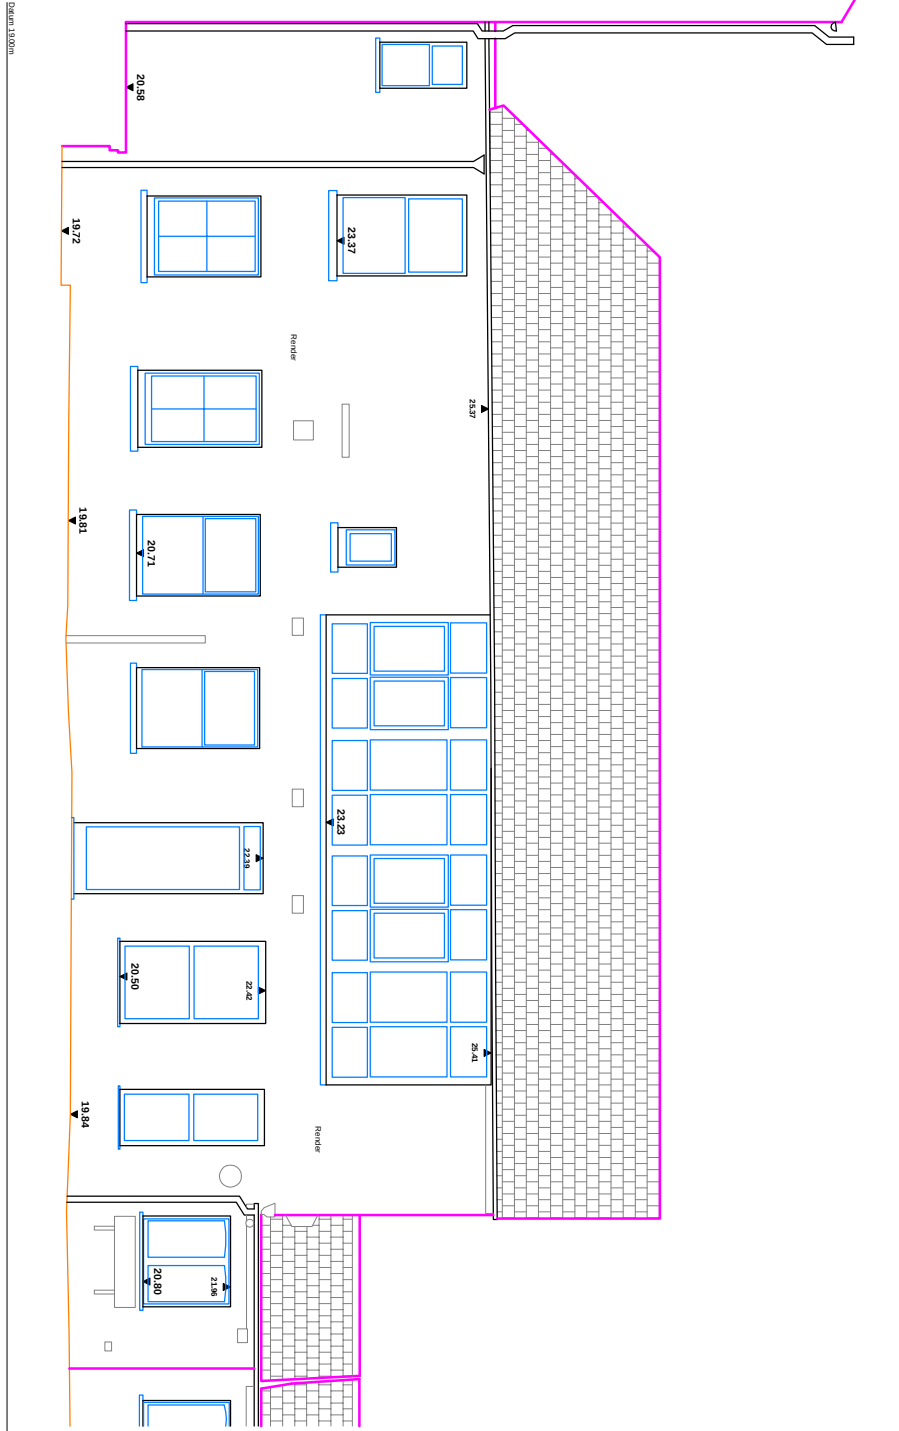
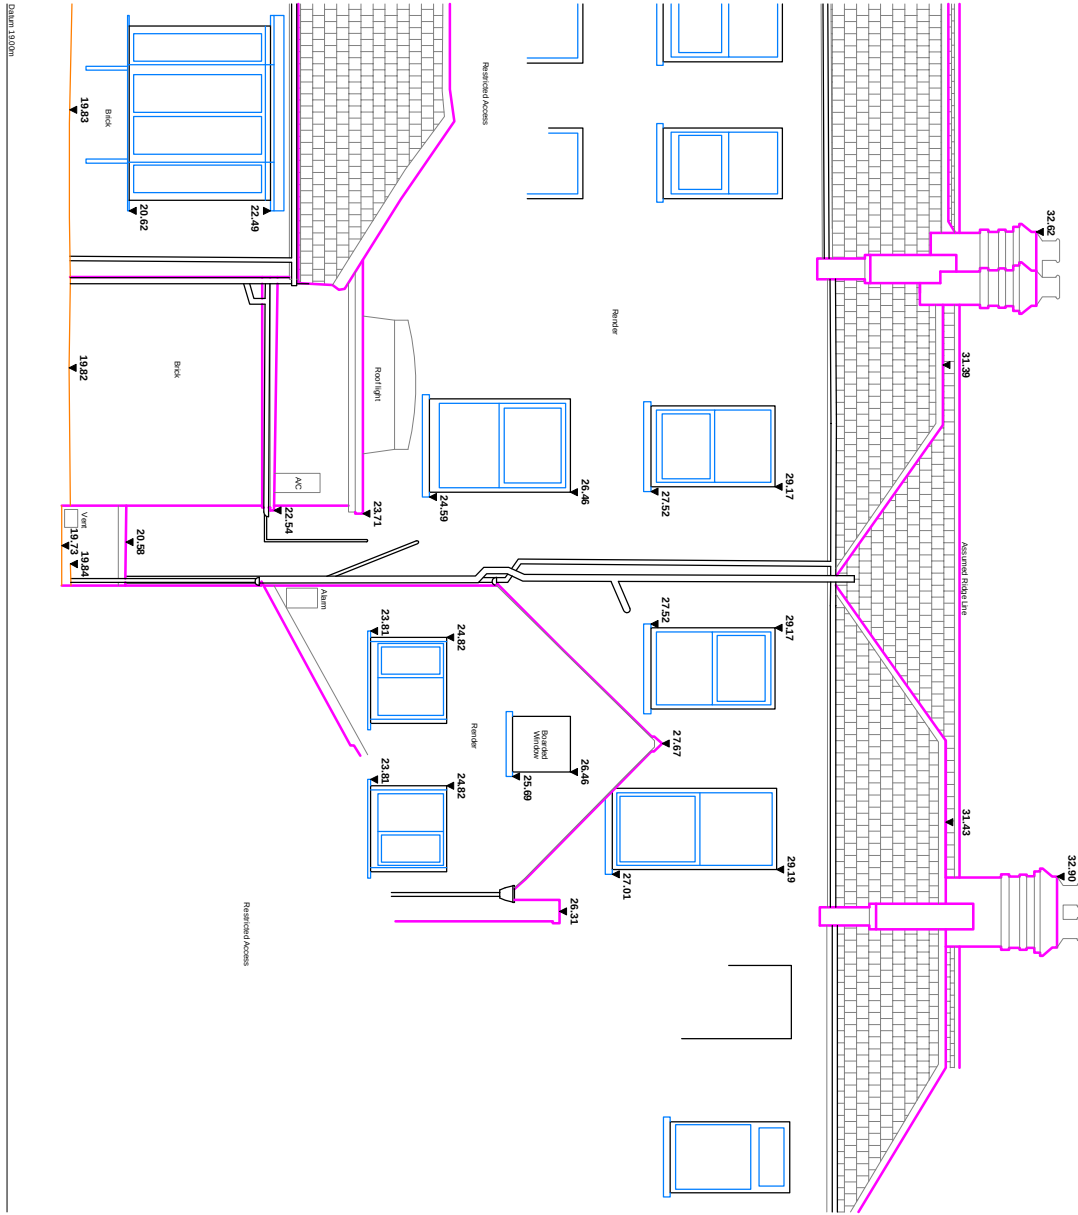


1. Scale this drawing for Planning Purposes only
2. Do not scale for working drawings all dimensions shall be checked on site prior to commencing the works and any errors or omissions shall be the responsibility of the client
3. This drawing is the copyright of Allen + associates and must not be used or reproduced without their permission

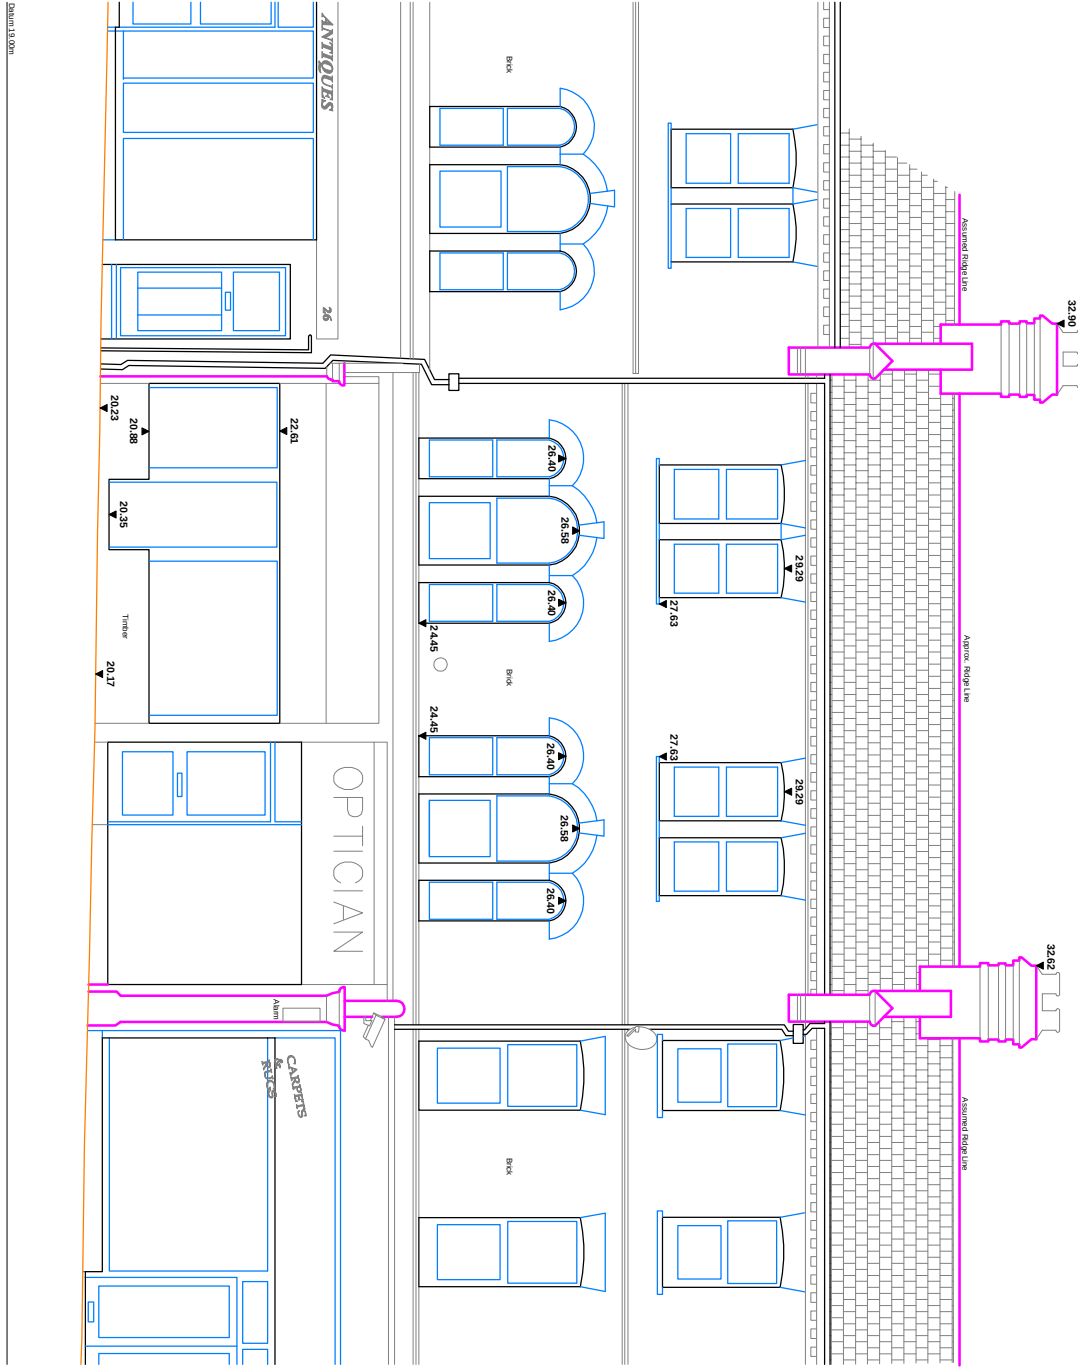

Rev A – 6 Jan– Upper floors added

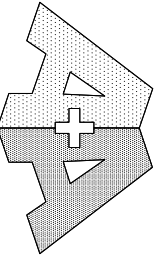

ALLEN+associates
+design+manage

CLIENT
SOUTHERN CREATIONS LTD
DARKEN GODFREY

Office 1C
Ting House
77-79 High St
Herts MK23 4AB
Herts MK23 4AB
Mobile: 07754 612205
E Mail: gpr@allenprogs.co.uk

DATE
JAN 17

SCALE
1:50 1:100 @A1

23

EXISTING PLANS

ED1

A