



New first floor
access door

NEW SHOPFRONT
New aluminium shopfront and doors,
powder coated Dark Grey Ral 7021with
contrasting push pad handle, include letterplate
to match door and frames.
Extg stallriser to be tiled ceramic brown tiles 300 wide

SIGN SPECIFICATION 1/25



Sign specifications

FASCIA SIGN

Facia 75mm deep tray made out of 10SWG (3mm) aluminium and spray finished Ral 3020

'Pizza Hut' lettering to be built up 125mm returns finished black, faces in white opal 050 acrylic internally illuminated by Tera mini white LED.

Pizza Hat same spec with red face


Delivery letters black aluminum plate fixed flat to facia tray



All made out of 10SWG (3mm) aluminium

Main body spray finished black.
Front face to be opal acrylic overlaid with red vinyl
'Delivery' lettering in black vinyl to
face of main body. internally illuminated by Tetra
mini white LED.

Projecting bracket to be 100x50x5mm m/steel RHS welded to a flat 150x1050x5mm fixed plate all finished Hammerite Black.

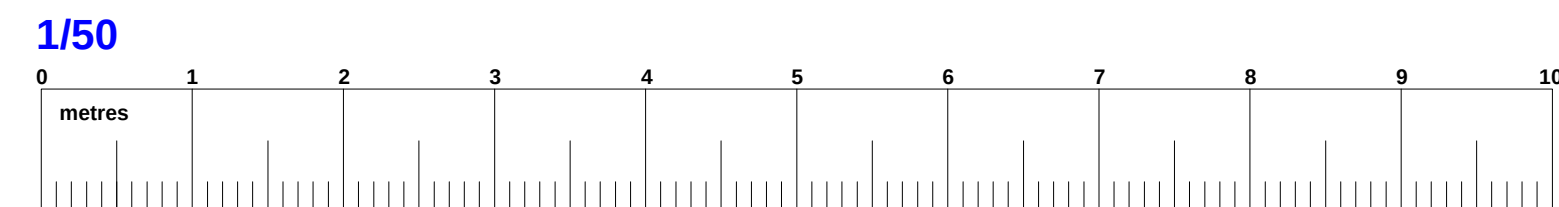

Rev B ~May 17~ Coldroom remotes raised to 2m
Rev A ~6 Jan~ Toilet window blocked in ist floor



Client
SOUTHERN CREATIONS LTD
DARREN GODFREY

Job Title
22 BEACH RD
LITTLEHAMPTON BN17 5HT

Drawing Title

**PROPOSED ELEVATIONS
INC SHOPFRONT & SIGNS**

Office 16
Tning House
77-81 High St
Tning
Herts HP23 4AB
Tel: 01442 769294
Mobile: 07764 612205
E Mail:
aary@allenprojects.co.uk

Date	Scale
JAN 17	1/50 1/100 @ A1

Job no **273**

273

Drawing No	Rev.
PL-22	1

Drawing No	Rev.
PL 02	B