


Only figured dimensions are to be used. All dimensions to be checked on site.

Please note: Refer to 'type' of drawing below: planning drawings should only be treated as such.

Notes



01. Wenge wood zig zag door (Urban Front)

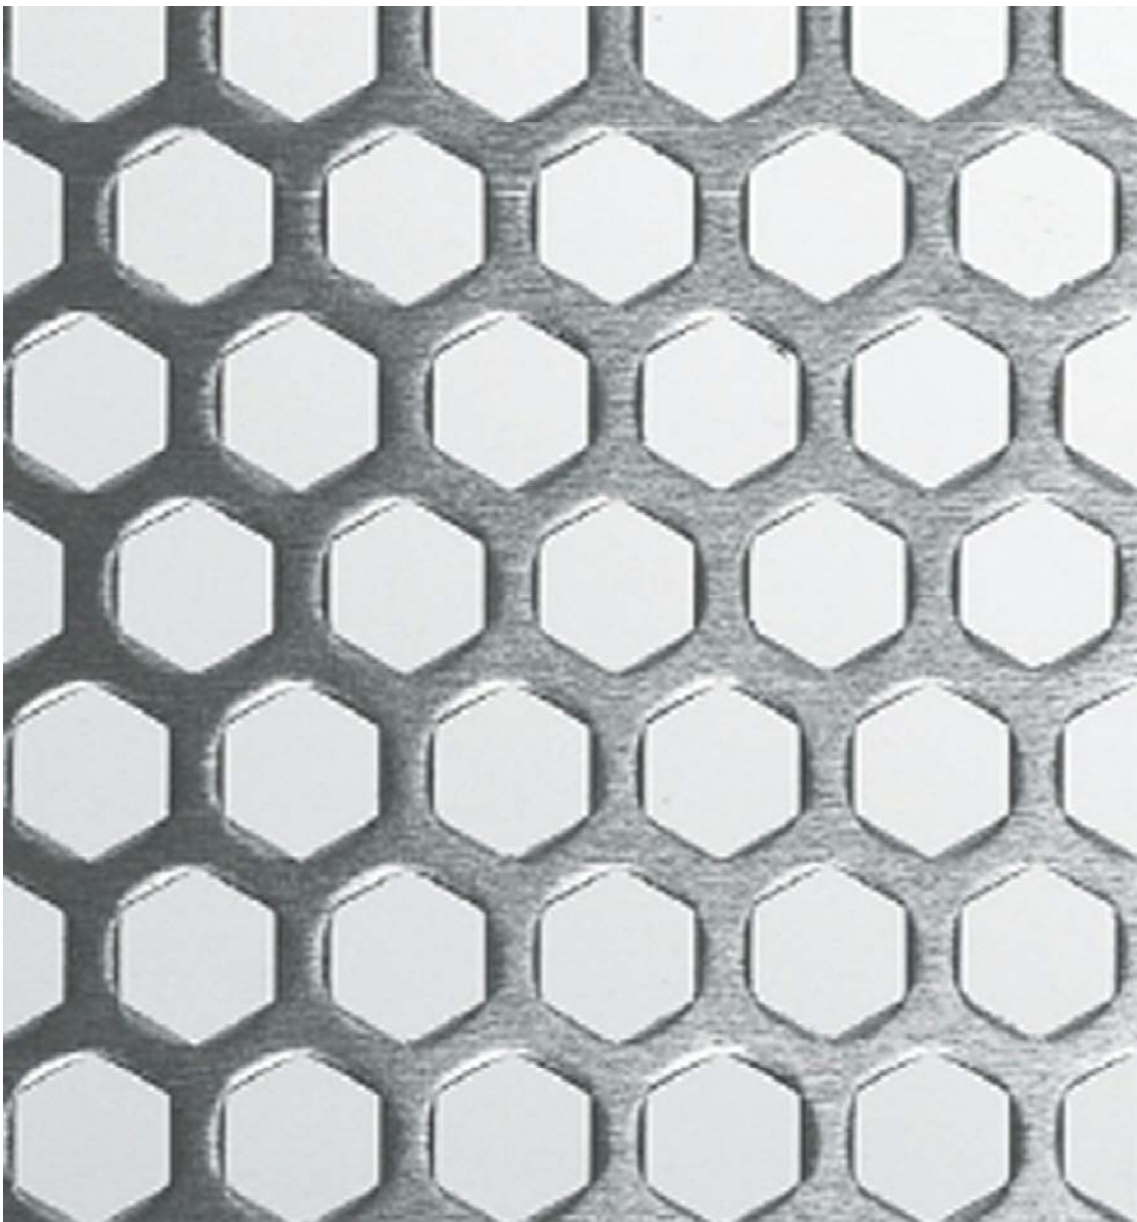

02. GA perforated Hexagonal holes (Gooding Aluminium) security screen
Open area = 41% / hole size = 9.0mm x 10.4mm



03. Schuco AWS 60 FR 30 Fire-resistant side-hung window




08. Adjustable Outdoor Security Spotlight - 35W x 3



06. Aluminium square rainwater gutters and downpipes




09. Powder coated (RAL 7015) balconies with timber handrail

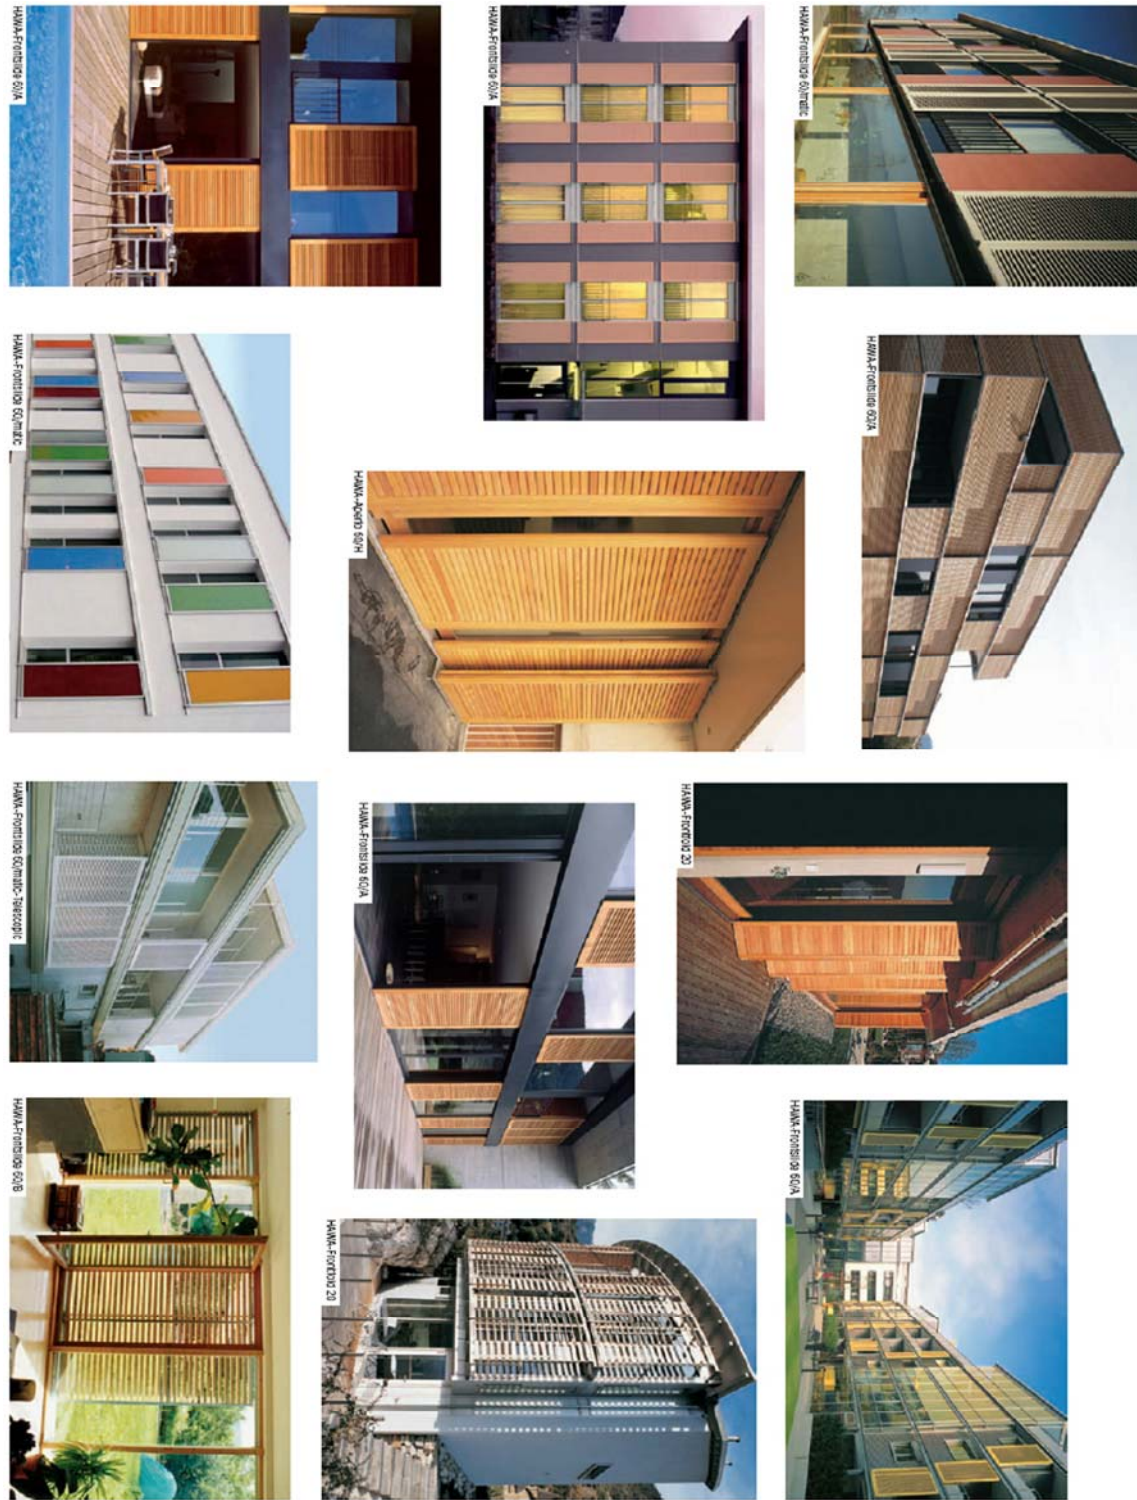

07. HAWA frontside 60/matic shutters (various applications)

APPLICATION FOR DETAILED PLANNING CONSENT

REVISION

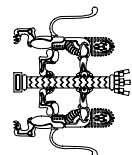

Liam Russell Architects
architecture and development

The studio, 2 Royal Leamington Spa, Leamington Spa, Warwick, CV32 3JY, UK
+44 (0)1927 541111
Liam Russell Architects Ltd registered in England and Wales 07538316

JOB FORMER COASTGUARD'S TOWER, LITTLEHAMPTON	CHECKED
	LRA
	DRAWN
CLIENT MR. GODDARD	SIC
	DATE
	03.12
DRAWING EXTERNAL MATERIALS	SCALE
	N/A
	REVISION
	NUMBER
	0000-PA-020