



01. Entrance to tower




02. Windows looking south over beach




03. Panoramic sea views




04. Spiral staircase

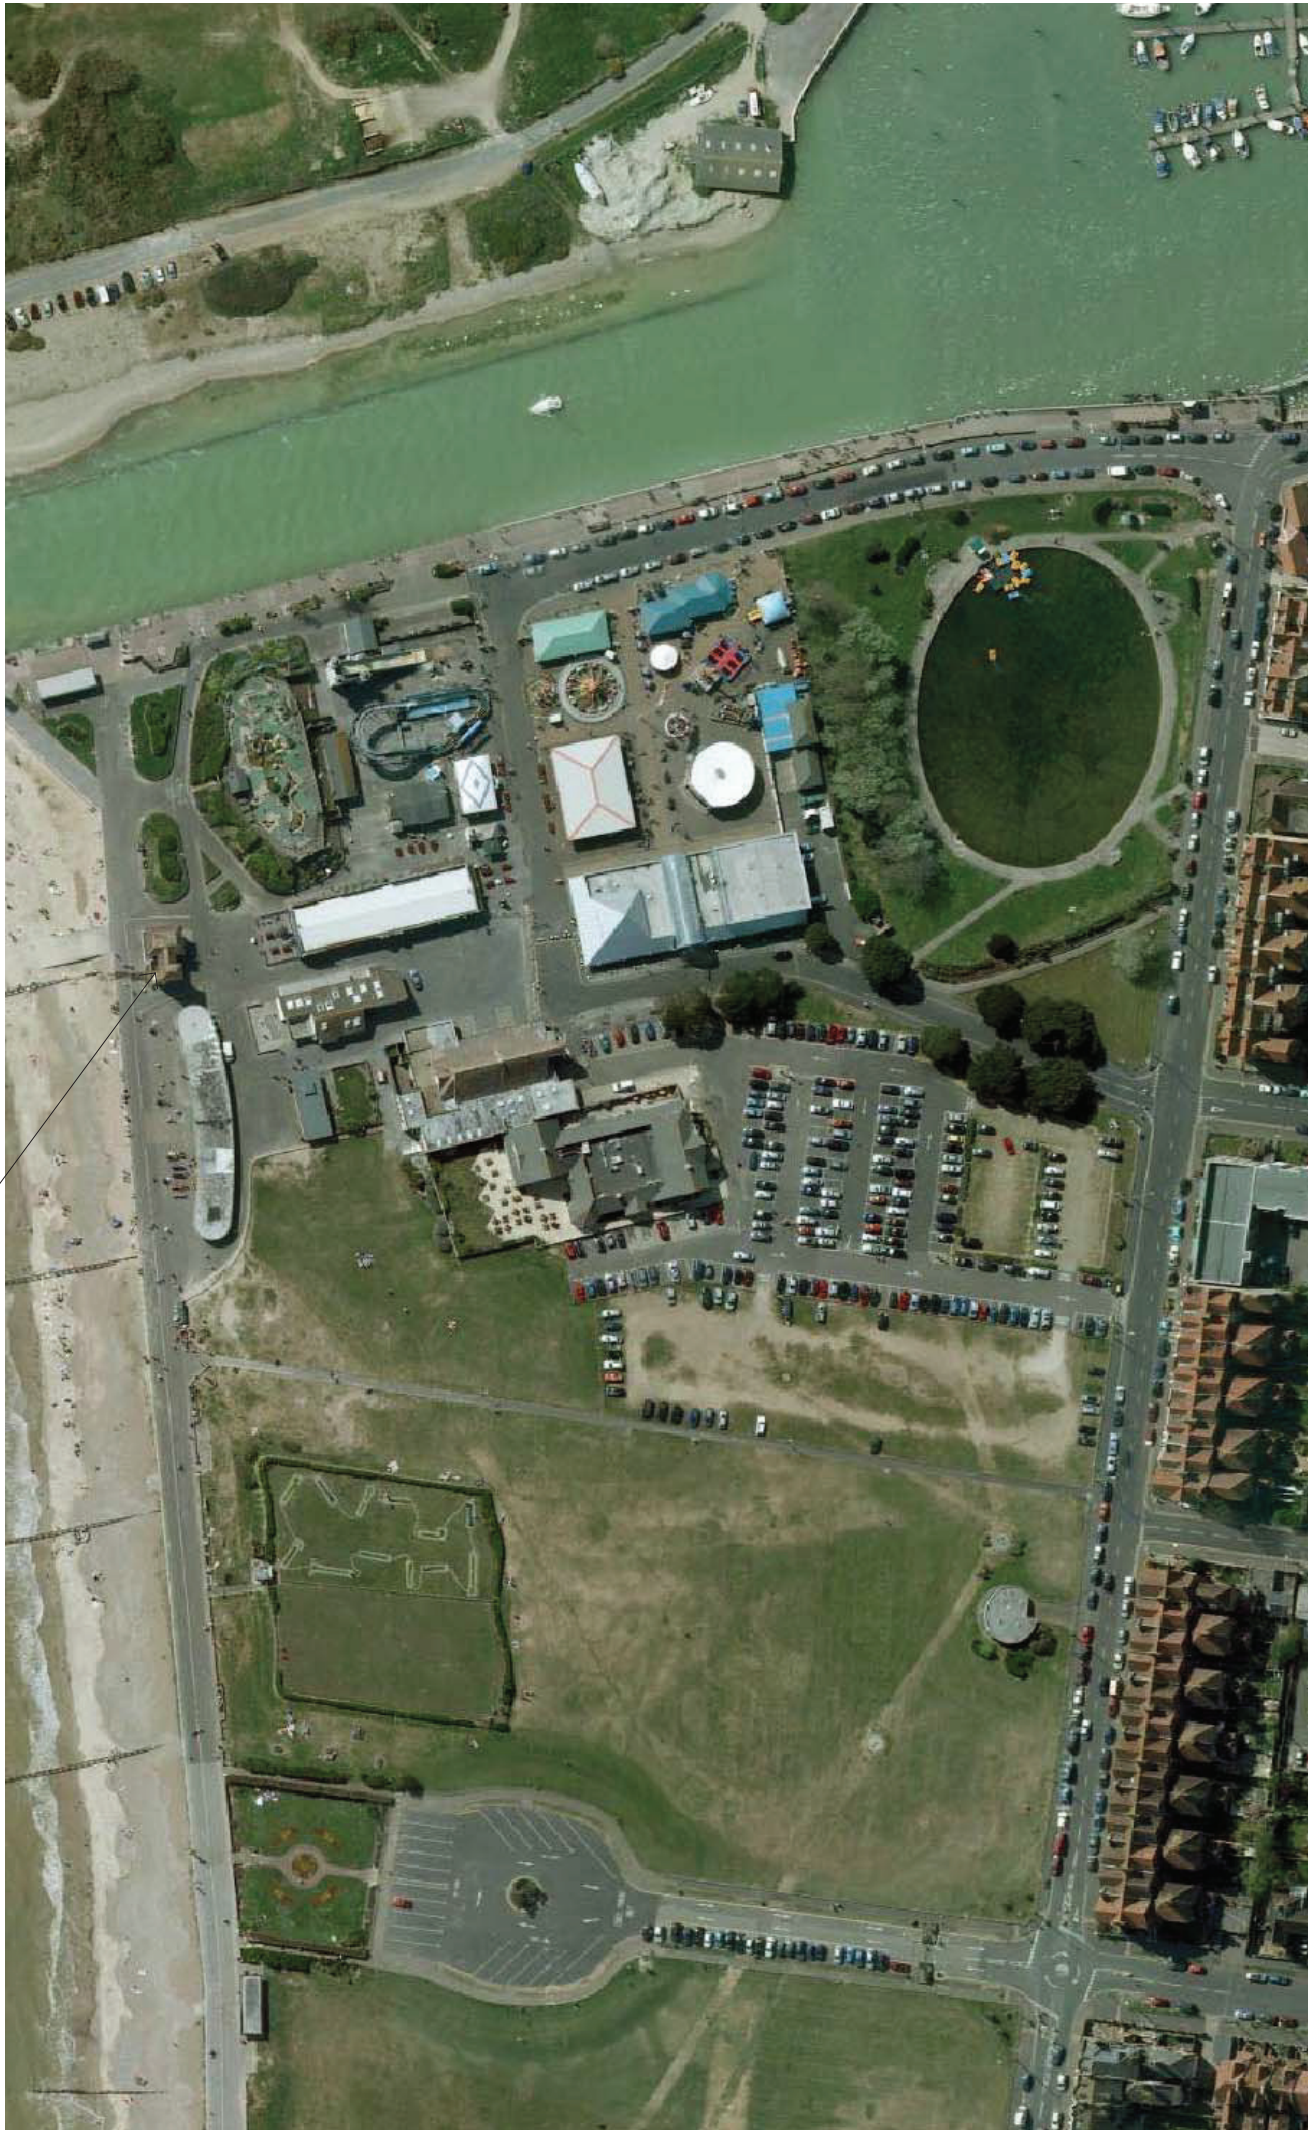


+A| aerial image of coastguard tower - not to scale

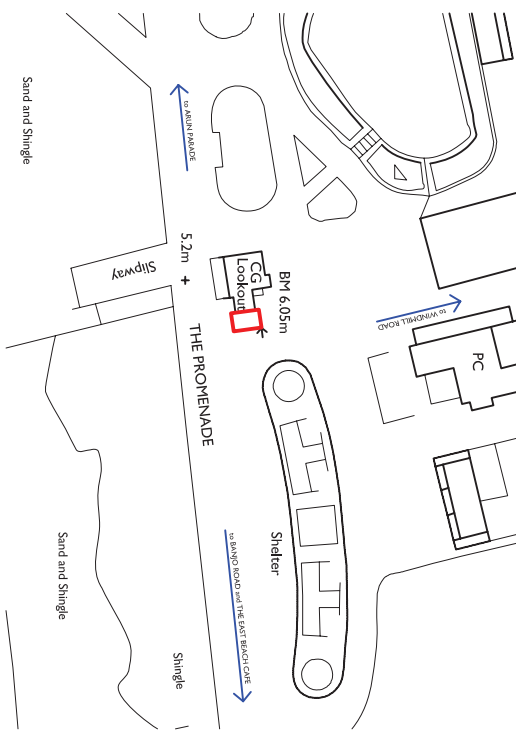


+LP Location plan - scale 1:1250

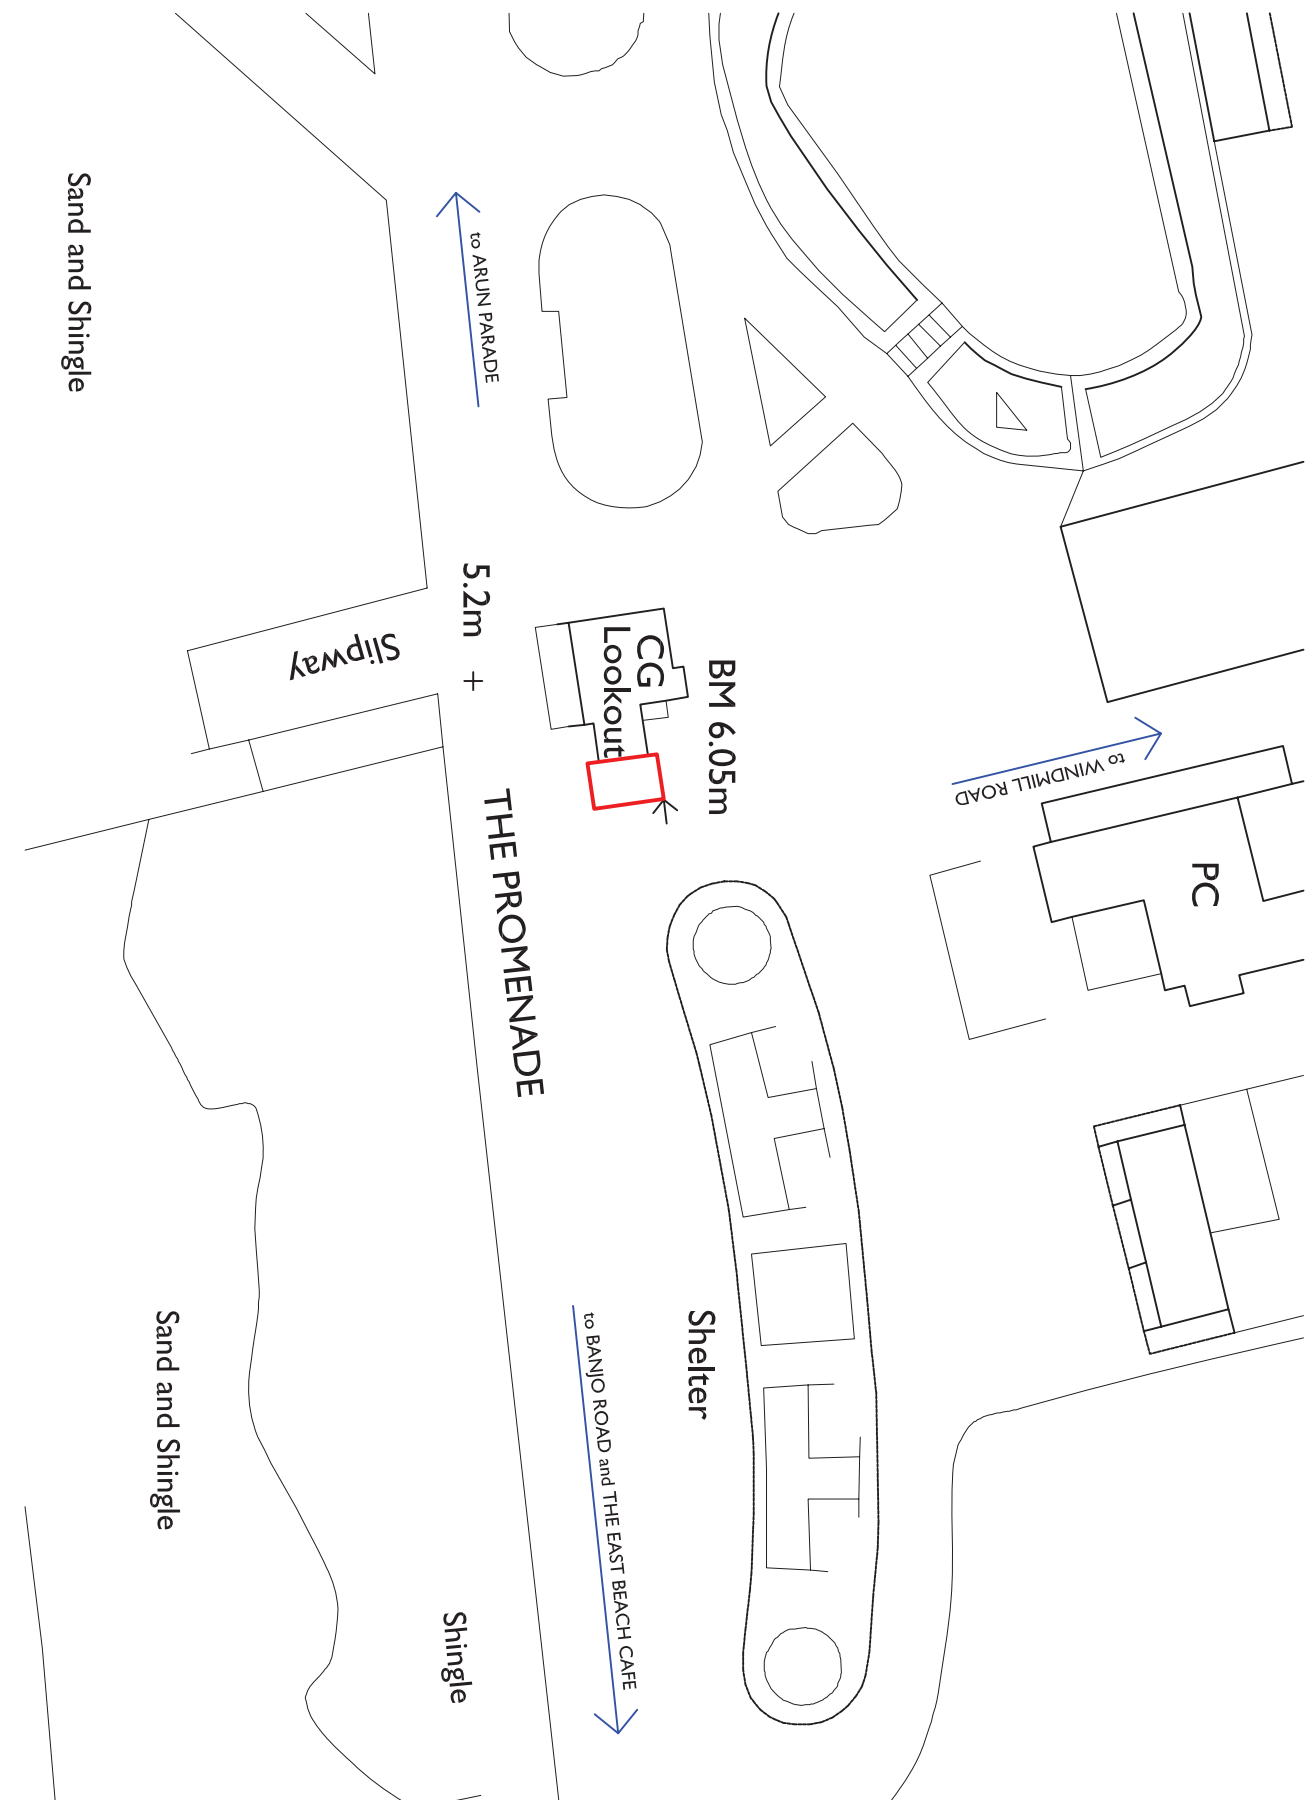


+BP Block plan - scale 1:500

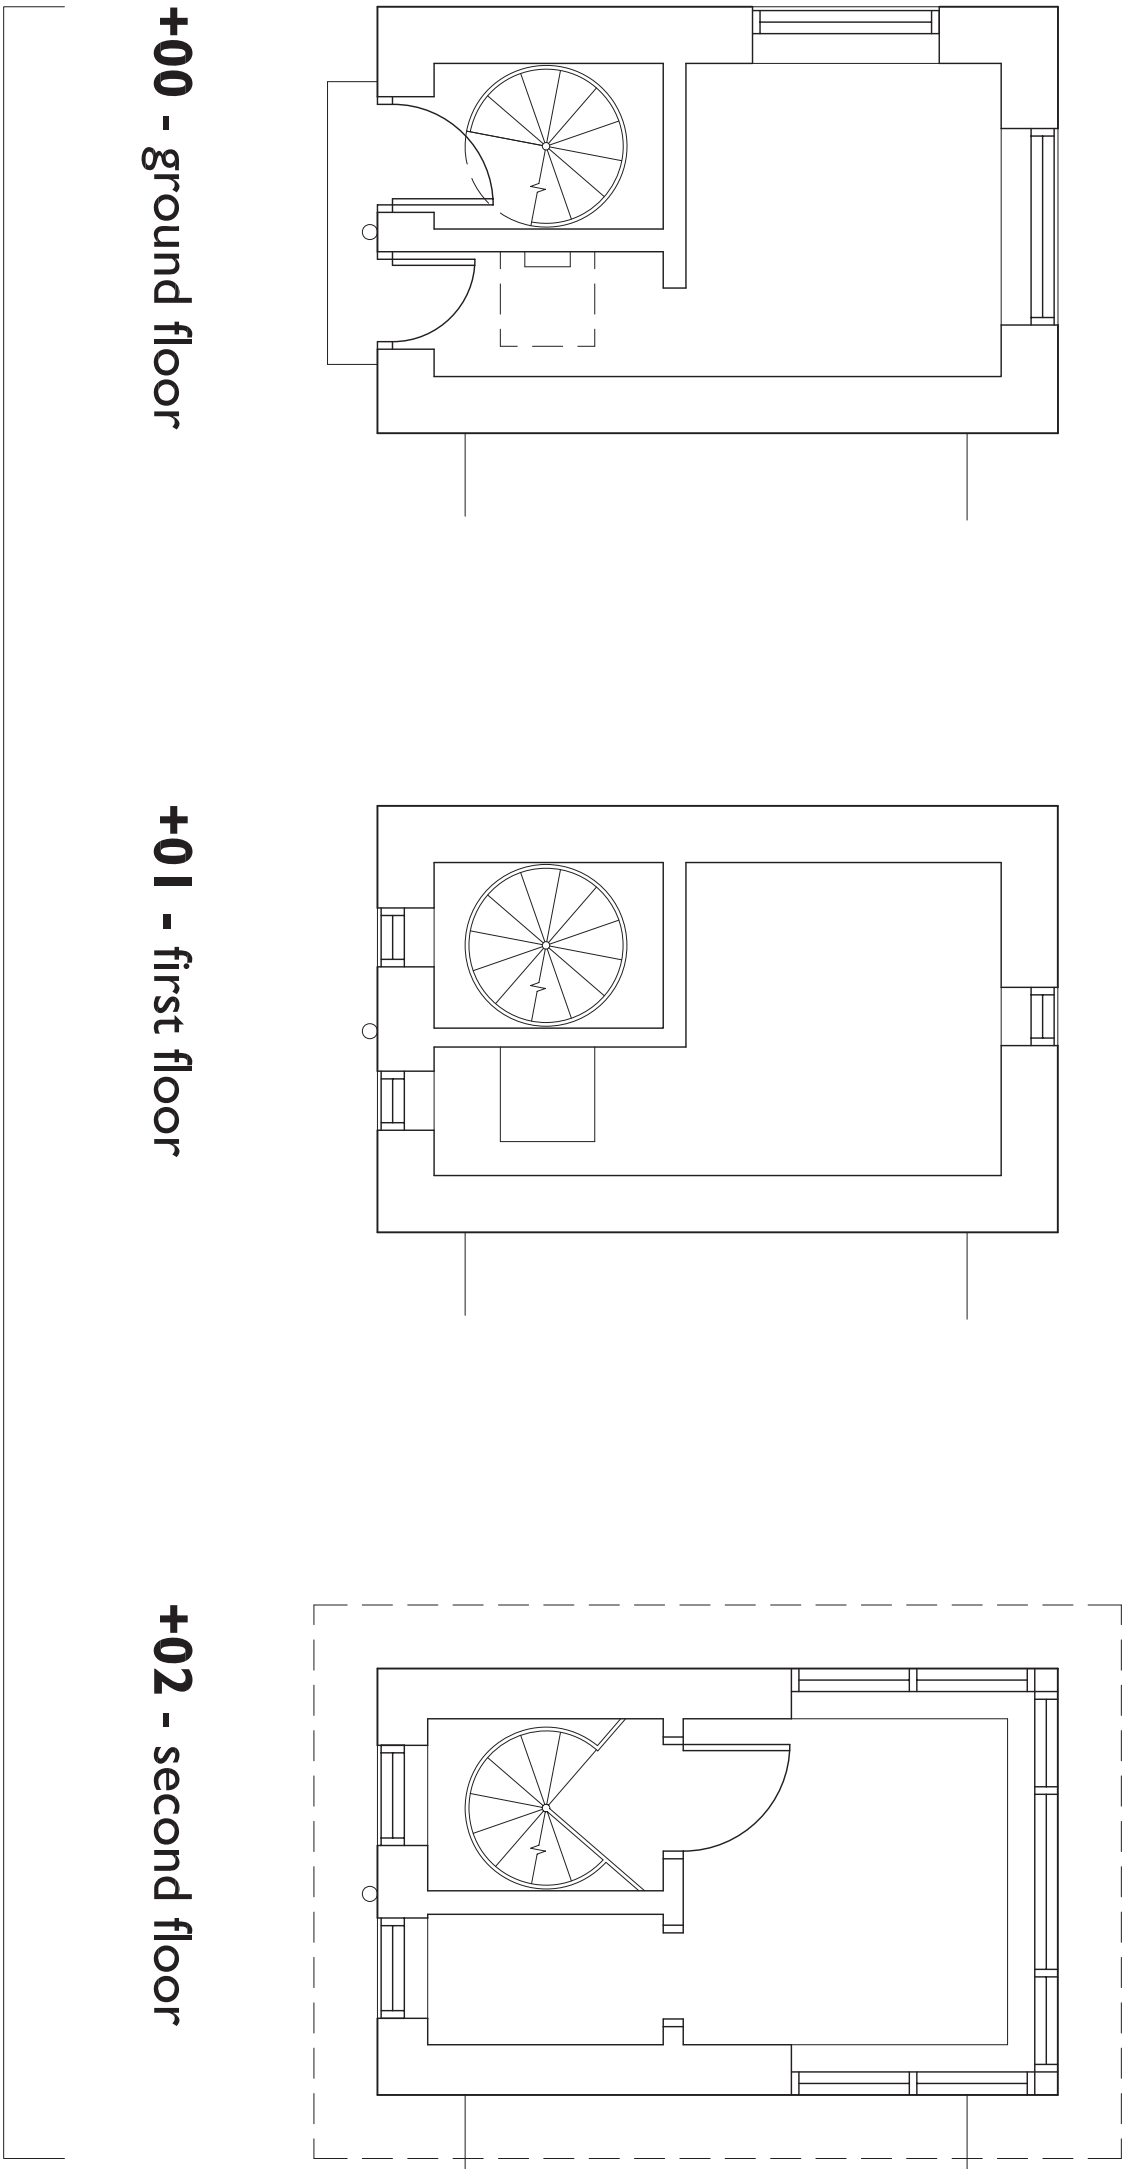


+00 - ground floor

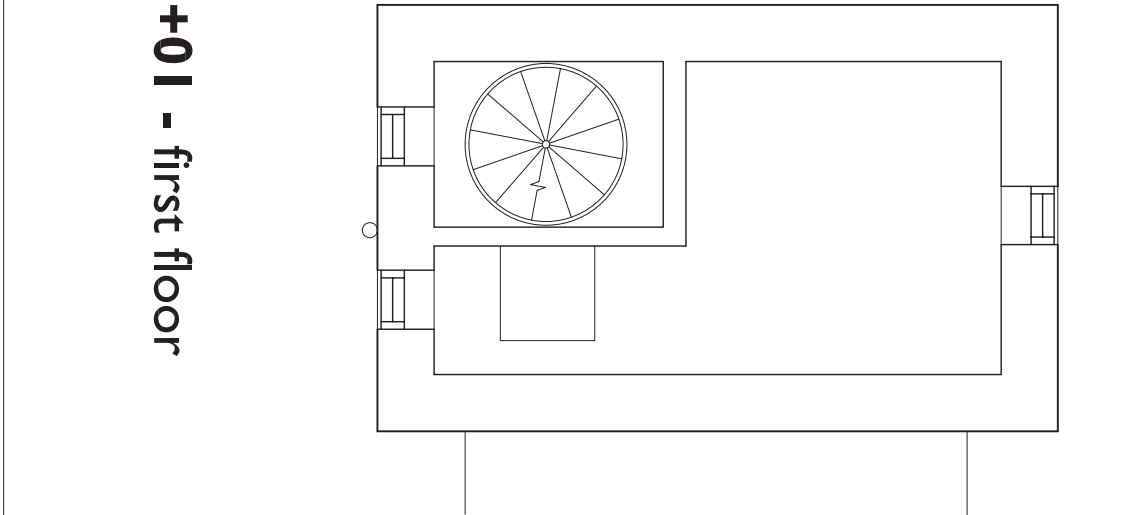


+01 - first floor

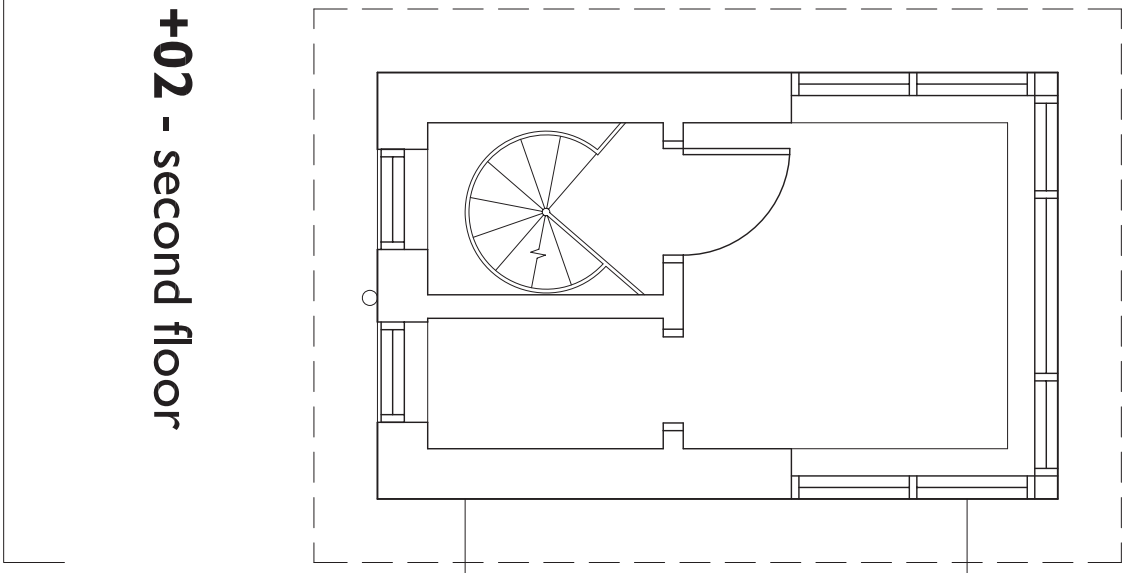


+02 - second floor

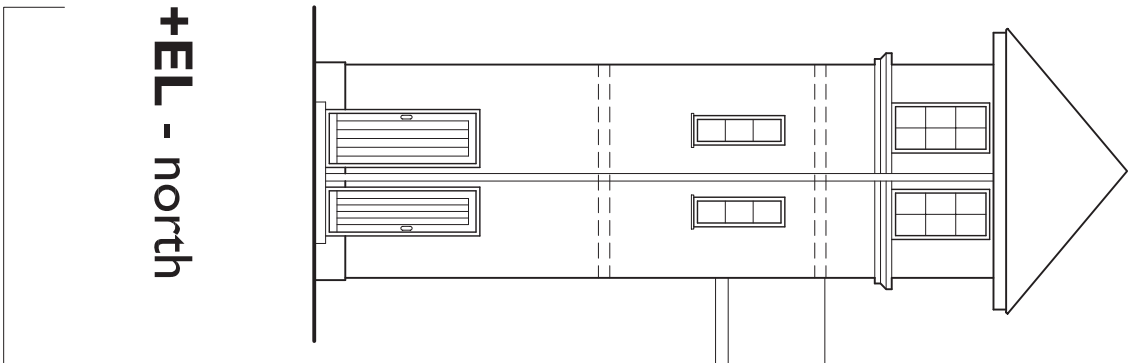


+EL - north

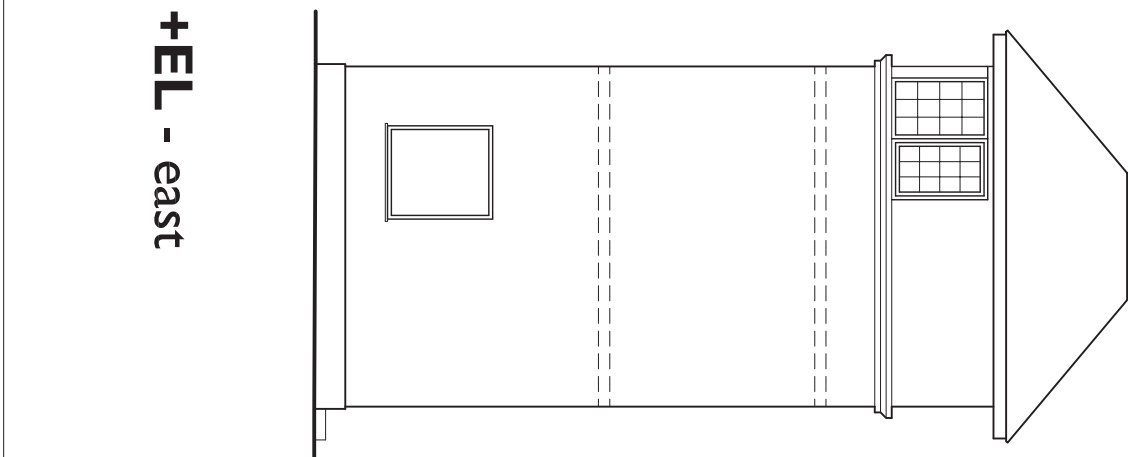

+EL - east

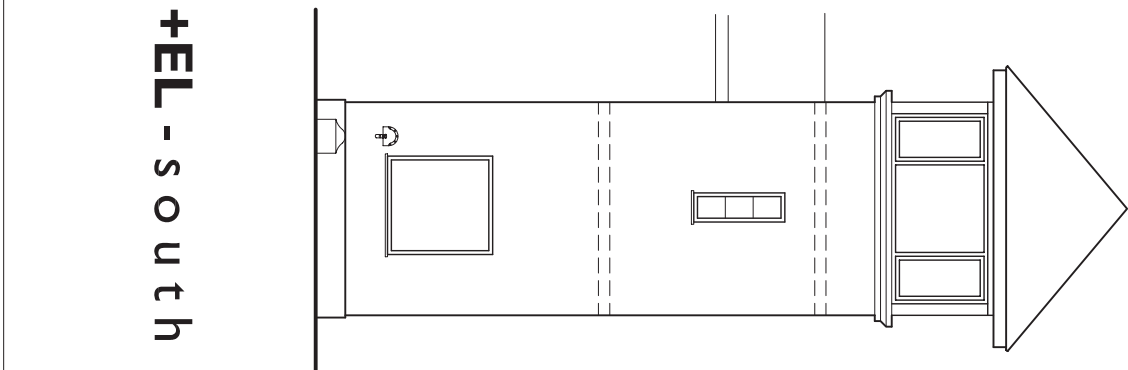


+EL - south

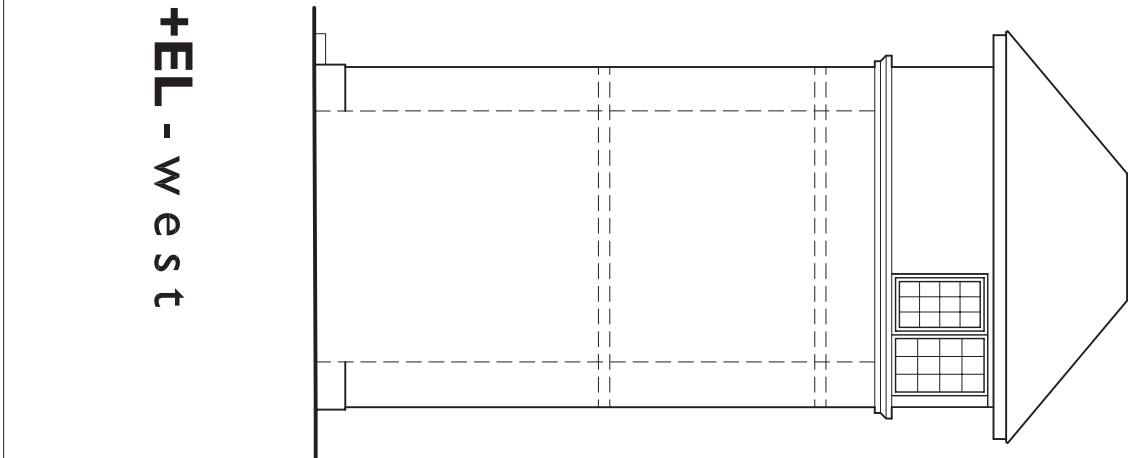


+EL - west

plans

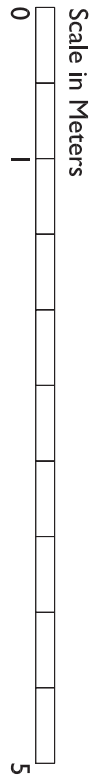

elevations

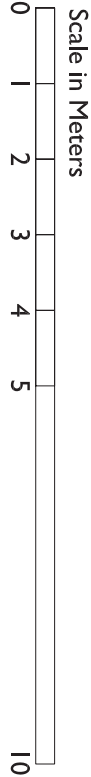


Only figured dimensions are to be used. All dimensions to be checked on site.
Please note: Refer to 'type' of drawing below: planning drawings should only be treated as such.

Notes

OS map licence number 100020449

APPLICATION FOR DETAILED PLANNING CONSENT

A 05.12 ROAD NAME DIRECTIONS
REVISION ADDED TO OS MAP S/C

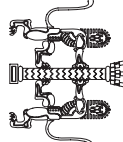

Liam Russell Architects
architecture and development

Head Office: Castlework, Westgate St, Lymington, Hampshire, SO41 7YU, UK
+44 (0)1329 411111
Liam Russell Architects Ltd registered in England and Wales 07283816

JOB FORMER COASTGUARD'S TOWER, LITTLEHAMPTON

CLIENT MR. GODDARD

SCALE 1:500/100 @ A1
1:100/200 @ A3
REVISION A

DRAWING EXISTING PLANS, ELEVATIONS AND PHOTOGRAPHS

NUMBER 0040-PA-001

DO NOT SCALE FROM THIS DRAWING. THIS DRAWING IS COPYRIGHT ©