


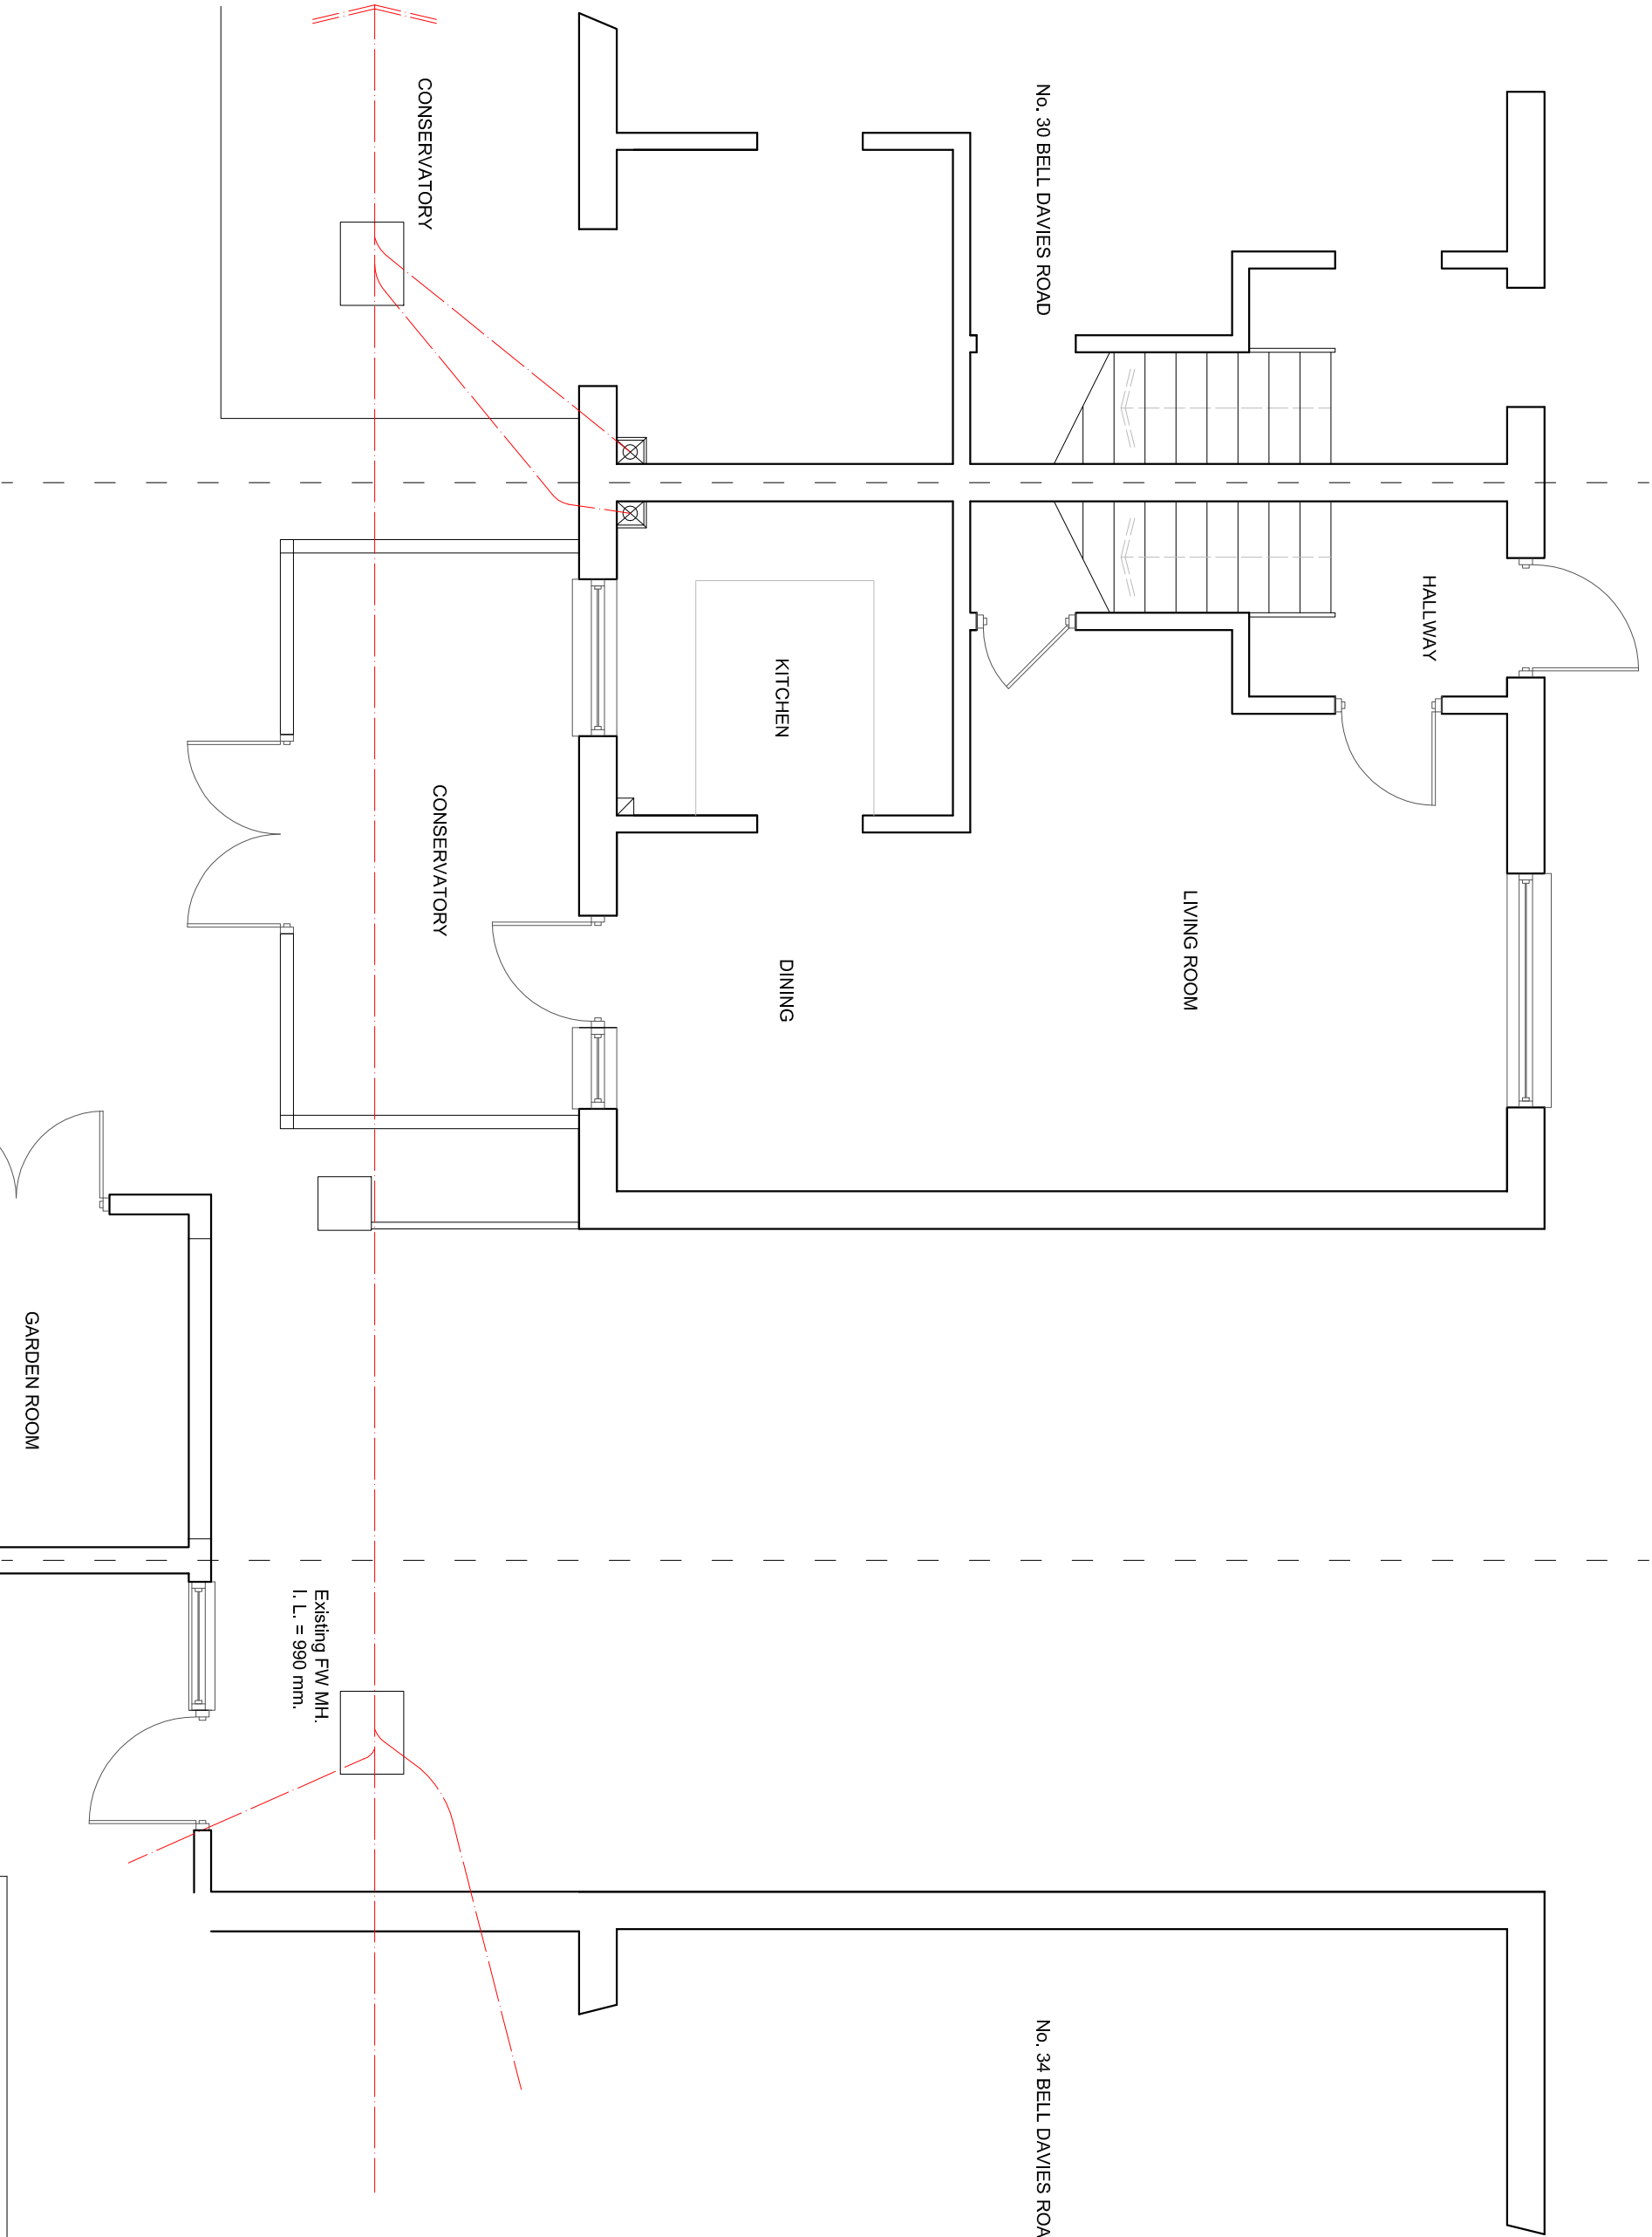

SUSSEX BUILDING CONSULTANCY LIMITED

32 BELL DAVIES ROAD,
LITTLEHAMPTON, WEST SUSSEX.

SCALE - 1/50 REV - DATE - 08/12/2020

partner

LABC

3 NORTHCOTE ROAD
BOGNOR REGIS
PO21 5LZ
TEL/FAX - (01243) 861379