


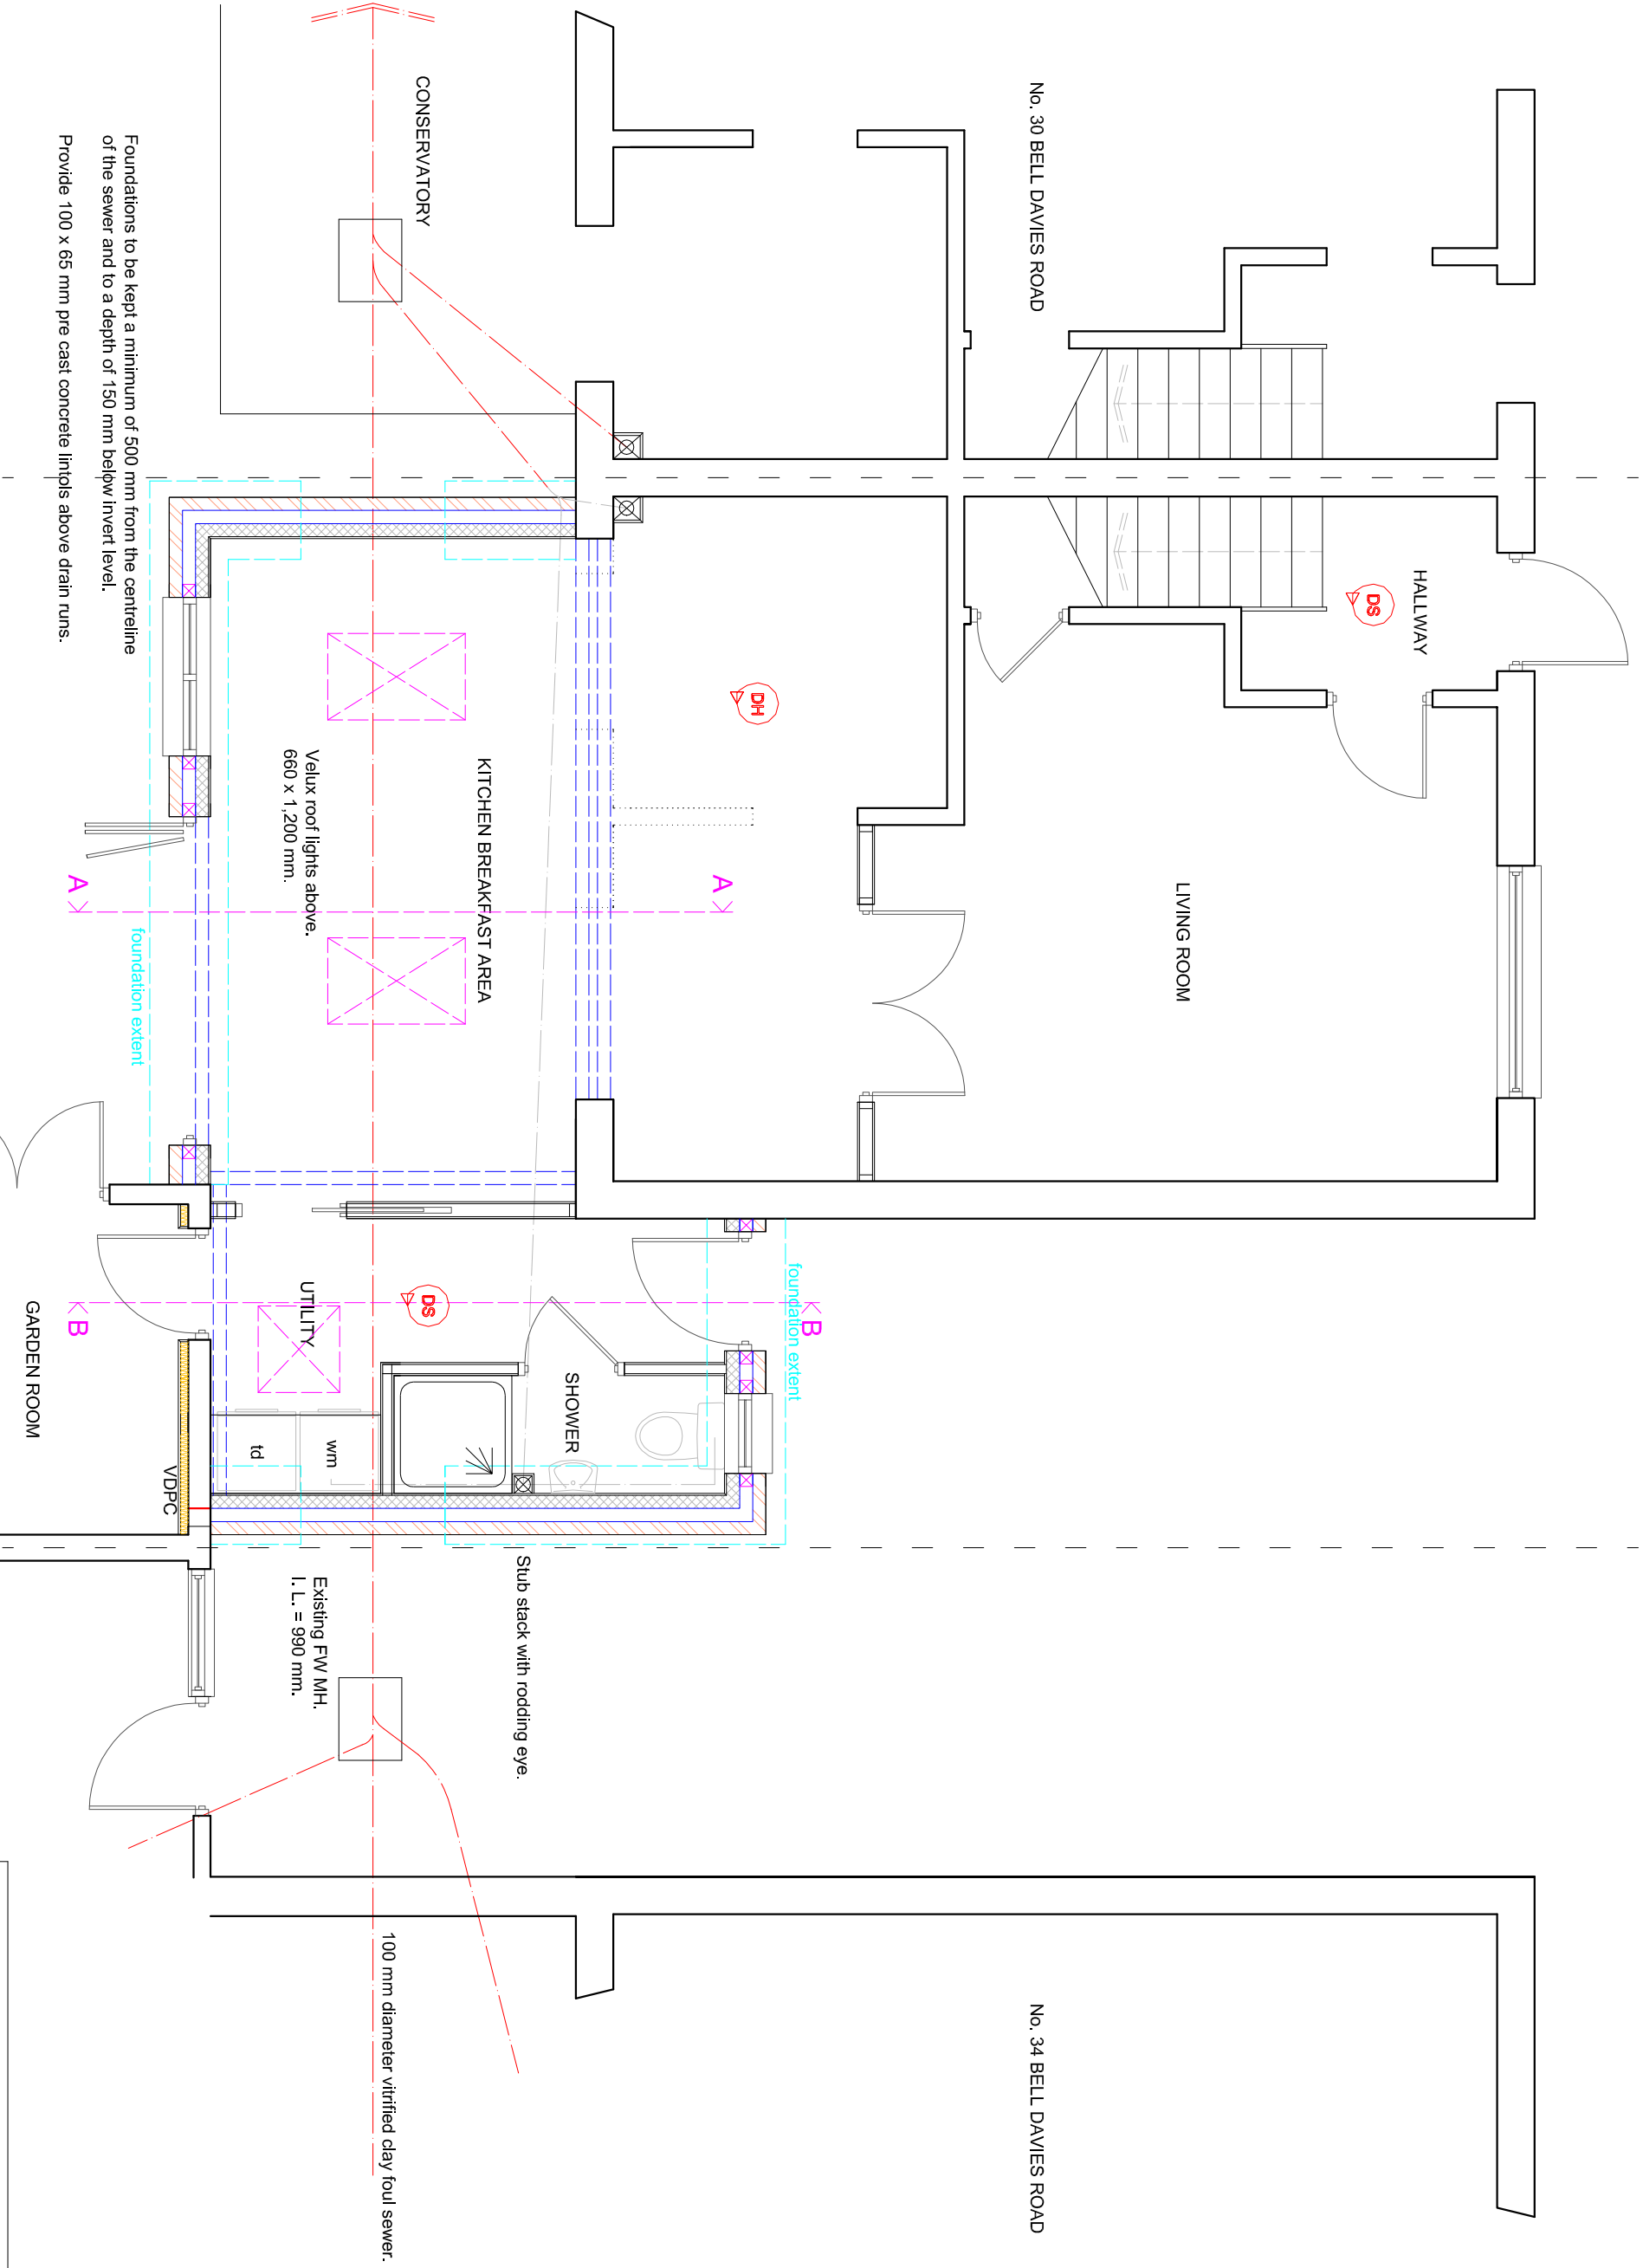

PROPOSED GROUND FLOOR PLAN

SUSSEX BUILDING CONSULTANCY LIMITED

32 BELL DAVIES ROAD,
LITTLEHAMPTON, WEST SUSSEX.

SCALE - 1/50 REV - D DATE - 10/02/2021



partner
LABC

3 NORTHGATE ROAD
BOGNOR REGIS
PO21 3LZ

TEL/FAX - (01243) 861379